

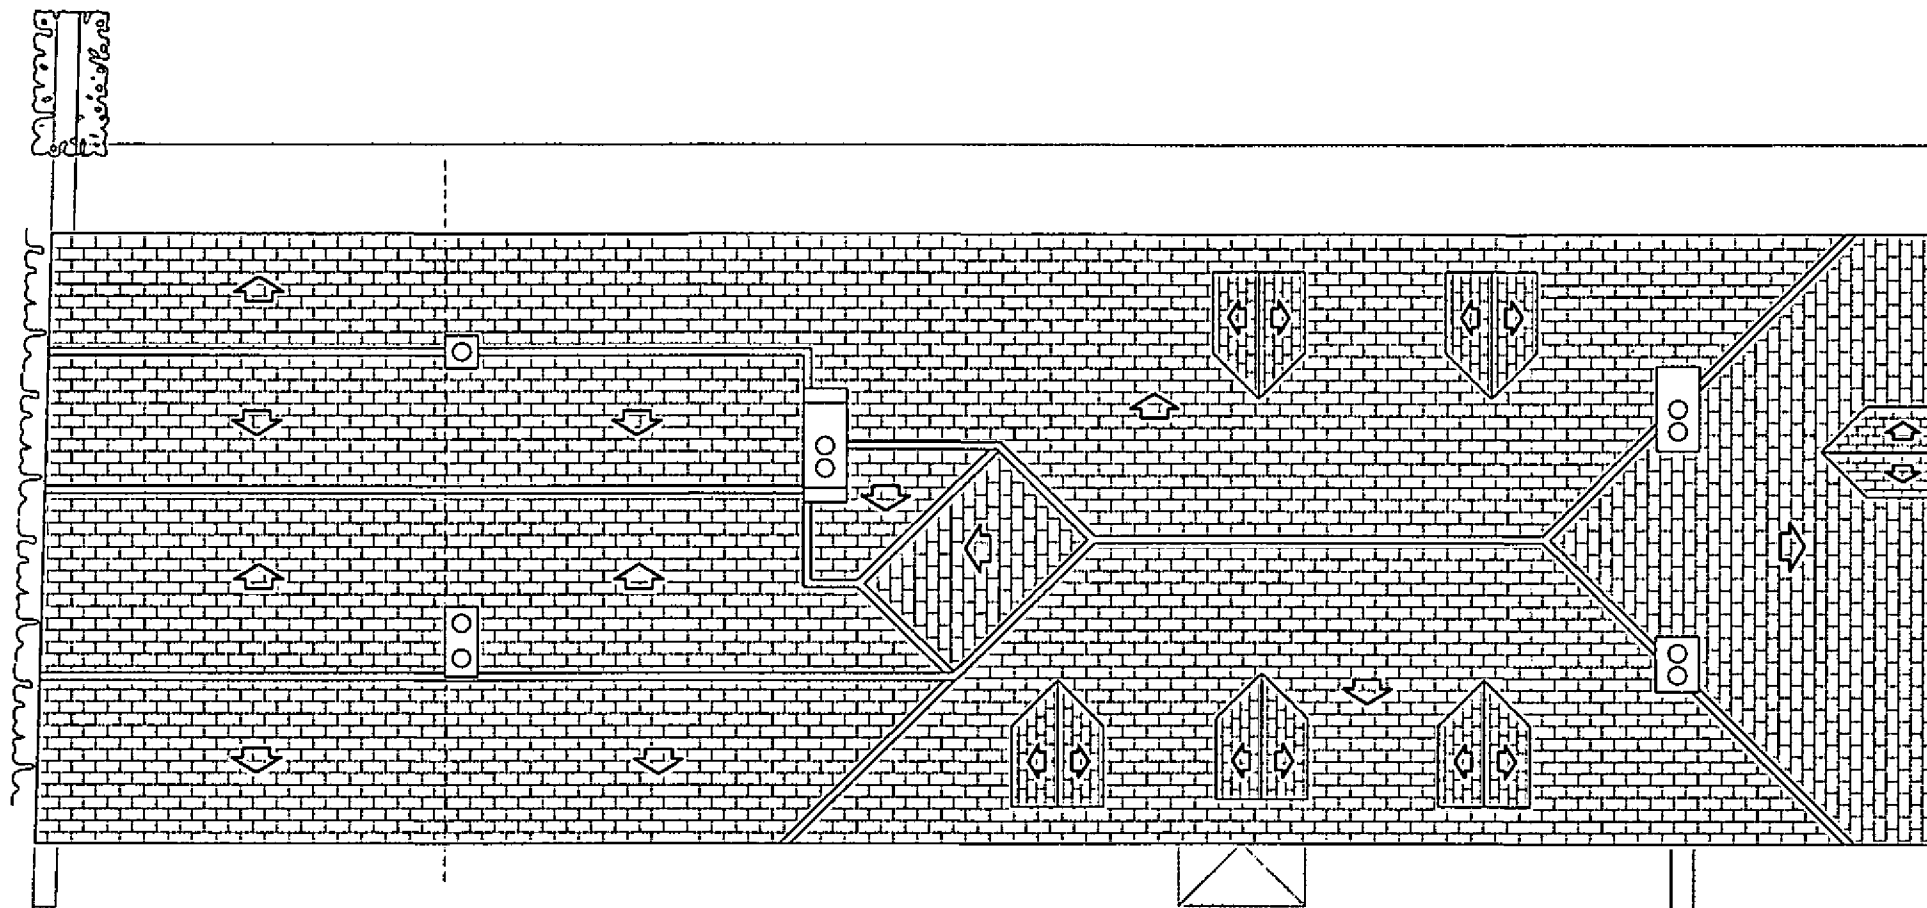


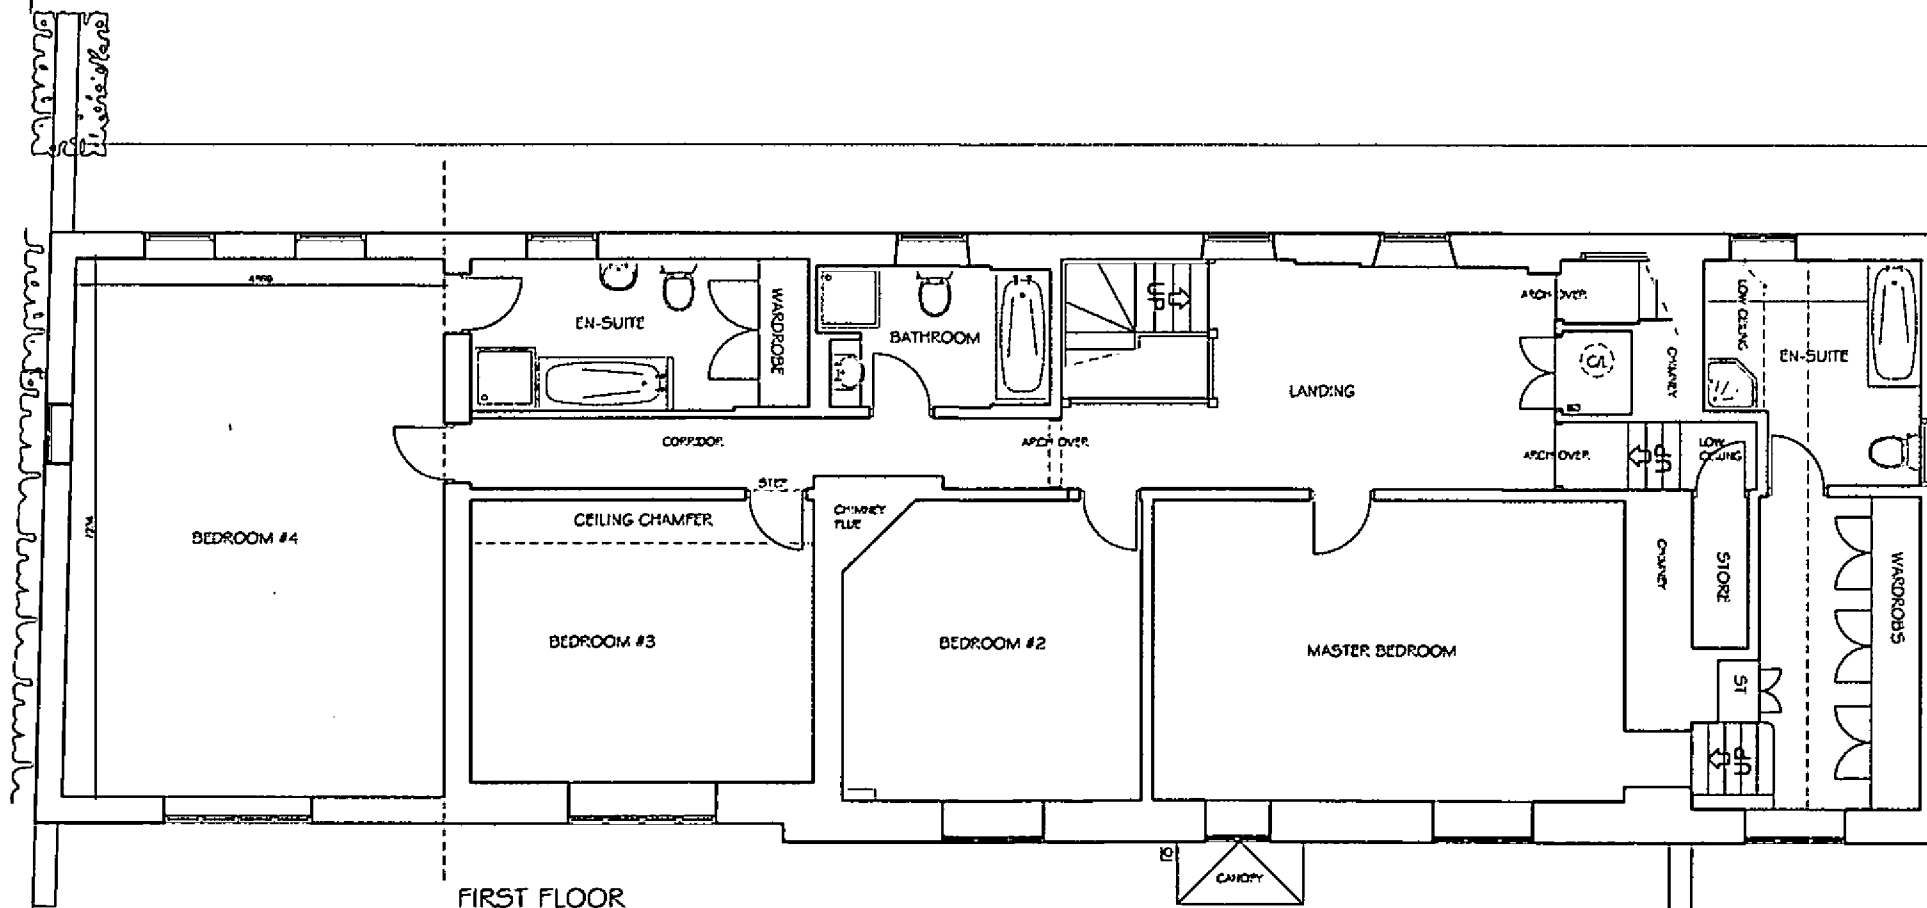

FIRST FLOOR

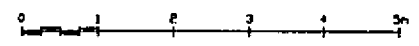

TORZAYarquitectura

Fran Torres architect

Client David Craddock
Project House Extension, White Lodge, Rectory Lane, Angmering

Drawing Proposed Extension
First Floor and Roof

Scale 1:100@A3
Date 3-10-2016

Drawn FT
Checked
Drawing Number 006

Revision -