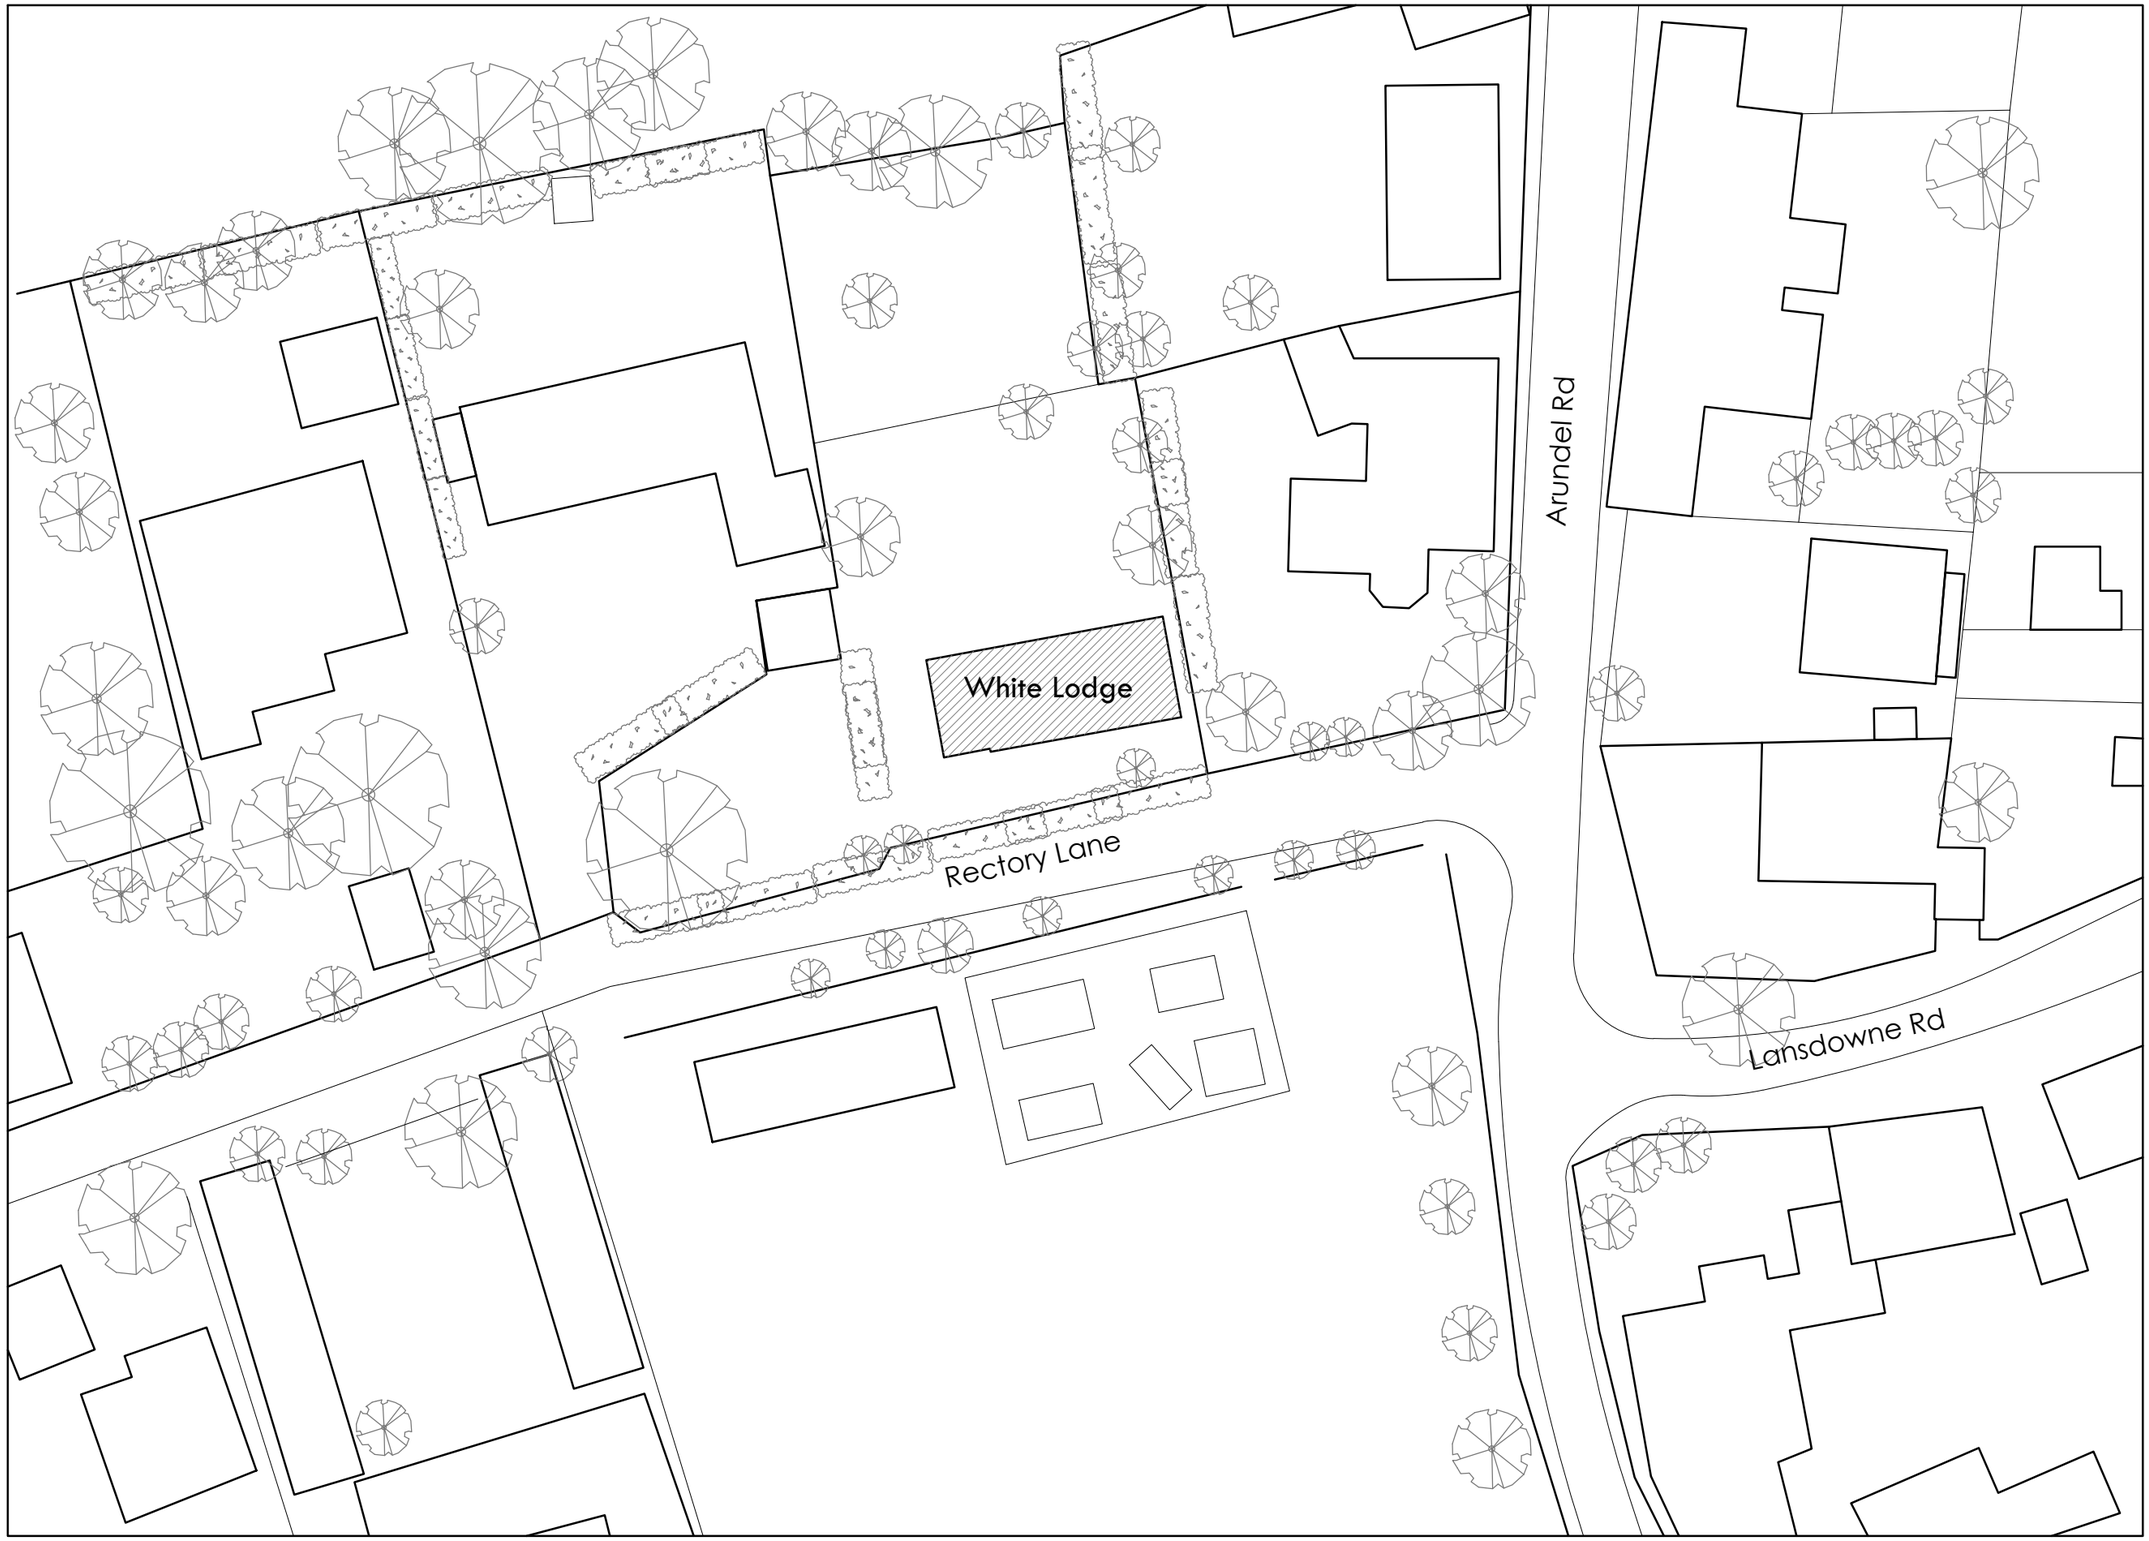

TORZAY arquitectura

Fran Torres architect

Client David Craddock

Project House Extension. White Lodge, Rectory Lane. Angmering

Drawing Location Plan

Scale	Date	Drawn	Checked	Drawing Number	Revision
1:500@A3	23-12-2016	FT		009	-

ARUN DISTRICT COUNCIL A/208/16/L