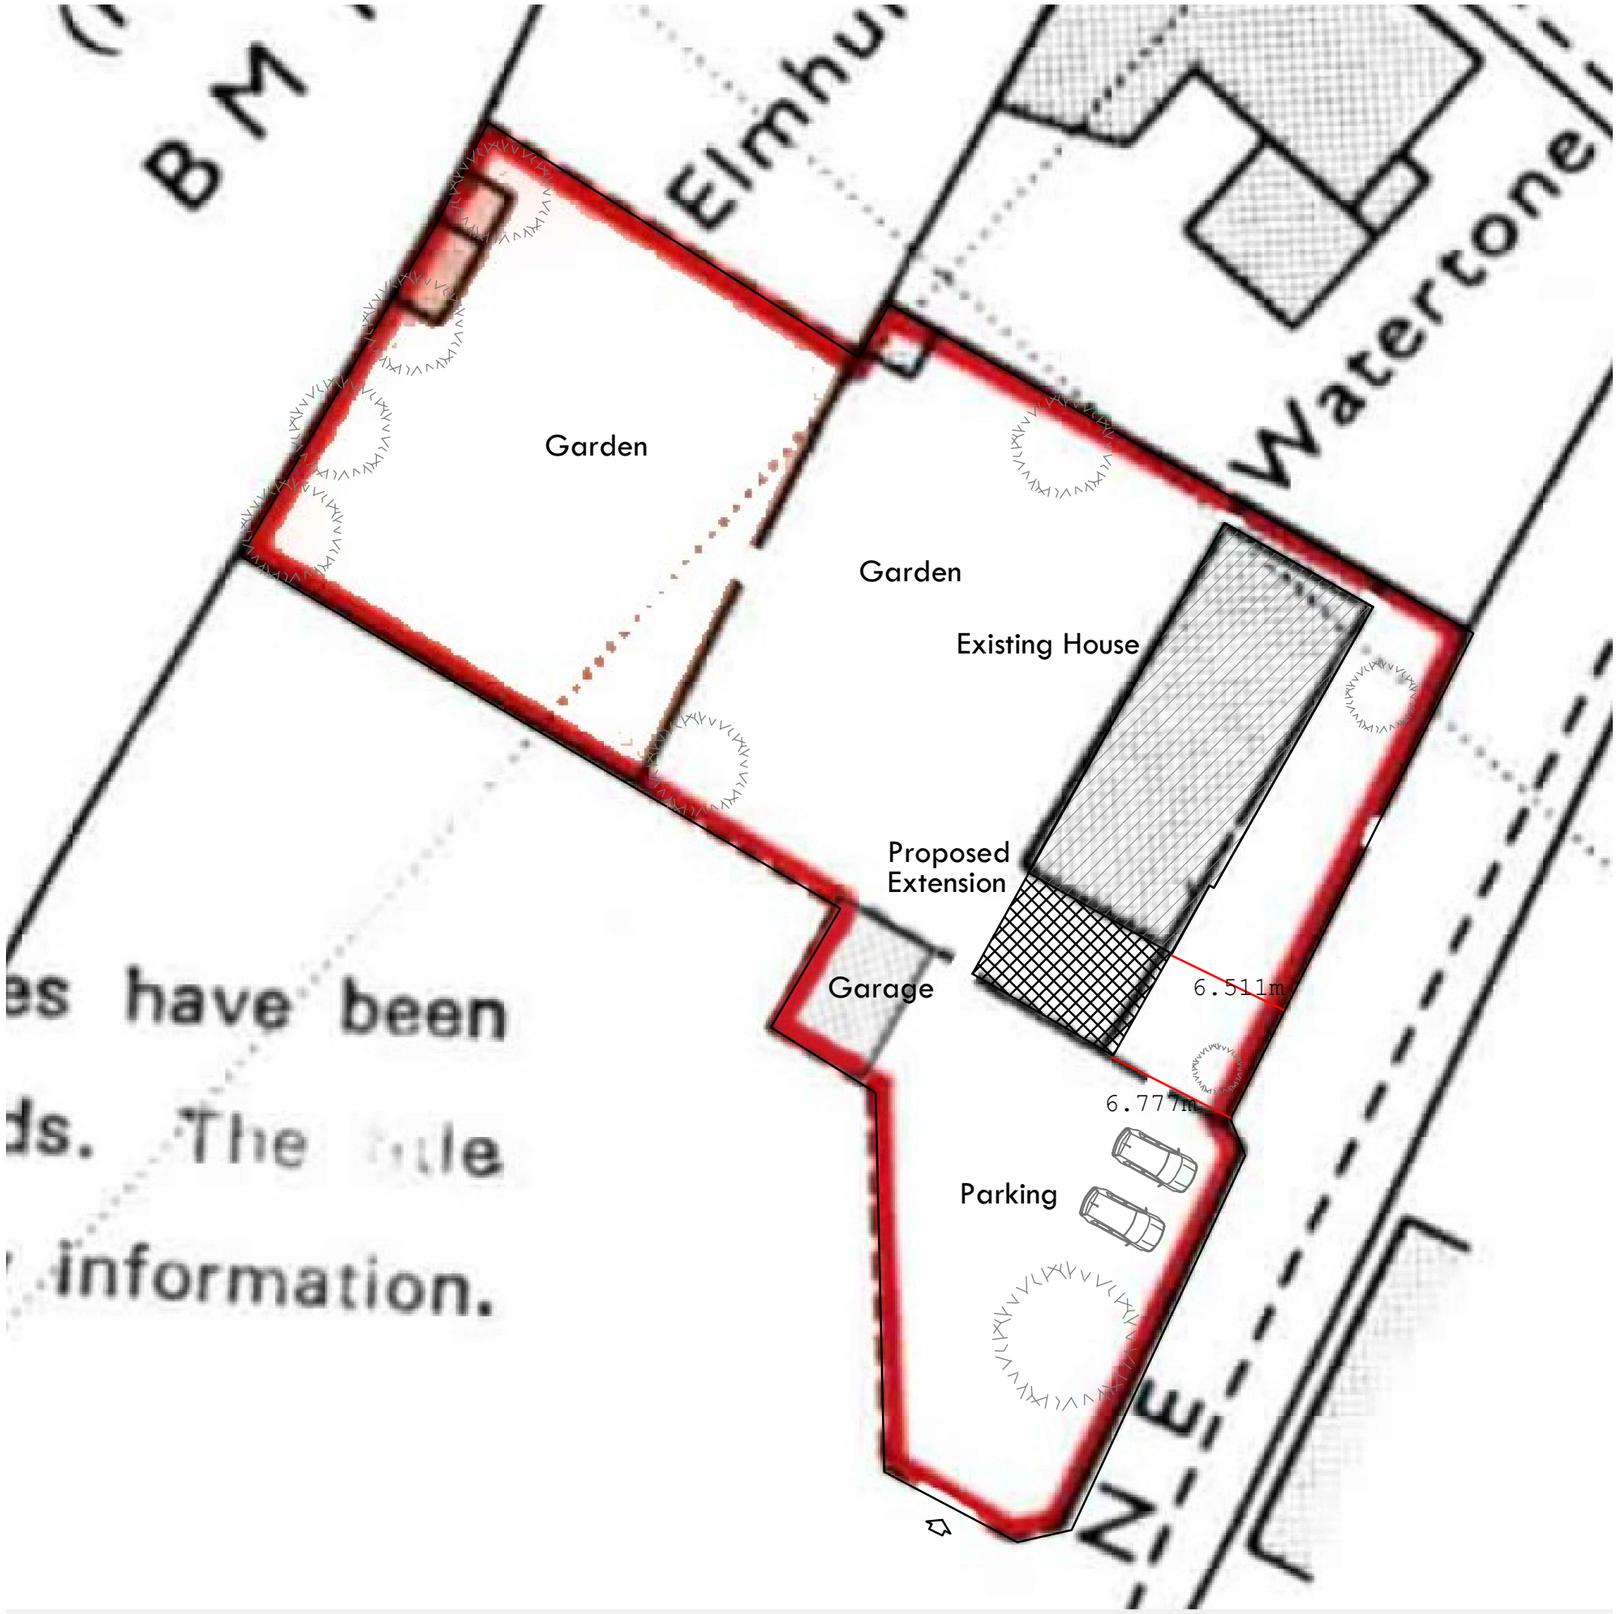

TORZAY arquitectura

Fran Torres architect

Client David Craddock

Project House Extension. White Lodge, Rectory Lane. Angmering

Drawing White Lodge Land Associated Plan

Scale	Date	Drawn	Checked	Drawing Number	Revision
1:300@A3	3-10-2016	FT		000	A

ARUN DISTRICT COUNCIL A/208/16/L