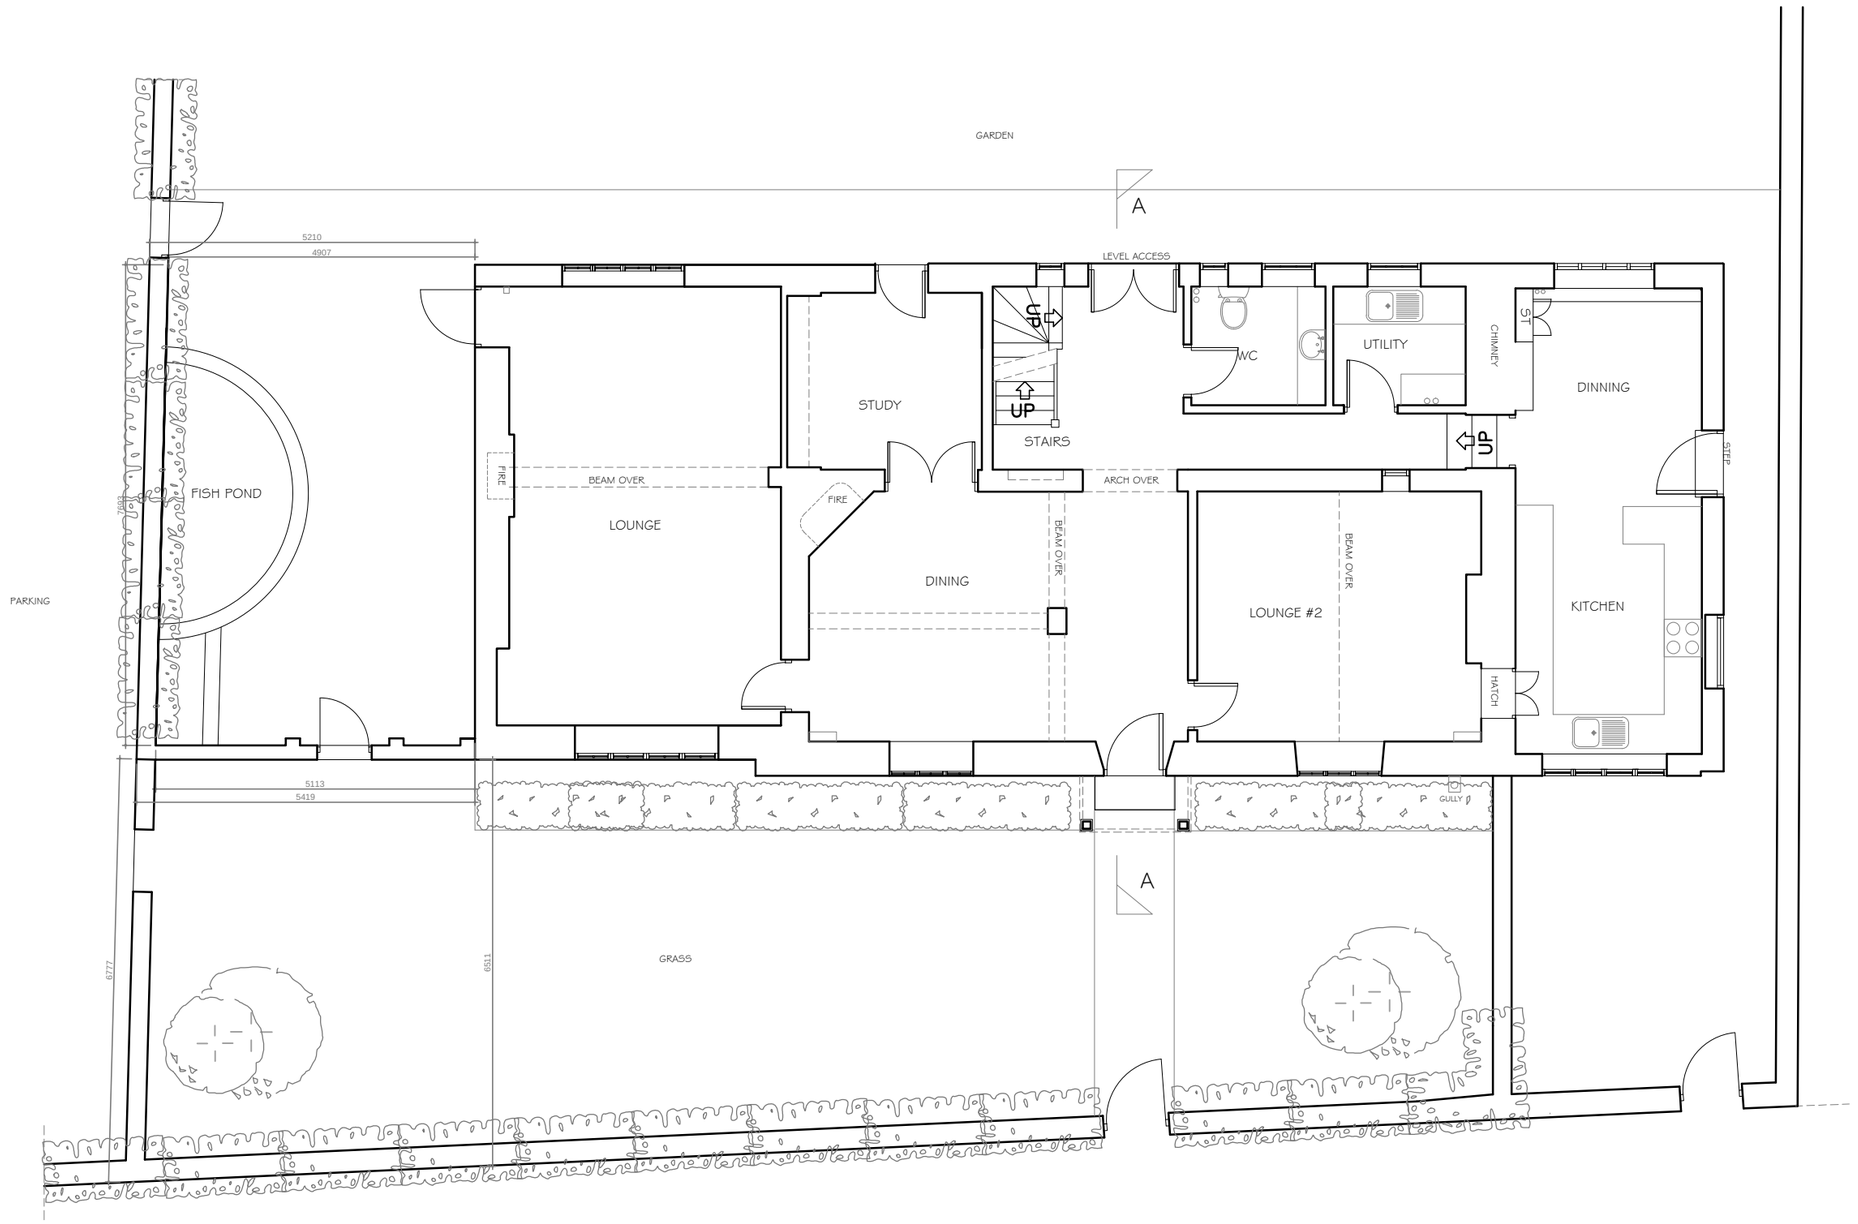

0 1 2 3 4 5m

TORZAY arquitectura

Fran Torres architect

Client David Craddock

Project House Extension. White Lodge, Rectory Lane. Angmering

Drawing Existing building Ground Floor

Scale 1:100@A3 | Date 3-10-2016 | Drawn FT | Checked | Drawing Number 001 | Revision A

ARUN DISTRICT COUNCIL A/208/16/L