


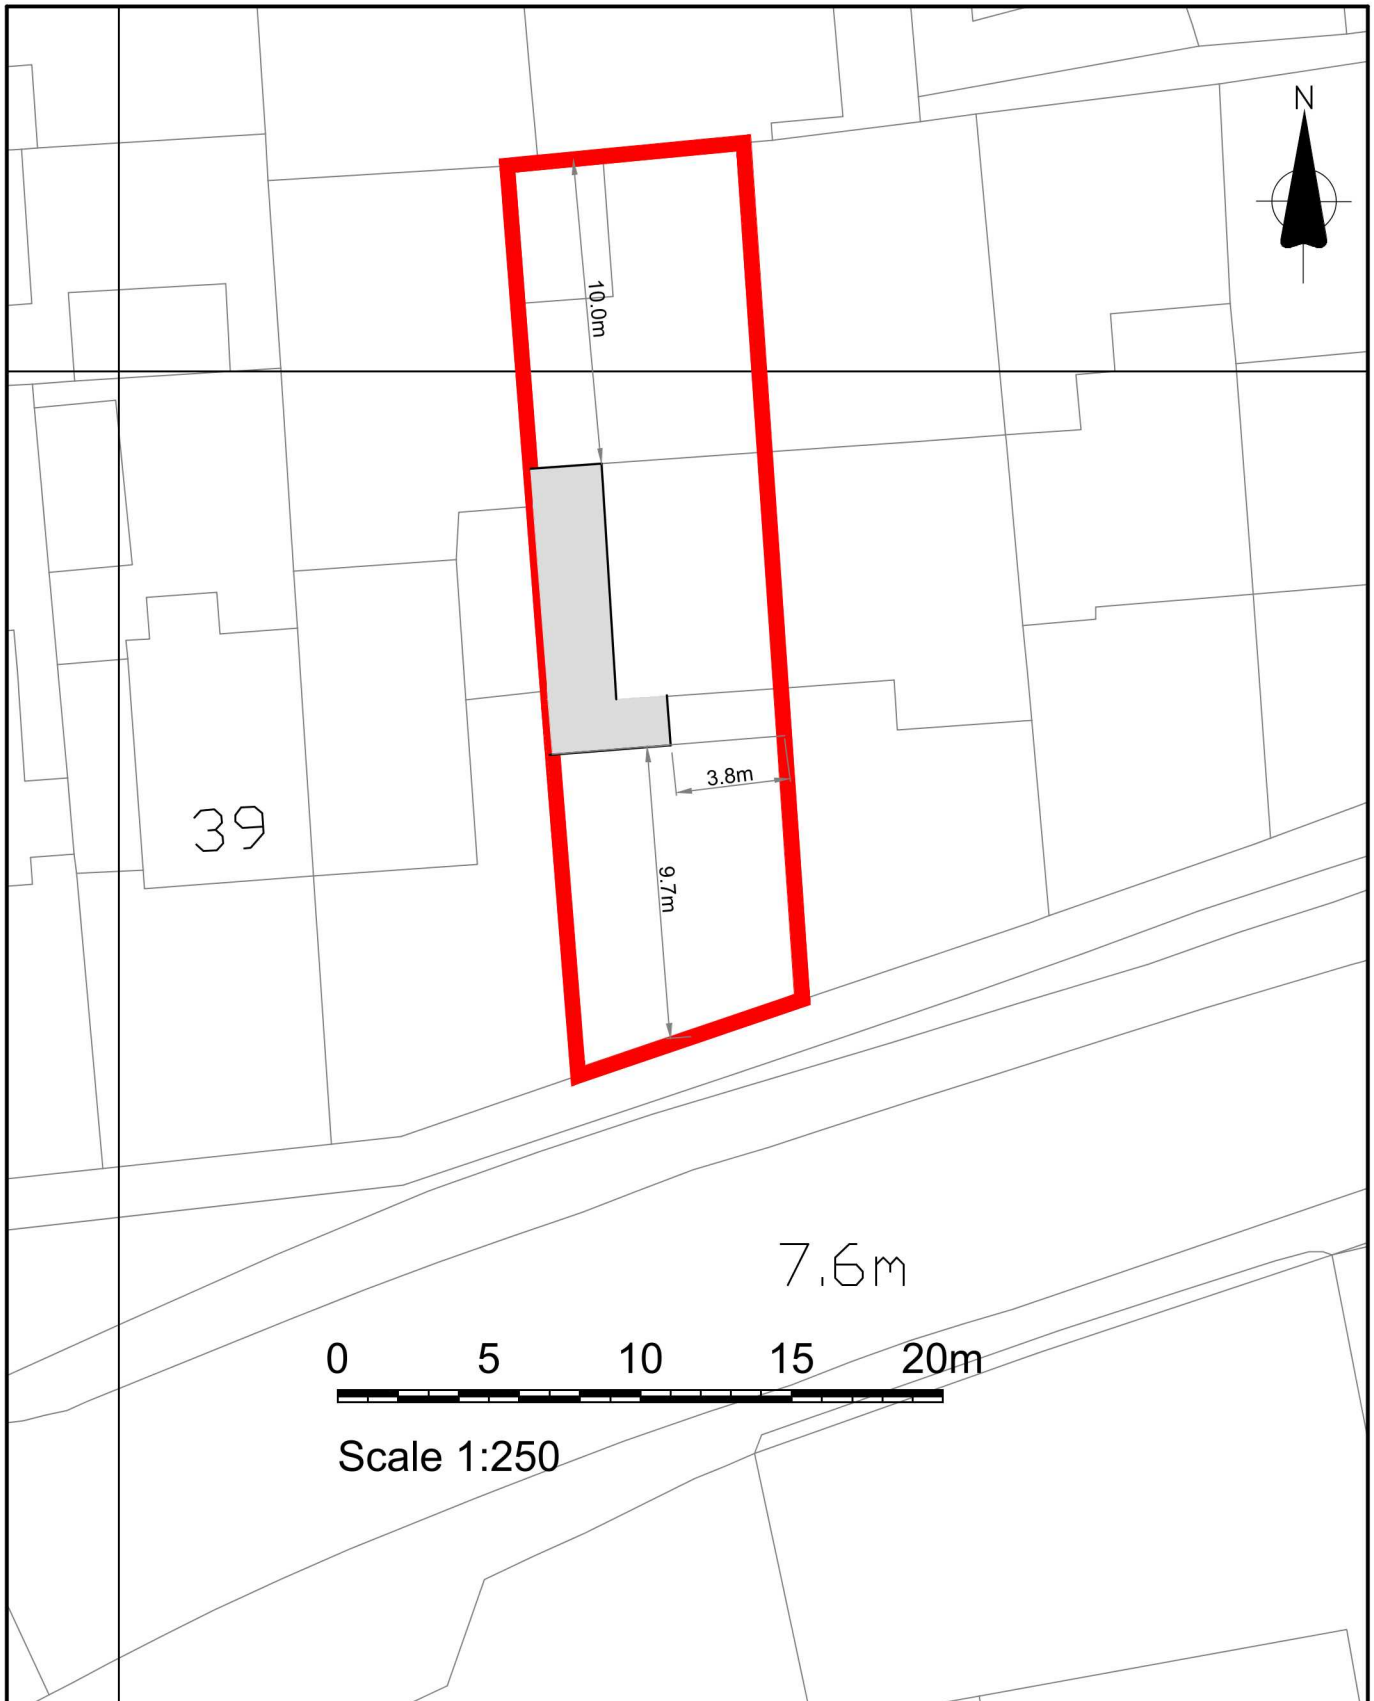

© copyright Graham Page Building Design Services 35, Windsor Drive Rustington, West Sussex BN16 3SW 01903 856072	Job Title PROPOSED SIDE EXTENSION 43 OLD WORTHING ROAD EAST PRESTON BN16 1EA	Client MR & MRS HOCKHAM		
		Drawing Title BLOCK PLAN	Date 02-02-2021	Drawn by G.A.PAGE
			Drg.No. 649.17-BP	Scale 1:250

B