



A/213/17/T

Arun Civic Centre
Maltravers Road
Littlehampton
West Sussex BN17 5LF
Tel: 01903 737756
www.arun.gov.uk

Application for tree works: works to trees subject to a tree preservation order (TPO) and/or notification of proposed works to trees in a conservation area.
Town and Country Planning Act 1990

Publication of applications on planning authority websites.
Please note that the information provided on this application form and in supporting documents may be published on the Authority's website.
If you require any further clarification, please contact the Authority's planning department.

1. Applicant Name, Address and Contact Details			
Title:	Mr	First Name:	Oliver
		Surname:	Griffiths
Company name:	Henry Adams LLP		
Street address:	Rowan House		
	Baffins Lane		
Town/City:	Chichester		
Country:	England		
Postcode:	PO19 1 UA		
Are you an agent acting on behalf of the applicant?		☒ Yes ☐ No	

2. Agent Name, Address and Contact Details			
Title:		First Name:	David
		Surname:	Archer
Company name:	David Archer Associates		
Street address:	15 St Julians Lane		
Town/City:	Shoreham by Sea		
Country:			
Postcode:	BN43 6EH		
Telephone number:			
Mobile number:			
Fax number:			
Email address:			

4ell 3Nb. Sycamore trees + Surgery to
Various trees.

3. Trees Location

Please provide the address of the site where the tree(s) stands (full address if possible):

House: Suffix:

House name:

Street address:

Town/City:

Postcode:

If the location is unclear or there is not a full postal address, either describe as clearly as possible where it is (for example, 'Land to rear of 12 to 18 High Street' or 'Woodland adjoining Elm Road') or provide an Ordnance Survey grid reference:

Easting:

Northing:

Description:

4. Trees Ownership

Is the applicant the owner of the tree(s)? ☒ Yes ☐ No

If No, please provide the address of the owner (if known and if different from the tree location):

Title: First Name: Surname:

House: Suffix: Company name:

House name:

Street address:

Town/City:

Postcode:

Telephone number:

Mobile number:

Fax number:

Email address:

5. What Are You Applying For?

Are you seeking consent for works to a tree(s) subject to a TPO? ☒ Yes ☐ No

Are you wishing to carry out works to tree(s) in a conservation area? ☐ Yes ☒ No

6. Tree Preservation Order Details

If you know which TPO protects the tree(s) enter its title or number below

7. Identification Of Tree(s) And Description Of Works

Please identify the tree(s) and provide a full and clear specification of the works you want to carry out. Continue on a separate sheet if necessary. You might find it useful to contact an arborist (tree surgeon) for help with defining appropriate work. Where trees are protected by a TPO, please number them as shown in the First Schedule to the TPO where this is available. Use the same numbers on your sketch plan (see guidance notes). Please provide the following information below : tree species (and the number used on the sketch plan) and description of works. Where trees are protected by a TPO you must also provide reasons for the work and, where trees are being felled, please give your proposals for planting replacement trees (including quantity, species, position and size) or reasons for not wanting to replant.
E.g. Oak (T3) - fell because of excessive shading and low amenity value. Replant with 1 standard ash in the same place.

Please see supporting documents

8. Trees - Additional Information

For all trees
A sketch plan clearly showing the position of trees listed in Question 7 must be provided when applying for works to trees covered by a TPO. A sketch plan is also advised when notifying the LPA of works to trees in a conservation area (see guidance notes). It would also be helpful if you provided details of any advice given on site by an LPA officer.

For works to trees covered by a TPO
Please indicate whether the reasons for carrying out the proposed works include any of the following. If so, your application must be accompanied by the necessary evidence to support your proposals. (See guidance notes for further details)

1. **Condition of the tree(s)** - e.g. it is diseased or you have fears that it might break or fall:
If YES, you are required to provide written arboricultural advice or other diagnostic information from an appropriate expert.

☒ Yes ☐ No

2. **Alleged damage to property** - e.g. subsidence or damage to drains or drives.
If YES, you are required to provide for:

☐ Yes ☒ No

Subsidence

A report by an engineer or surveyor, to include a description of damage, vegetation, monitoring data, soil, roots and repair proposals. Also a report from an arboriculturist to support the tree work proposals.

Other structural damage (e.g. drains, walls and hard surfaces)

Written technical evidence from an appropriate expert, including description of damage and possible solutions.

Documents and plans (for any tree)
Are you providing additional information in support of your application?

☒ Yes ☐ No

If Yes, please provide the reference numbers of plans, documents, professional reports, photographs etc in support of your application:

Ham Manor, TPO specification for works
Griffiths West Drive Angmering DAA TL01 TPO app

9. Authority Employee/Member

With respect to the Authority, I am:

(a) a member of staff
(b) an elected member
(c) related to a member of staff
(d) related to an elected member

Do any of these statements apply to you?

☐ Yes ☒ No

10. Trees - Declaration

I/we hereby apply for planning permission/consent as described in this form and the accompanying plans/ drawings and additional information. I/we confirm that, to the best of my/our knowledge, any facts stated are true and accurate and any opinions given are the genuine opinions of the person(s) giving them.

☒ Date




2

3

TREES ARE LOCATED AS PER SITE PLAN

ID Number + Species	Works Specification
T1 - Sycamore	Sever Ivy at 1 metre and remove to base. Crown lift to 4 metres. Remove major dead and diseased wood. Fell and stump grind adjacent suppressed Holly and Elm suckers.
T2 - Sycamore	Sever Ivy at 1 metre and remove to base. Crown lift to 4 metres. Remove major dead and diseased wood. Fell adjacent Elm suckers.
T3 - Twin Stem Sycamore	Sever Ivy at 1 metre and remove to base. Crown lift to 4 metres. Remove lowest North Easterly scaffold limb. Reduce adjacent North Easterly scaffold in line with main canopy. Reduce lower South Westerly aspect of crown by 2 metres (overhanging neighbouring property).
T4 - Turkey Oak	Sever Ivy at 1 metre and remove to base. Crown lift to 4 metres. Remove major dead and diseased wood.
T5 - Sycamore	Sever Ivy at 1 metre and remove to base. Crown lift to 4 metres. Remove major dead and diseased wood. Reduce lower South Westerly aspect of crown (overhanging adjacent property) by 2 metres.
T6 - Sycamore	Sever Ivy at 1 metre and remove to base. Crown lift to 4 metres. Remove major dead and diseased wood.
T7 - Twin Stem Sycamore	Remove Southern stem overhanging adjacent property. Sever Ivy at 1 metre and remove to base. Crown lift to 4 metres. Remove basals & major dead and diseased wood.
T8 - Sycamore	Sever Ivy at 1 metre and remove to base. Crown lift to 4 metres. Remove basals.
Group 1 - Self Set Elms	Fell as close to ground level as possible.
T9 - Sycamore	Sever Ivy at 1 metre and remove to base. Crown lift to 4 metres. Remove major dead and diseased wood and hanging branches. Reduce Northern aspect of crown by 1.5 - 2 metres over proposed Southern elevation of new build.
T10 - Sycamore	Remove basals. Crown lift to 4 metres. Remove major dead and diseased wood. Reduce 3 limbs on Northern aspect of crown by 1.5 - 2 metres.
T11 - Sycamore	Sever Ivy at 1 metre and remove to base. Crown lift to 4 metres. Tidy stubs.
T12 - Sycamore	Fell as close to ground level as possible
T13 - Sycamore	Crown lift to 4 metres. Remove basals. Clear Ivy to allow inspection around root collar area and large wound at 1 metre. (Tree survey states fungal fruiting body present. The fruiting body, although desiccated is typical of dryads saddle - Polyporous Squamosus).

T14 - Turkey Oak	Sever Ivy at 1 metre and remove to base. Crown lift to 4 metres. Remove major dead and diseased wood.
T15 - Sycamore	Fell as close to ground level as possible.
T16 - Turkey Oak	Sever Ivy at 1 metre and remove to base. Remove basal and epicormic growth. Crown lift to 4 metres including low limb to South East.
T17 & T18 - Sycamore x 2	Sever Ivy at 1 metre and remove to base. Crown lift to 4 metres. Remove basals and epicormic growth. Remove branch from T18 abrading on T19.
T19 - Turkey Oak	Sever Ivy at 1 metre and remove to base. Crown lift to 4 metres. Remove major dead and diseased wood.
T20 - Sycamore (twin stemmed, dead)	Fell as close to ground level as possible.
T21 - Sycamore (4 stemmed)	Sever Ivy at 1 metre and remove to base. Crown lift to 4 metres. Remove major dead and diseased wood.
T22 - Turkey Oak	Crown lift to 4 metres. Remove major dead and diseased wood. Tidy stubs.
T23, T24 & T25 - Sycamore Group	Clear Ivy from around root collar area to allow further inspection of basal integrity and attachment unions with old stump. Remove basal and epicormic growth. Crown lift to 4 metres.
T26 - Lime	Remove basal and epicormic growth. Crown lift to 6 metres. Remove major dead and diseased wood. Remove major crossing and rubbing branches.
T27 - Lime	Remove basal and epicormic growth. Crown lift to 6 metres. Remove major dead and diseased wood. Remove major crossing and rubbing branches.
G28 - Self Set Sycamores (adjacent to newly planted trees)	Fell as close to ground level as possible.
G29 - Newly Planted Trees x 5	Restake and tie. Formative prune.

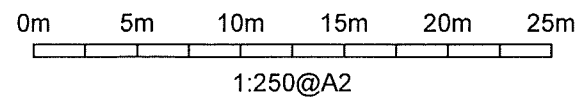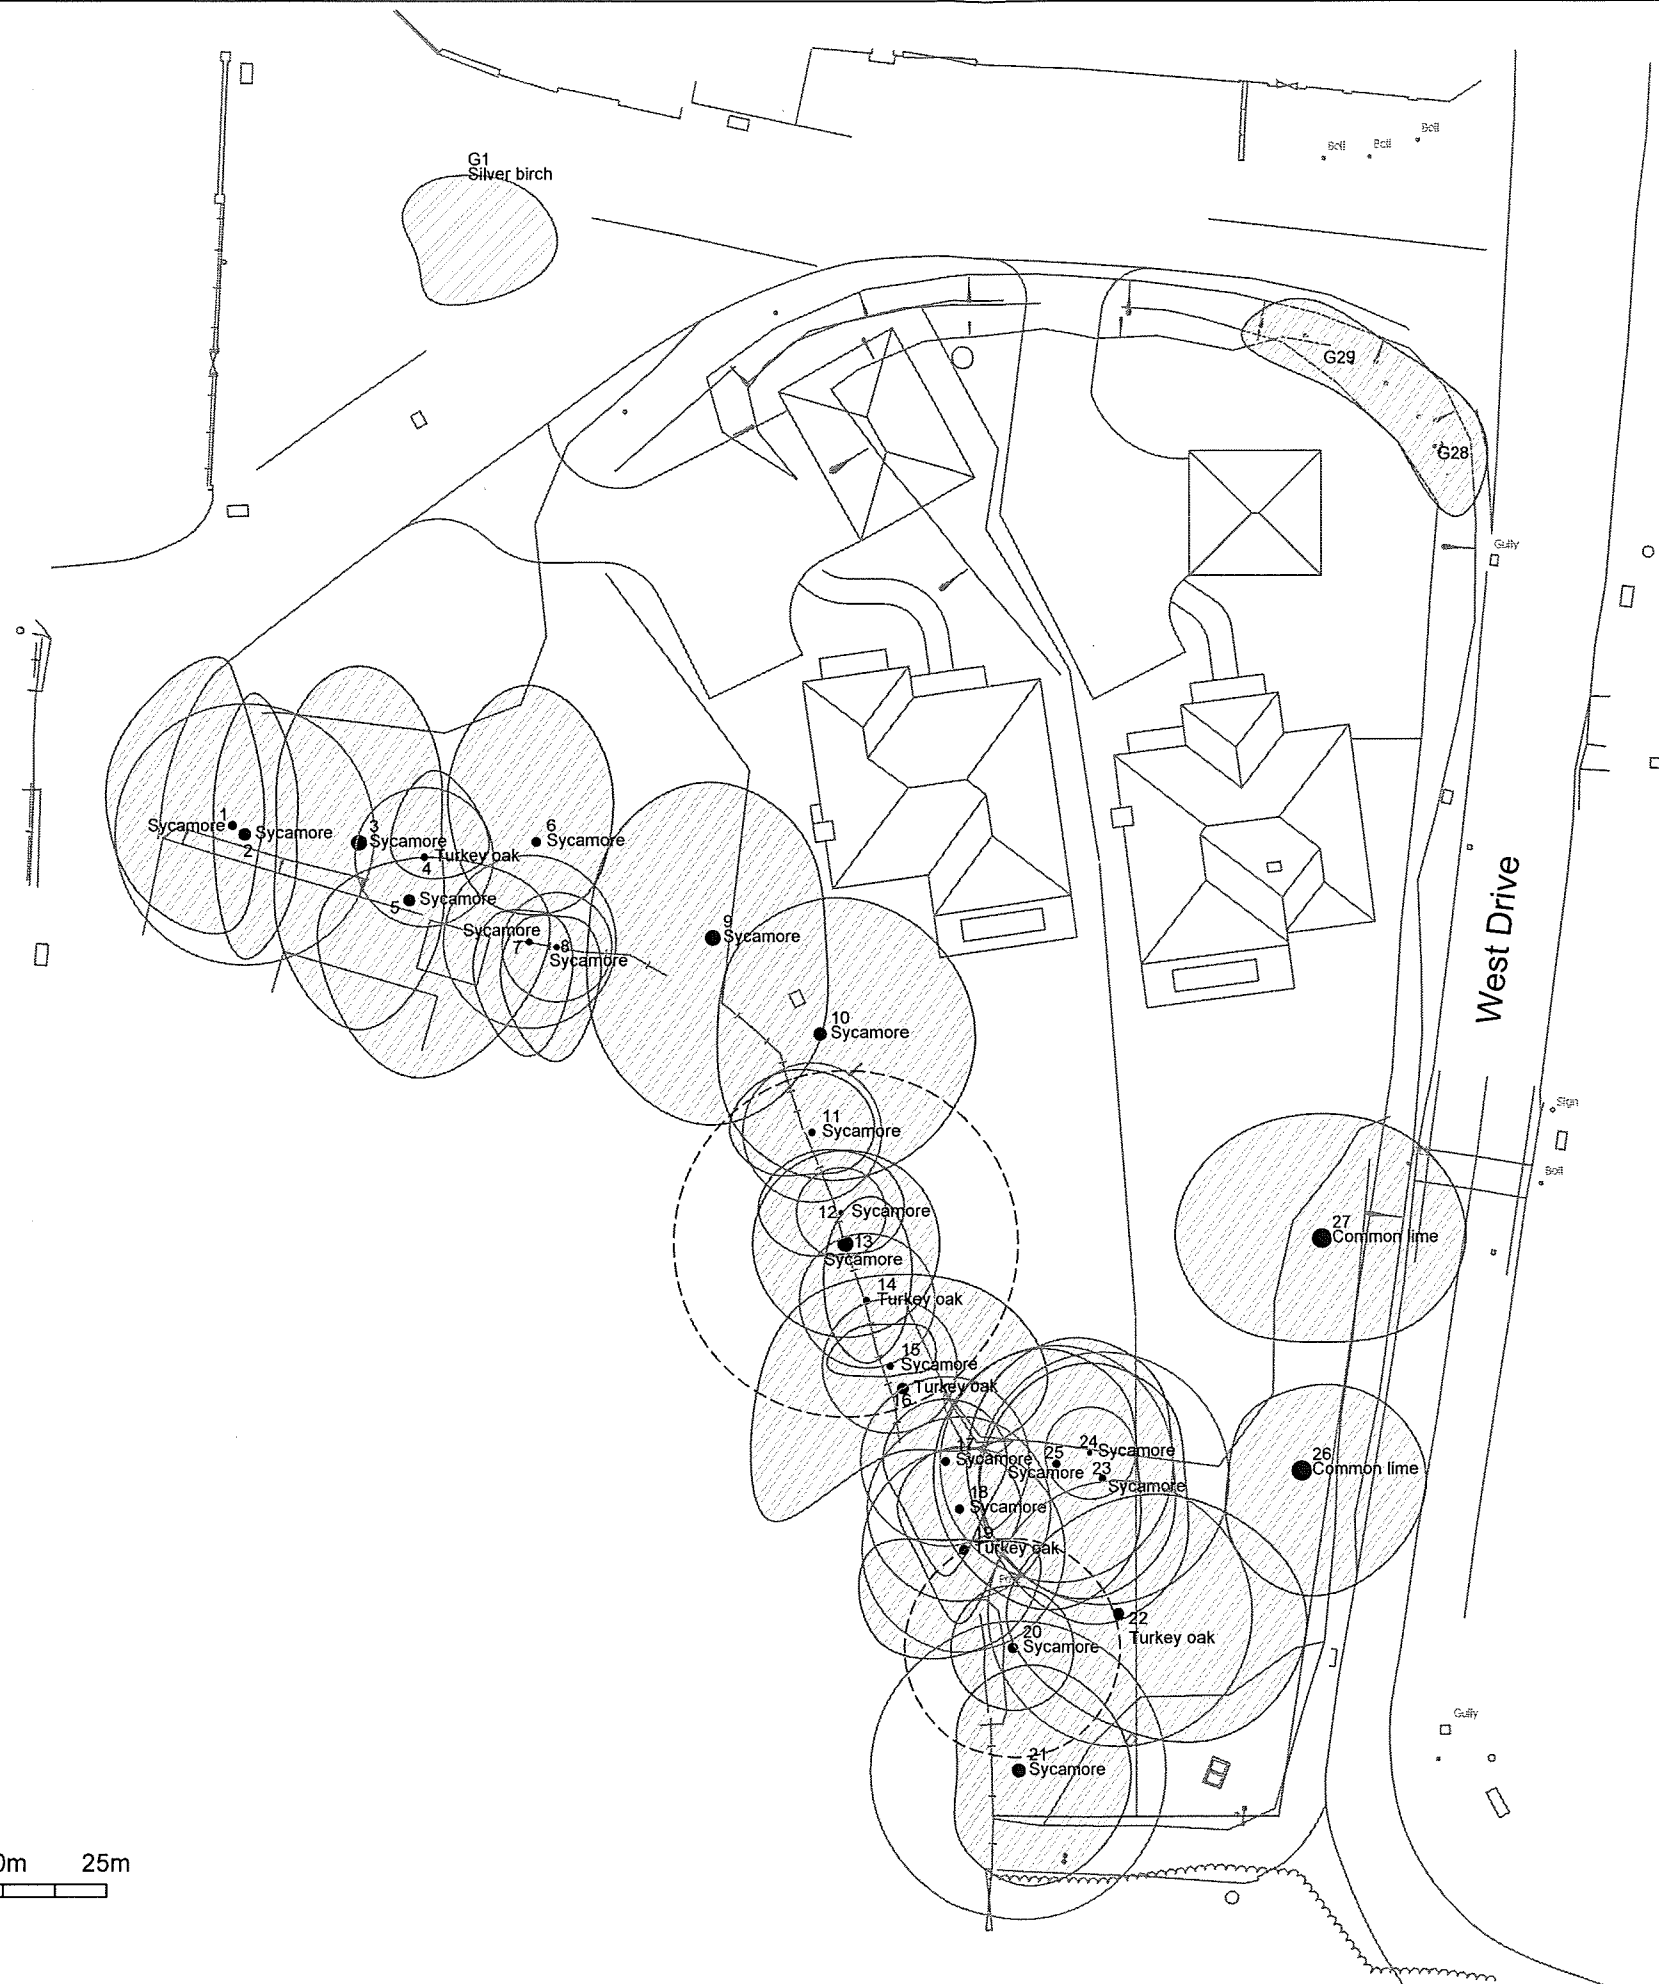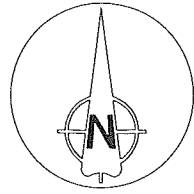



DAVID ARCHER ASSOCIATES
AGRICULTURAL CONSULTANCY

Project: Land at Ham Manor West Drive Angmering			
Client: Designer Homes Ltd			
Drawing: TREE LOCATION PLAN			
Based on: Proposed Site Plan			
Drawing No: TL 01		Rev: —	
Date: Dec 2017	Scale: 1:250 @ A2	Drawn: MR	
Tree nos.: ● 1	Canopies of trees: ○	Category 'U' RPA: ○	
Category 'A' RPA: ○	Category 'B' RPA: ○	Category 'C' RPA: ○	
David Archer Associates. 01243 587795. dava@designarcher.co.uk		©This drawing is copyright & must not be reproduced without consent from David Archer Associates.	

