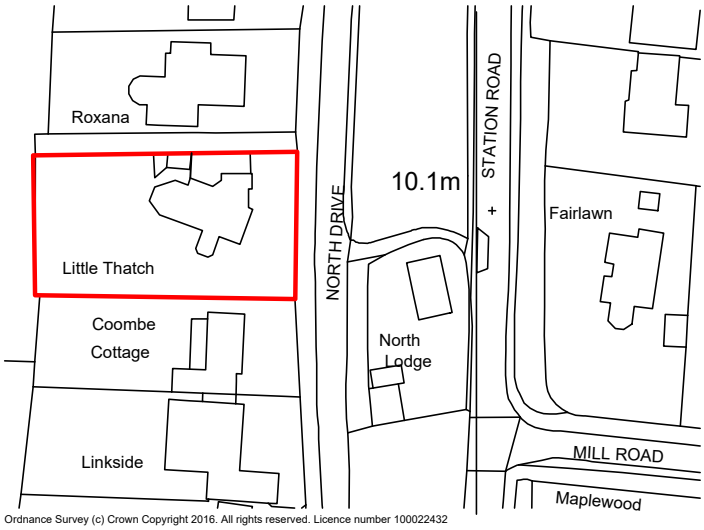

LOCATION 1:1250

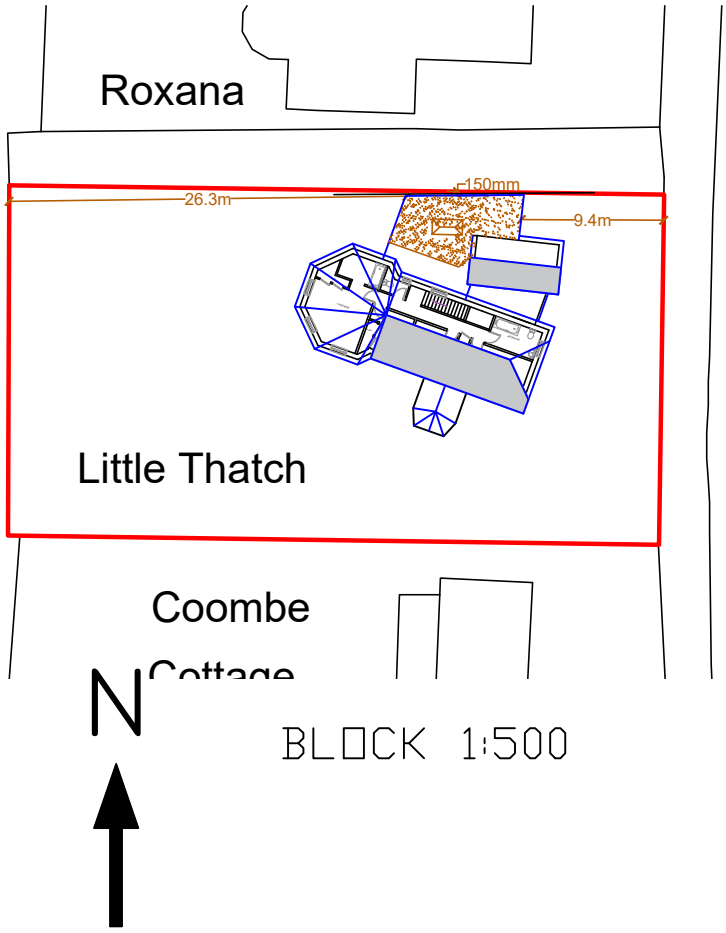

BLOCK 1:500

All dimensions to be checked on site prior to the commencement of works. Any discrepancies identified on site which affect the works are to be brought to the attention of Liz Galloway immediately for resolution prior to works being carried out.

This drawing is the copyright of
LIZ GALLOWAY
and may not be copied, altered or reproduced in any way without written authority.

LIZ GALLOWAY
41 Willowhayne Ave
East Preston
BN16 1PL
Telephone
01903 859176

LOCATION & BLOCK PLANS

41 Willowhayne Ave
East Preston
West Sussex
BN16 1PL

CLIENT Mr & Mrs Espezel

Issue	Details	Drawn	Check	Date
r1	Scale and dims corrected	LG	Check	07/10/21

SCALE AS SHOWN on A4
DATE 07/10/21
DRAWING NUMBER 16122/01a r1