



PROPOSED WEST ELEVATION 1:100

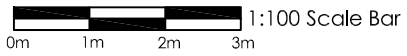


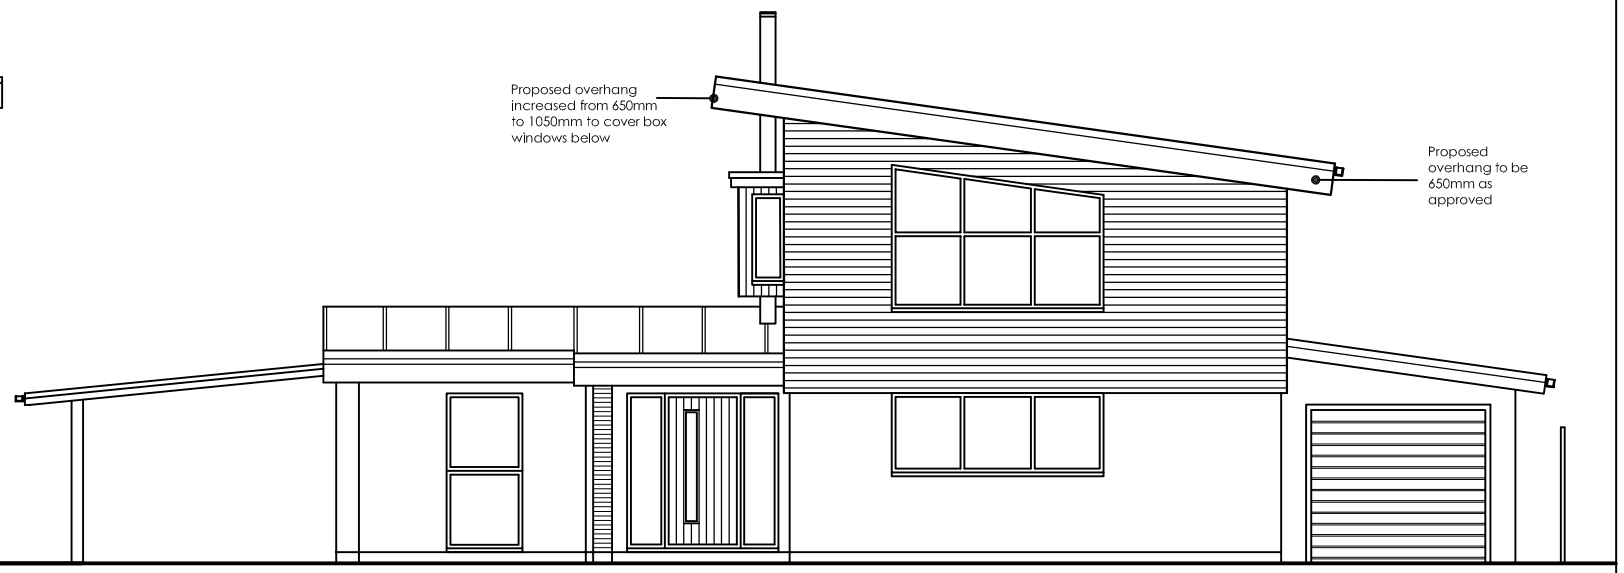

PROPOSED SOUTH ELEVATION 1:100

Minor amendment to approved drawing

1. Enlarged roof overhangs as shown on revised elevations and sections

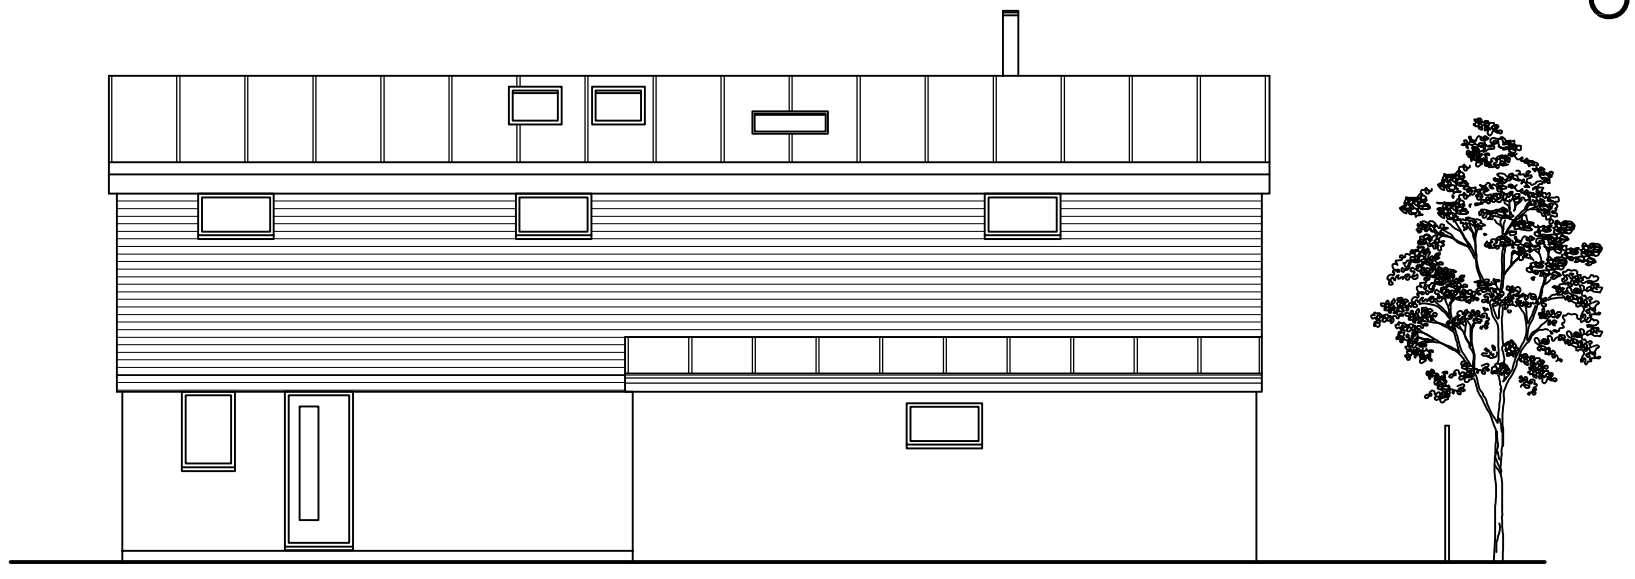

PROPOSED EAST ELEVATION 1:100

ama
atterbury moore associates
architectural & quantity surveying serivices
Unit 1 Gosling Croft Business Park
Long Furlong
Clapham Worthing
West Sussex BN13 3UT
01903 871131
carl@atterburymoore.co.uk

Address of works: Wood Designs Workshop			
Drawing title: Minor amendment			
Date: 5th Dec. 17	Scales: As shown	Paper size: A3	Dwg No: AR-113-19

ARUN DISTRICT COUNCIL A/214/17/NMA