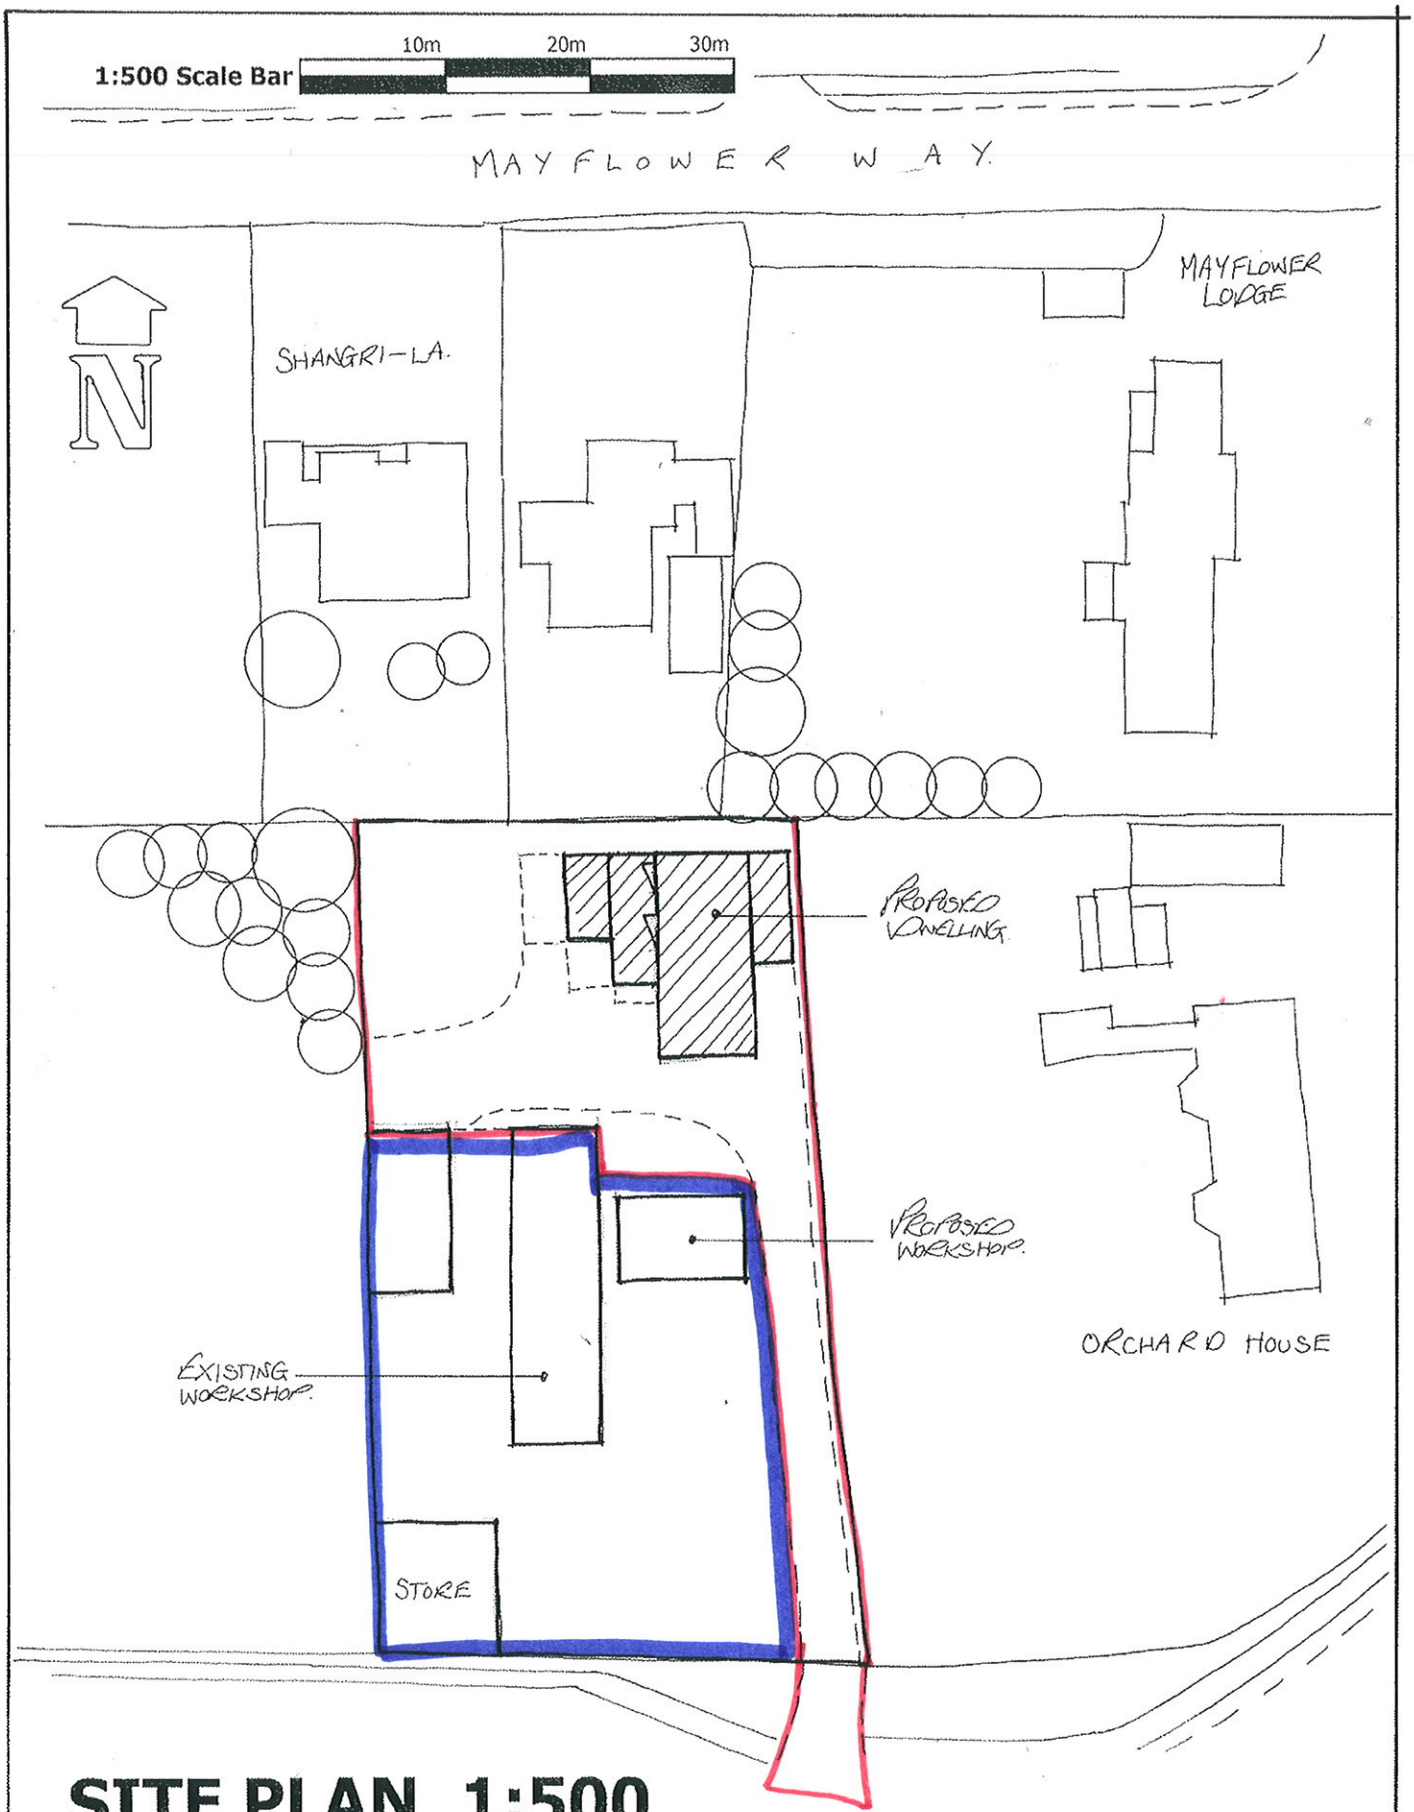


SITE PLAN 1:500

WOOD DESIGN WORKSHOP, ROUNDSTONE BY-PASS, ANGMERING

ARUN DISTRICT COUNCIL A/214/17/NMA