


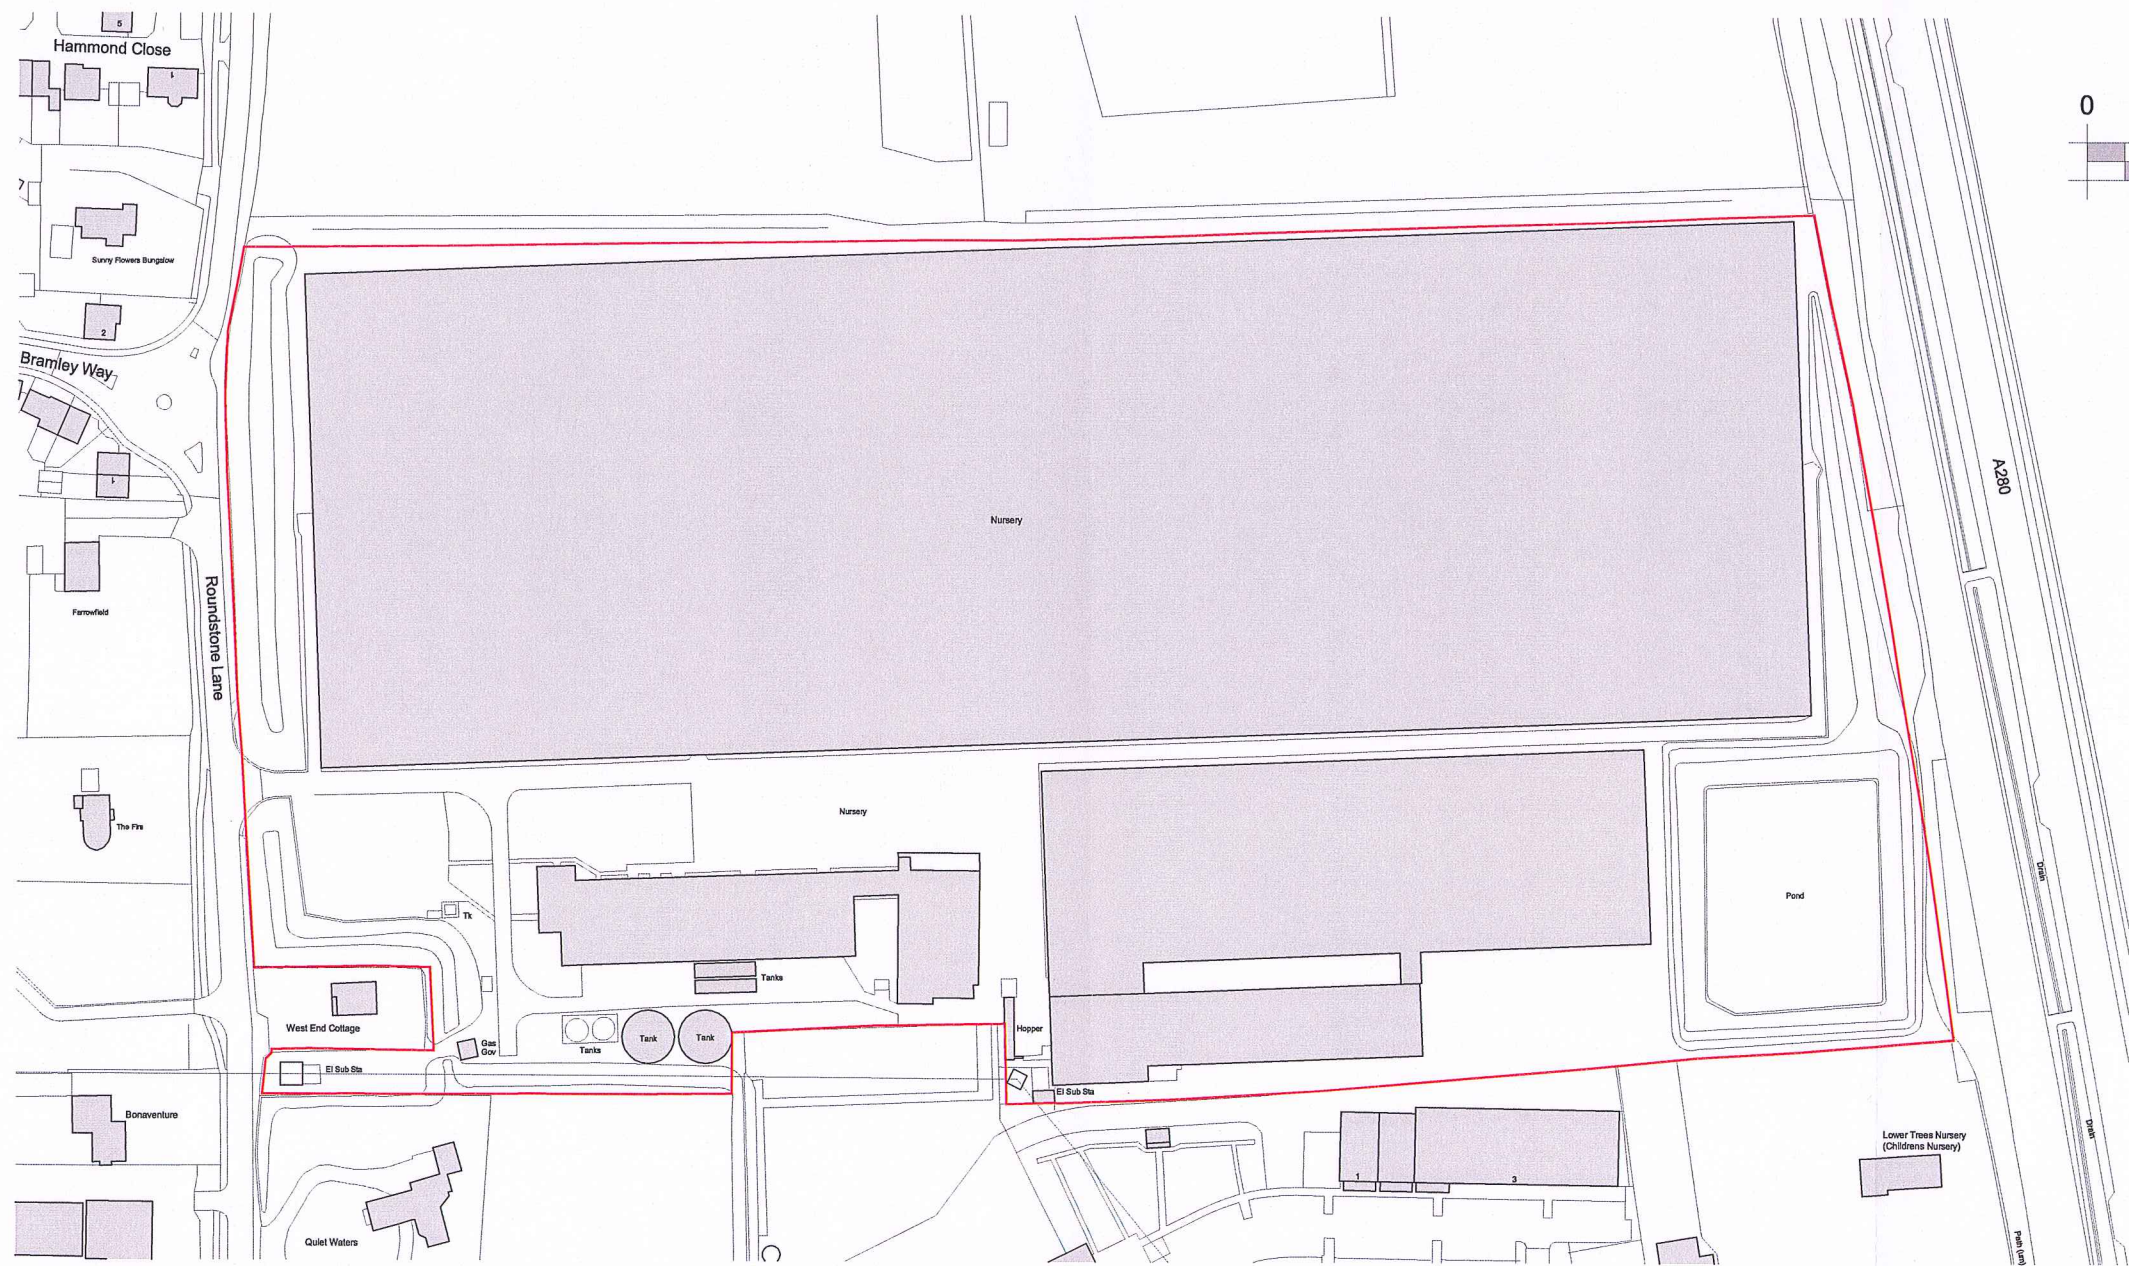

Ordnance Survey, (c) Crown Copyright 2014. All rights reserved. Licence number 100007327

REV.	DATE	REVISIONS:	REV.	DATE	REVISIONS:	CLIENT:	PROJECT:	Broadmead House Farnham Business Park Weydon Lane Farnham, Surrey GU9 8QT Tel. 01252 267878 name.surname@osp architecture.com www.osparchitecture.com OSP ARCHITECTURE O'KEEFE SCANLON LIMITED
-	-	-	-	-	-	Cala Homes	West End Nursery Site, Angmering	
						SCALE: 1:2000 (A3 ORIGINAL)	DRAWING: Location Plan	
						DRAWN: MT	S101	
						DATE: 29.09.15	15035	