



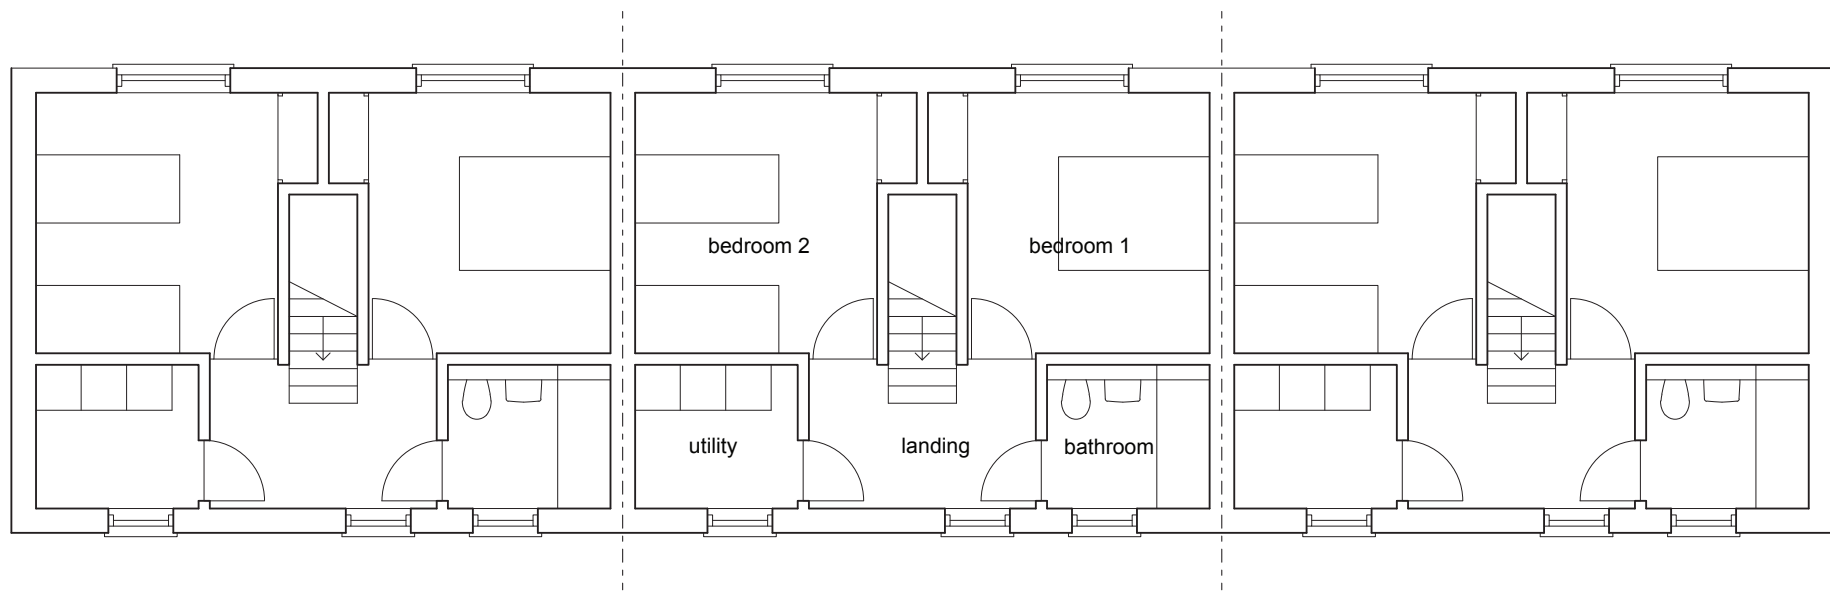

First Floor Plan

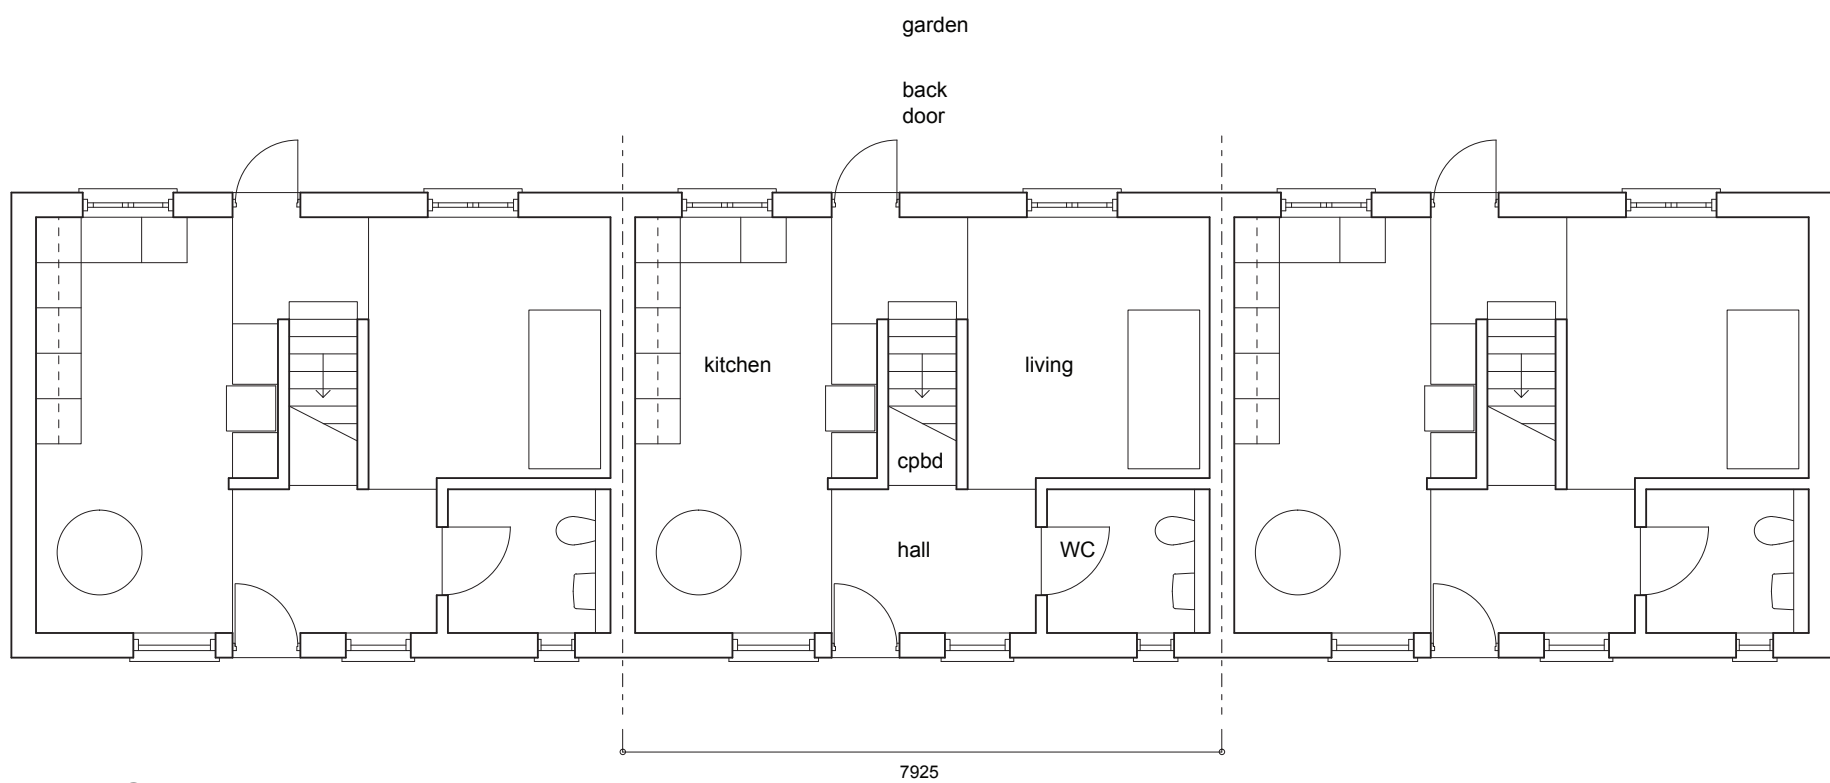


Ground Floor Plan



B Terrace B - West: Front Elevation



Terrace B - East: Rear Elevation

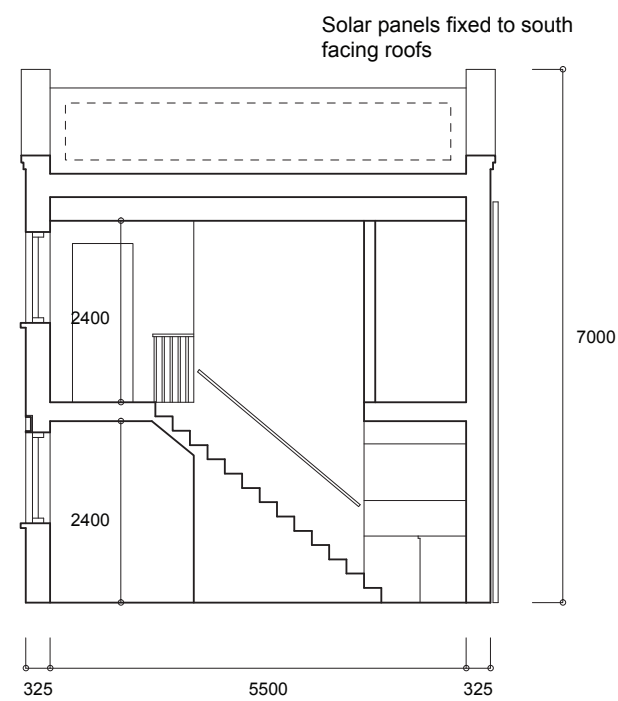


Terrace B - Section

Ridge 7000 mm. 35 degrees


Slate roof. Stainless steel flues.

First floor white render. Joinery white painted timber.

Roof brick finish at street level. Steel beam detail highlighted with reveal. Joinery to be white painted timber. White painted reveal around front door.

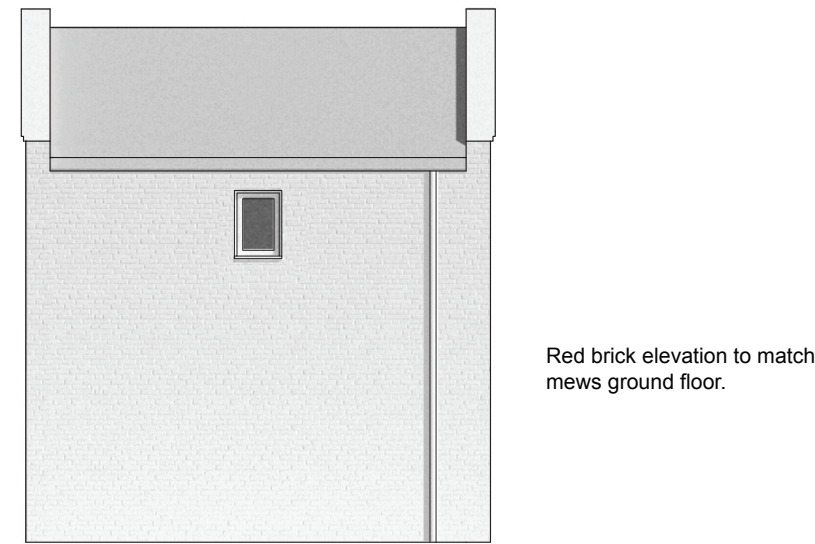


Terrace A - North Elevation

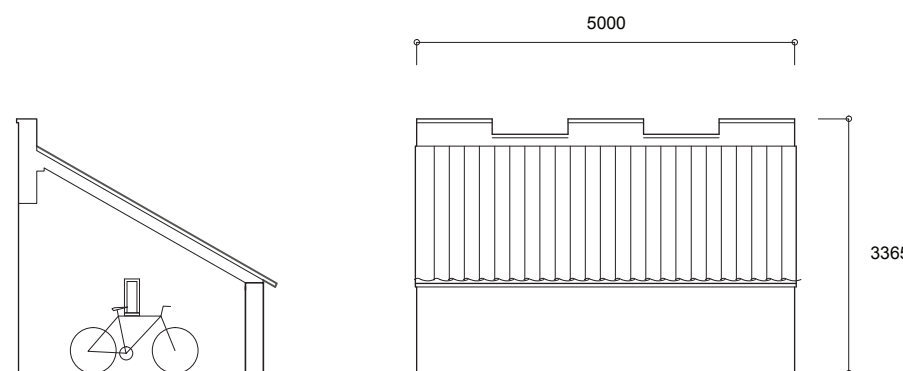


Bicycle Shed 1 - Section and Elevation

White rendered rear elevation. Joinery painted timber.

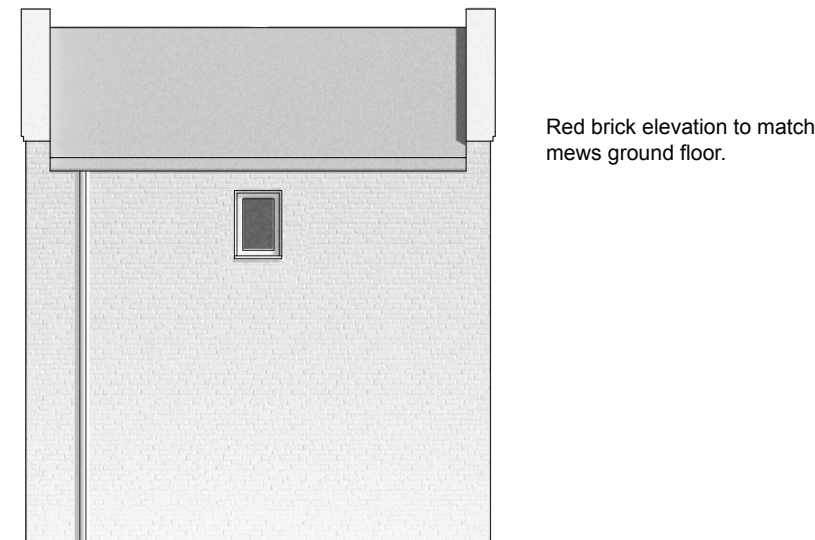

Terrace B - South Elevation

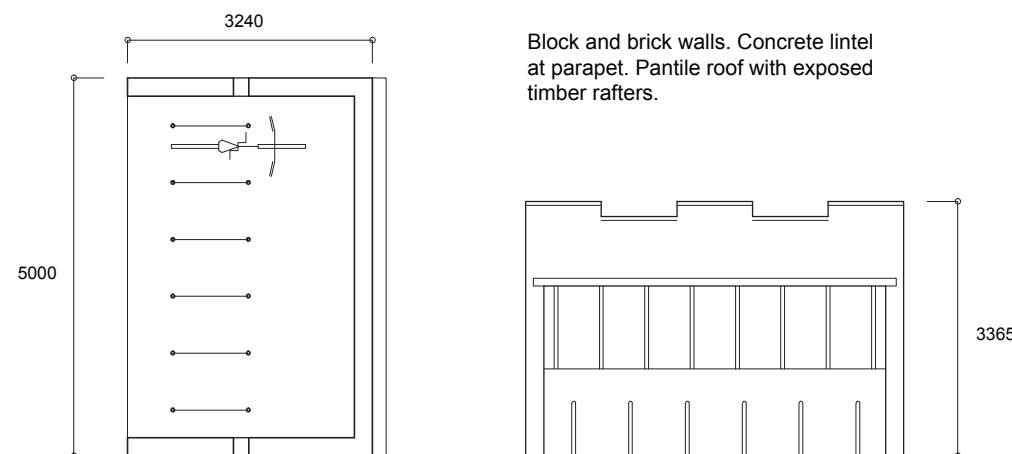

Bicycle Shed 1 - Plan and Elevation