



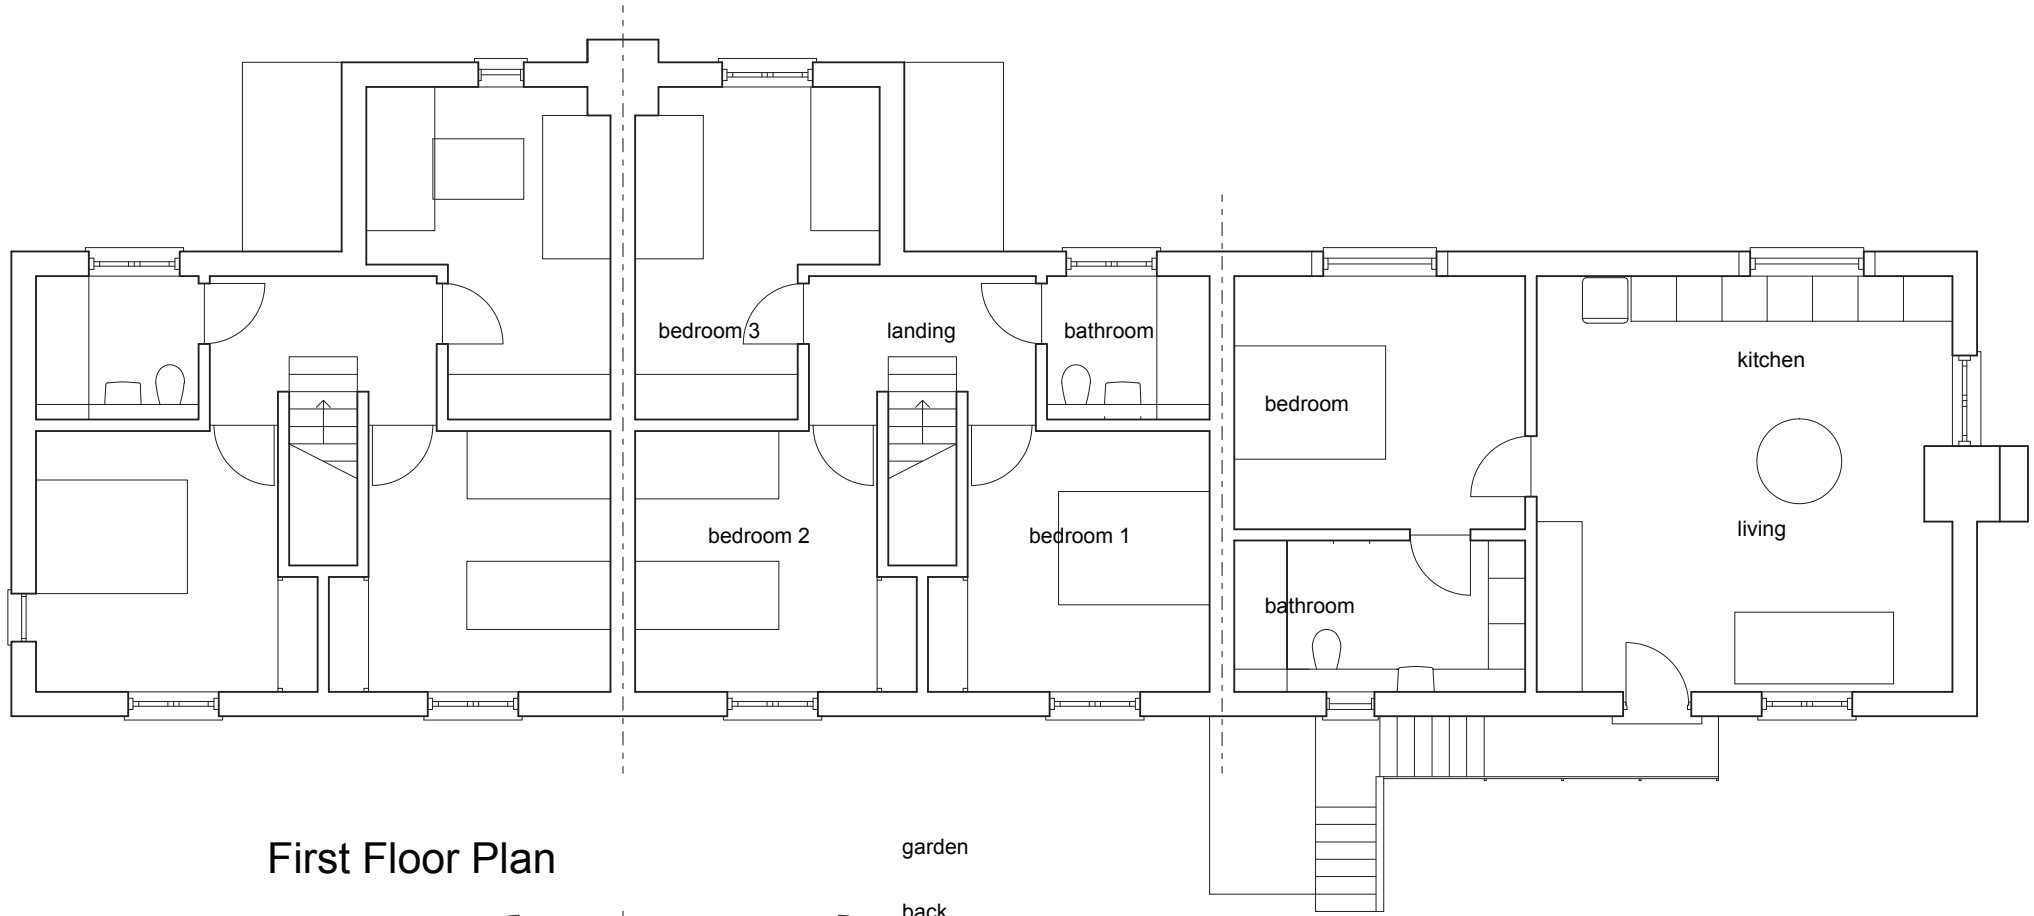


First Floor Plan

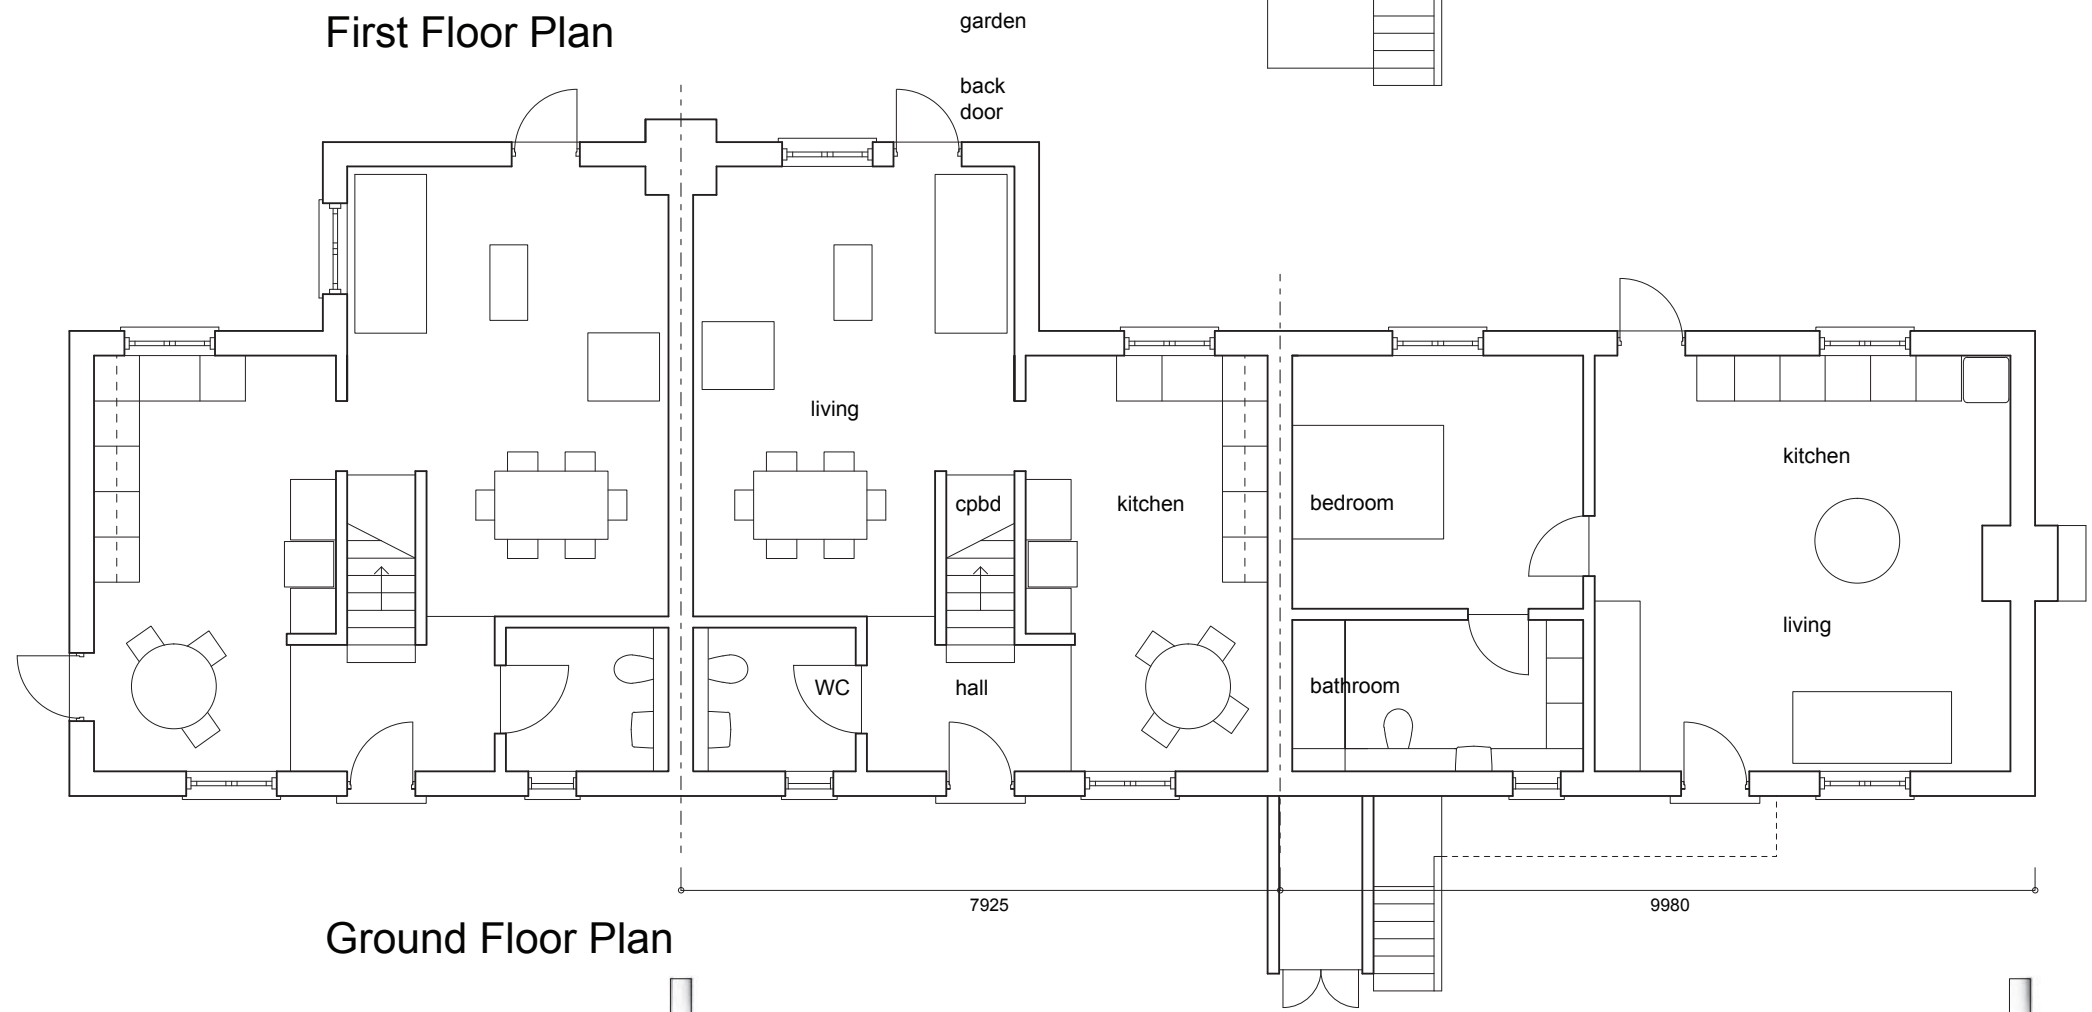


Ground Floor Plan



Terrace C - East: Front Elevation

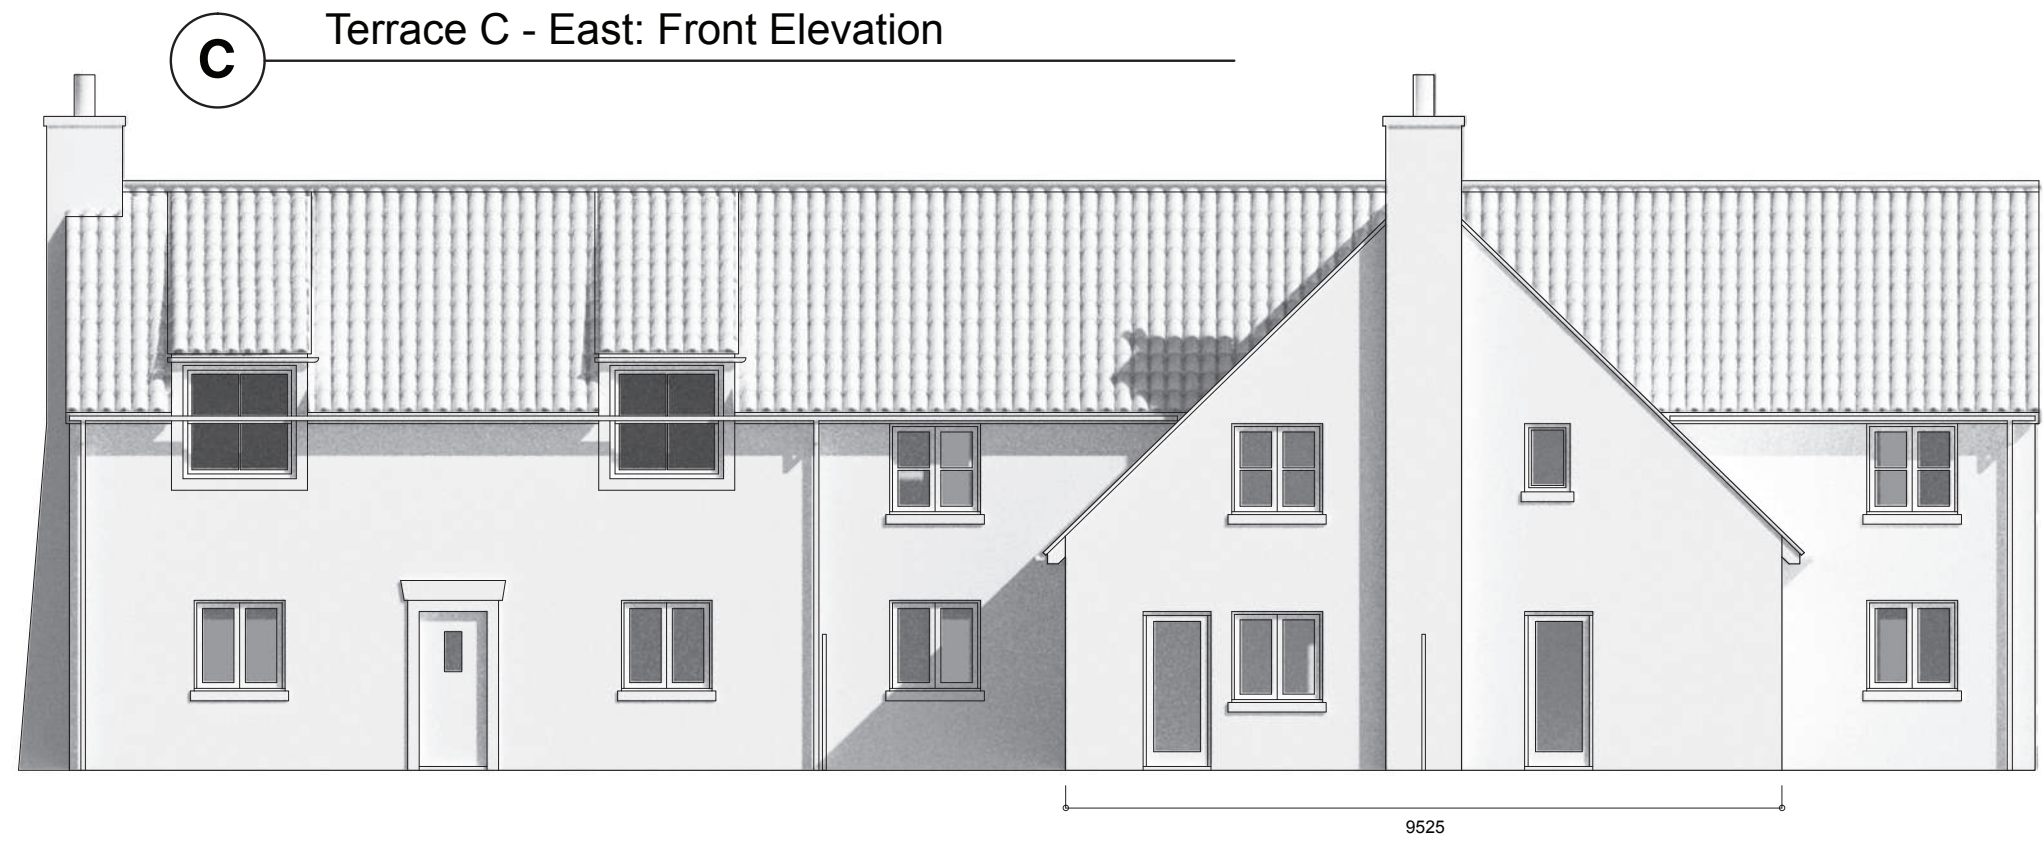


Terrace C - West: Rear Elevation

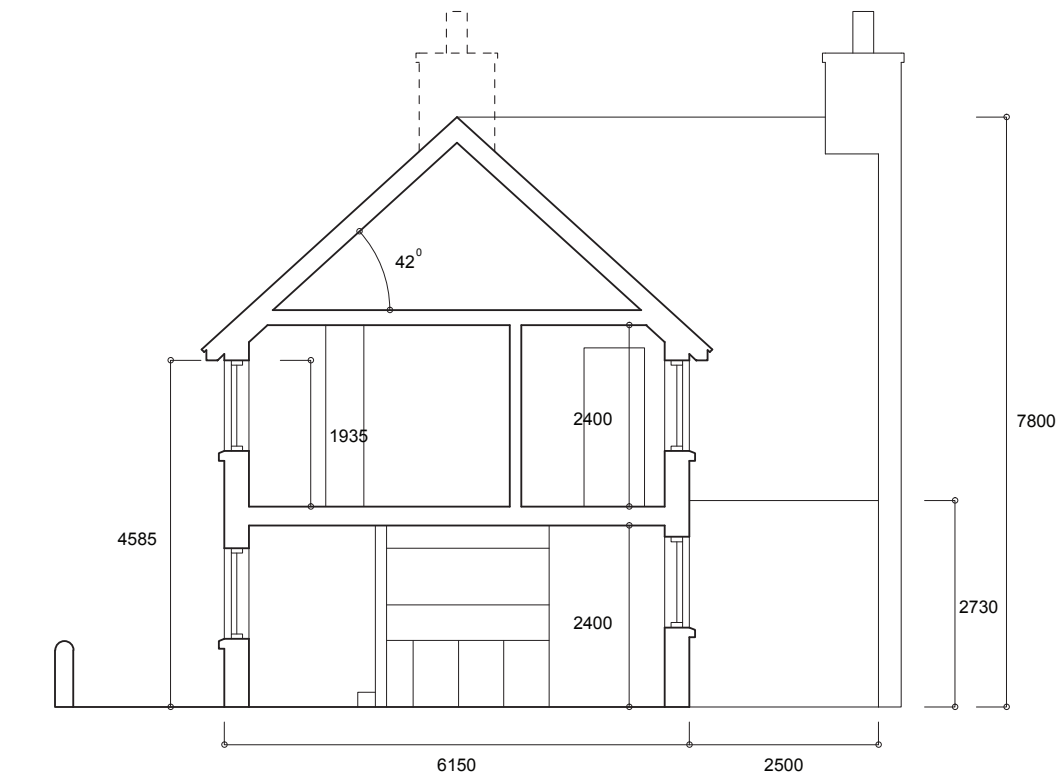


Terrace A - Section




Terrace A - South Elevation

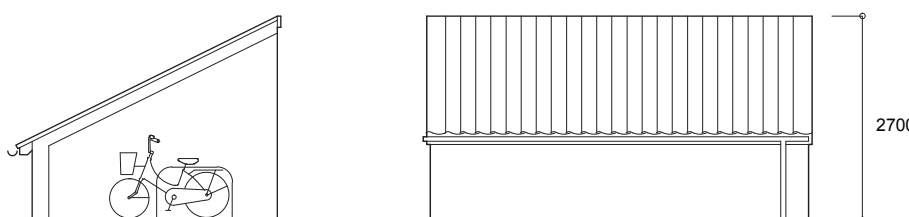

Bicycle Shed 2 - Section and Elevation

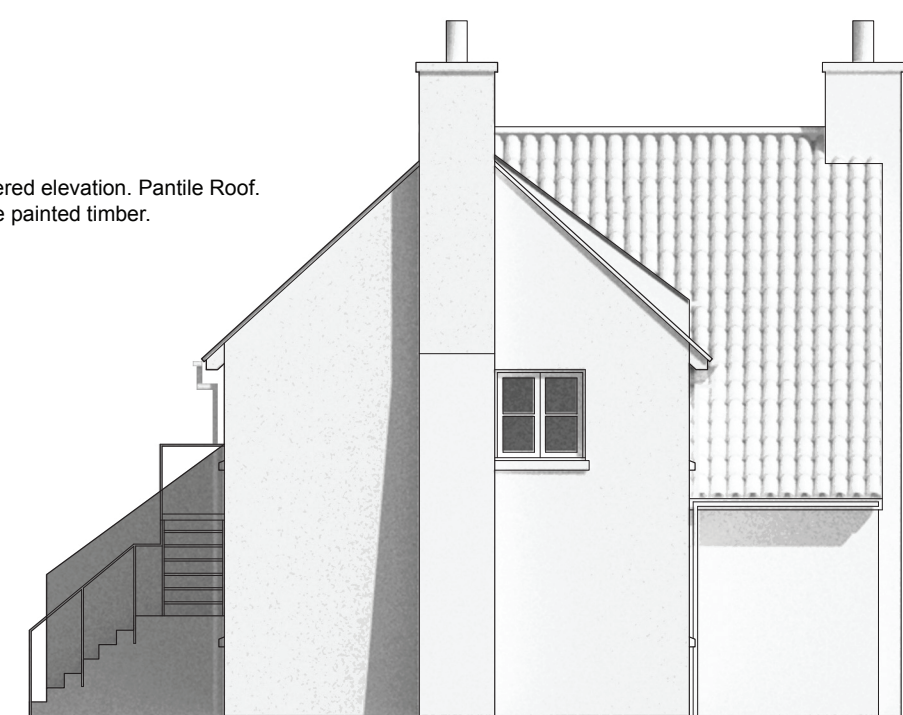

Terrace C - North Elevation

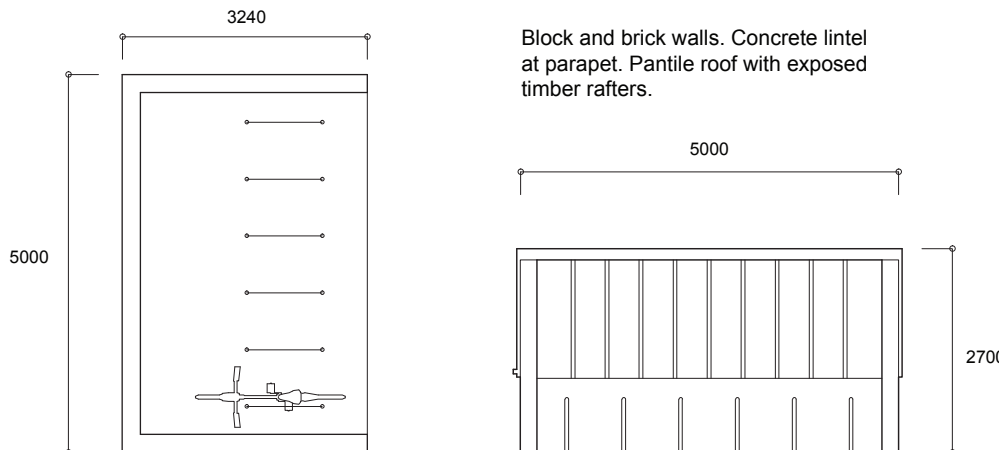

Bicycle Shed 2 - Plan and Elevation

Ridge 7800 mm. 42 degrees

Yellow rendered mews elevation. Pantile Roof. Joinery to be painted timber. Painted steel steps to unit 12 flat fixed on 7 step concrete and brick base.

Yellow rendered rear elevation. Pantile Roof. Joinery to be painted timber.

Yellow rendered elevation. Pantile Roof. Joinery to be painted timber.