Street wise

Map data

BLOCK/SITE PLAN
AREA 130m x 130m A3
SCALE 1:500
CENTRE COORDINATES: 507020, 103556

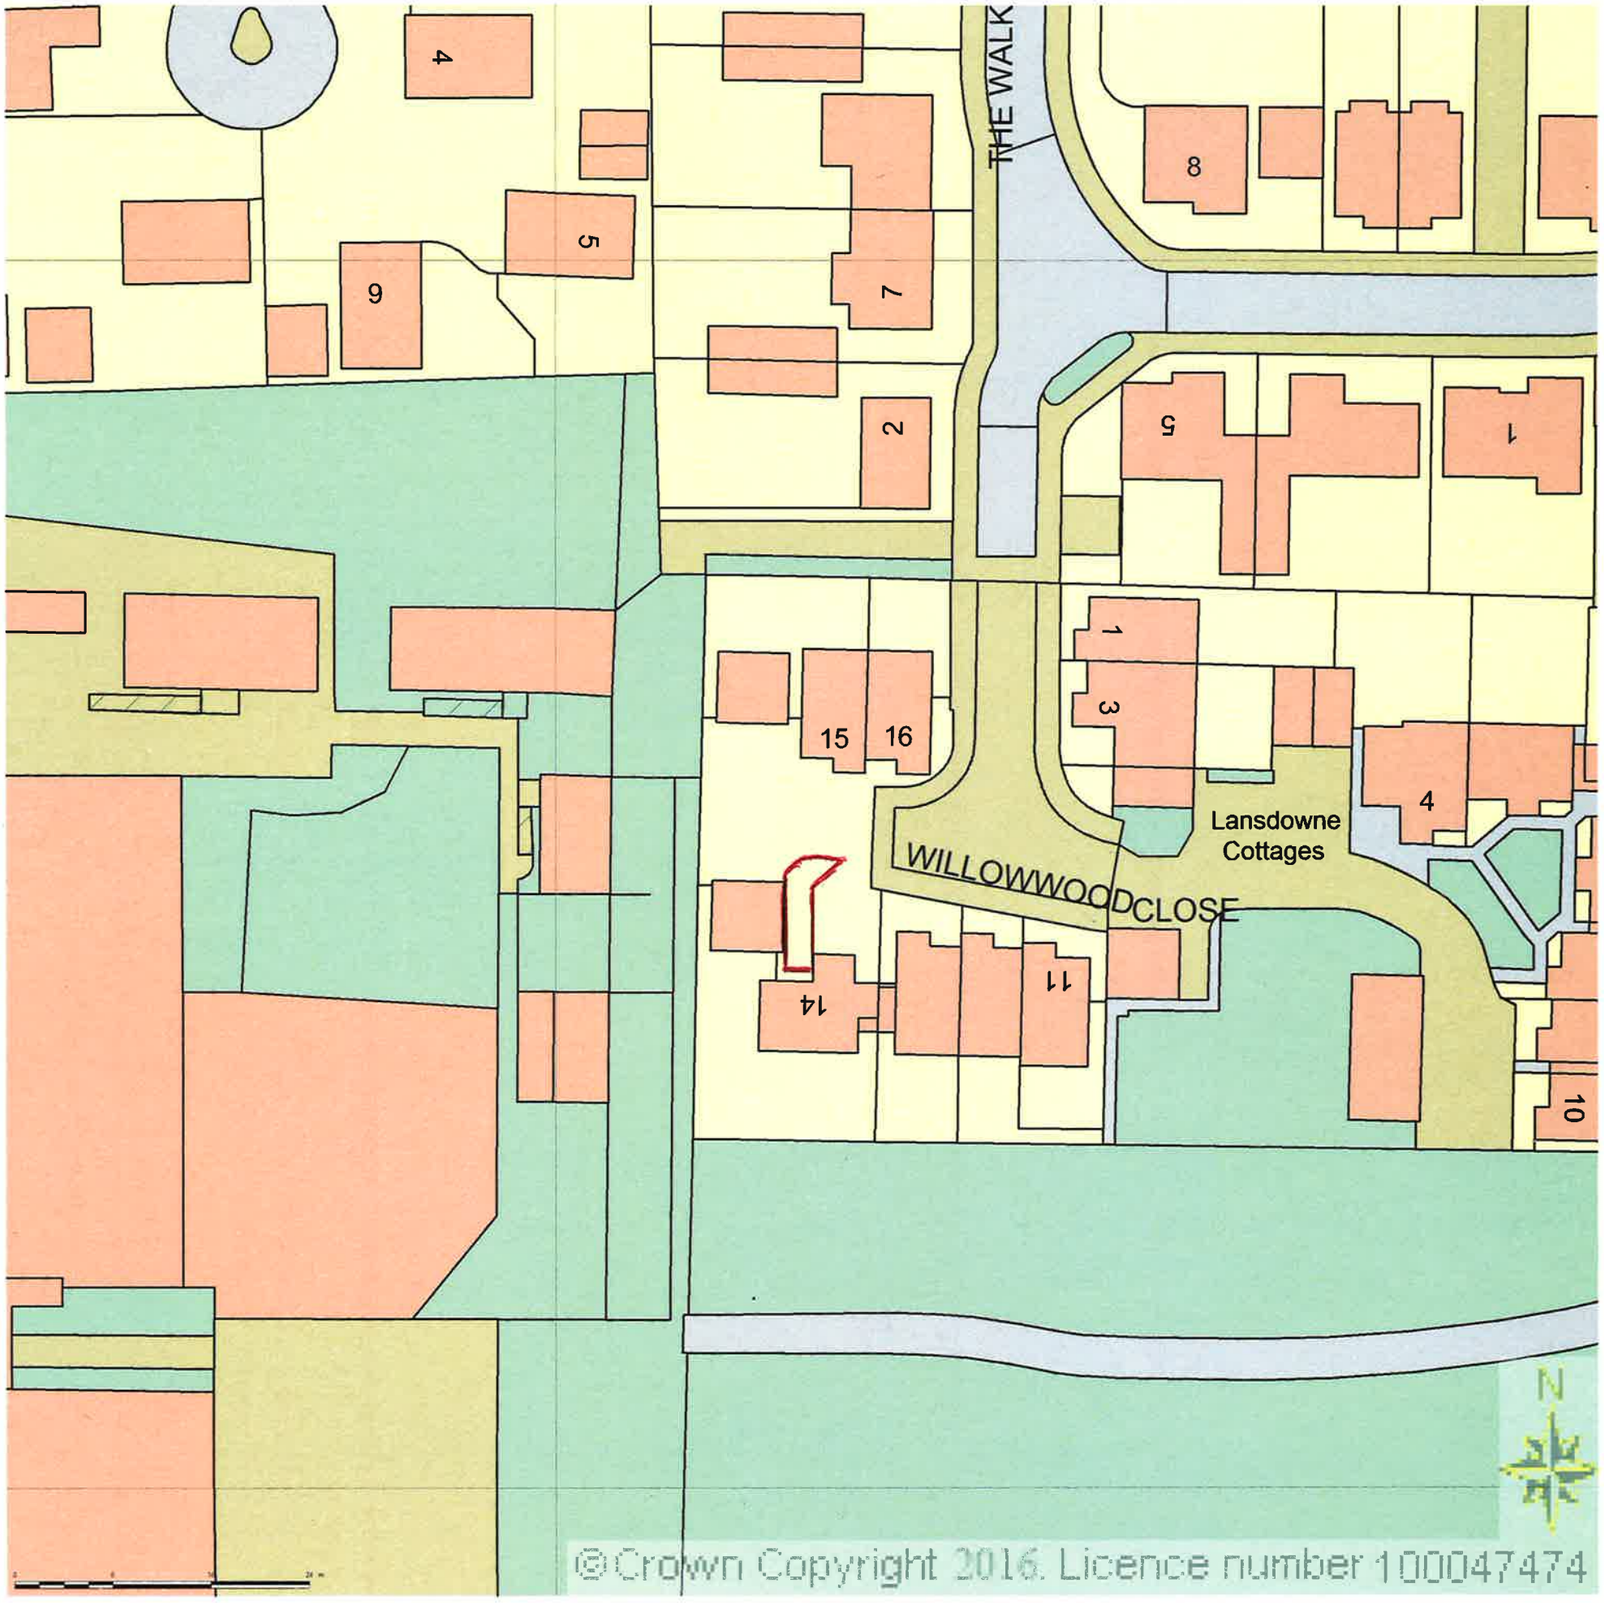

Supplied by Streetwise Maps Ltd
www.streetwise.net
Licence No: 100047474
11/02/2016 17:07:14

ARUN DISTRICT COUNCIL A/21/16/HH