



REFER TO DRAWING DHA/728/005

REFER TO DRAWING DHA/728/005

REFER TO DRAWING DHA/728/005

REFER TO PHASE ONE PLANTING PLANS
DHA/728/002-003


REFER TO
DRAWING
DHA/728/011
FOR PLAY AREA
PLANTING

REFER TO DRAWING DHA/728/011
FOR PLAY AREA PLANTING

REFER TO DRAWING DHA/728/007

KEY	
	Existing Boundary Trees to be Retained
	Semi Mature Trees (25-30cm girth)
	Extra Heavy Standard Trees (18-20cm girth)
	Heavy Standard Trees (14-16cm girth)
	Light Standard Trees (6-8cm girth)
	Feathered Trees
	Conifer Trees
	Ornamental, Ground Cover & Perennial Planting
	Climbing Plants
	Specimen Shrub/Tree
	Eco Species Rich Lawn Germinal WFG20 Seed Mix
	Wildflower Meadow Seeding Emorsgate EM7 Seed Mix
	Wetland Meadow Emorsgate EM8 Seed Mix
	Hedge
	Native Shrub and Boundary Mixes
	Boundary Line
	150mm diam. timber bollards at 1500mm spacing to perimeter of Sq.
	150mm diam. collapsible timber bollards to entrance pathways

- NOTES
- All roadside verges are to be mown amenity grass (Approximately 1.2m wide)
 - 1:3 maximum slope for mown grassed areas and wildflower meadow. Steeper slopes to be planted with native shrub mix.
 - This drawing is to be read in conjunction with the following:
 - CALA Landscape Levels South East drawing 263-SEL01
 - DHA/728/001 Landscape Masterplan.
 - DHA/728/011 Play Areas Planting Plans
 - DHA Soft Landscape Specification
 - OSP Architects Proposed Site Layout Drawing 15035/P102/Q and MJA Consulting 5356:03 Rev K (X-PR-BASE-ARCH)
 - Hydrock Bund Setting Out C-06279-C013 Rev A for selected bund information.

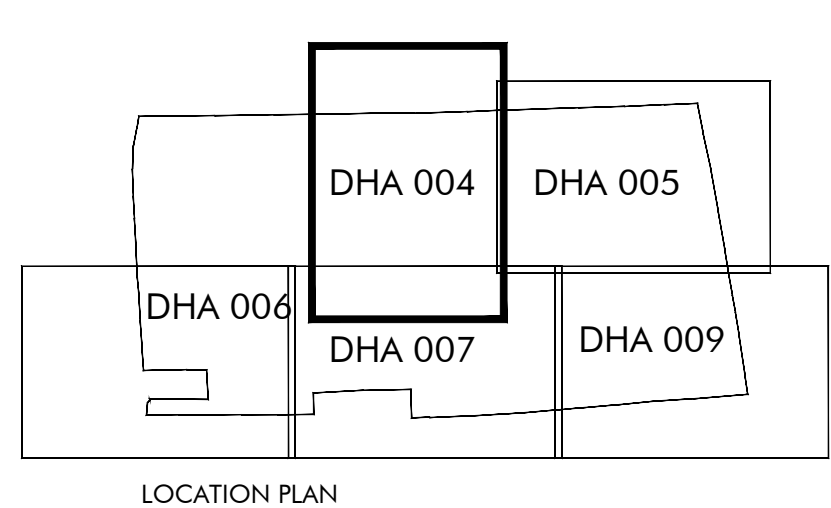

LOCATION PLAN

Rev	Date	By	Description	Ckd	Aprd
C	12.10.21	NB	Bollards added	NB	NB
B	11.10.21	ER	Planting amended to accommodate as-built locations of paths, play and swales. All as advised by Cala.	NB	NB
A	11.8.17	LJ	For discharge of conditions	ARH	ARH

Drawing Status:
INFORMATION

HUSKISSON BROWN
a s s o c i a t e s

landscape architecture ■ urban design
expert witness ■ environmental planning

Huskisson Brown is the trading name of David Huskisson Associates Limited
17 Upper Grosvenor Road, Tunbridge Wells, Kent TN11 2DU
Tel: 01892 527828 Email: office@huskissonbrown.co.uk
www.huskissonbrown.co.uk

All dimensions to be checked on site
Client CALA South Home Counties Limited

Project LAND AT ROUNDSTONE LANE

Drawing Phase Two Planting Plan

Sheet 1 of 5 Scale: 1:250 @ A1

Date 05.08.16 Drawing No. DHA/728/004 Rev. C

File location: P/728/Drawings/DHA/current/ DHA 004-009