

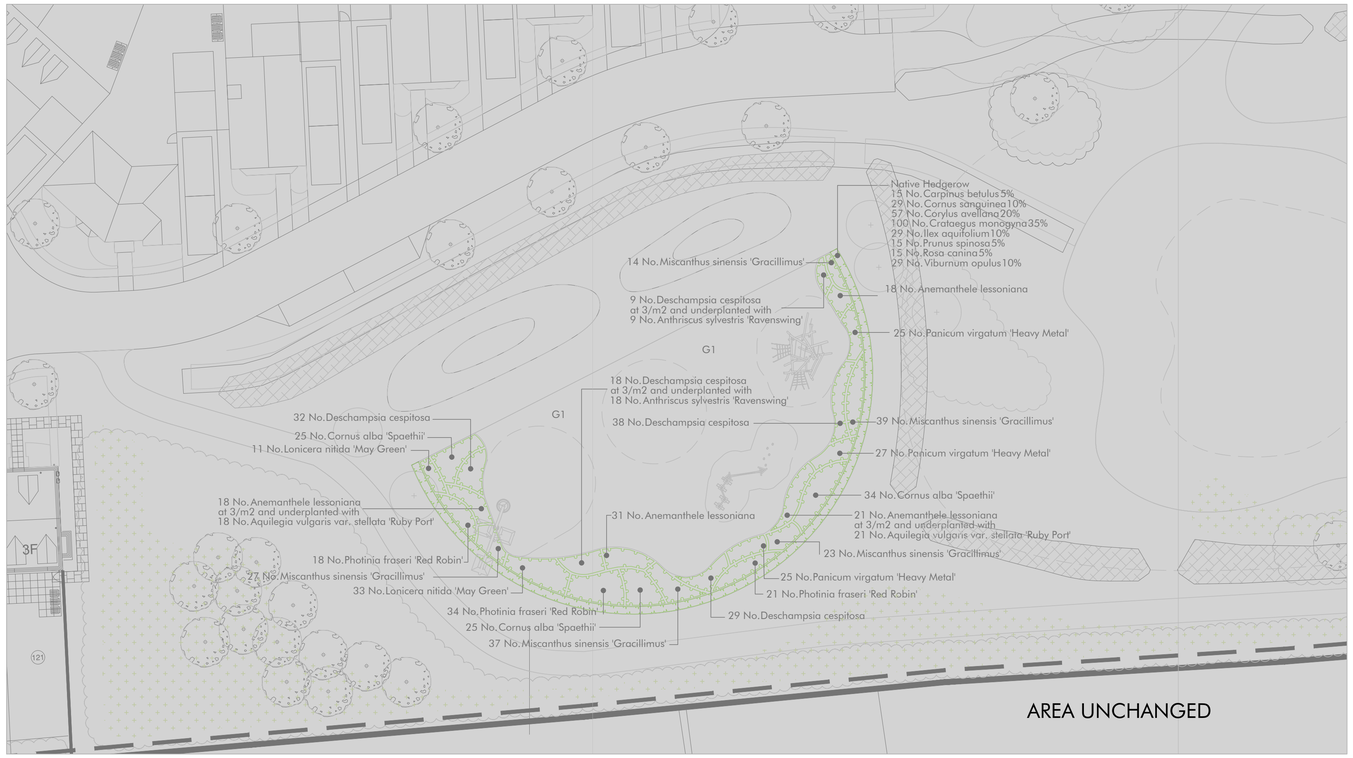


NEAP TWO

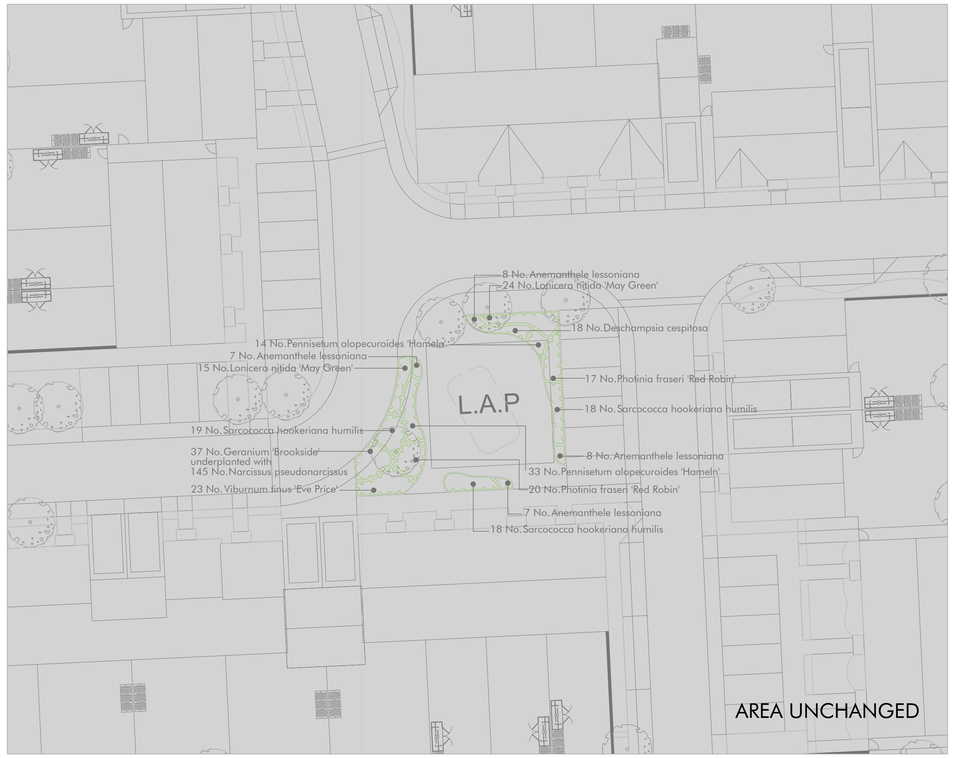

NEAP ONE

NORTH

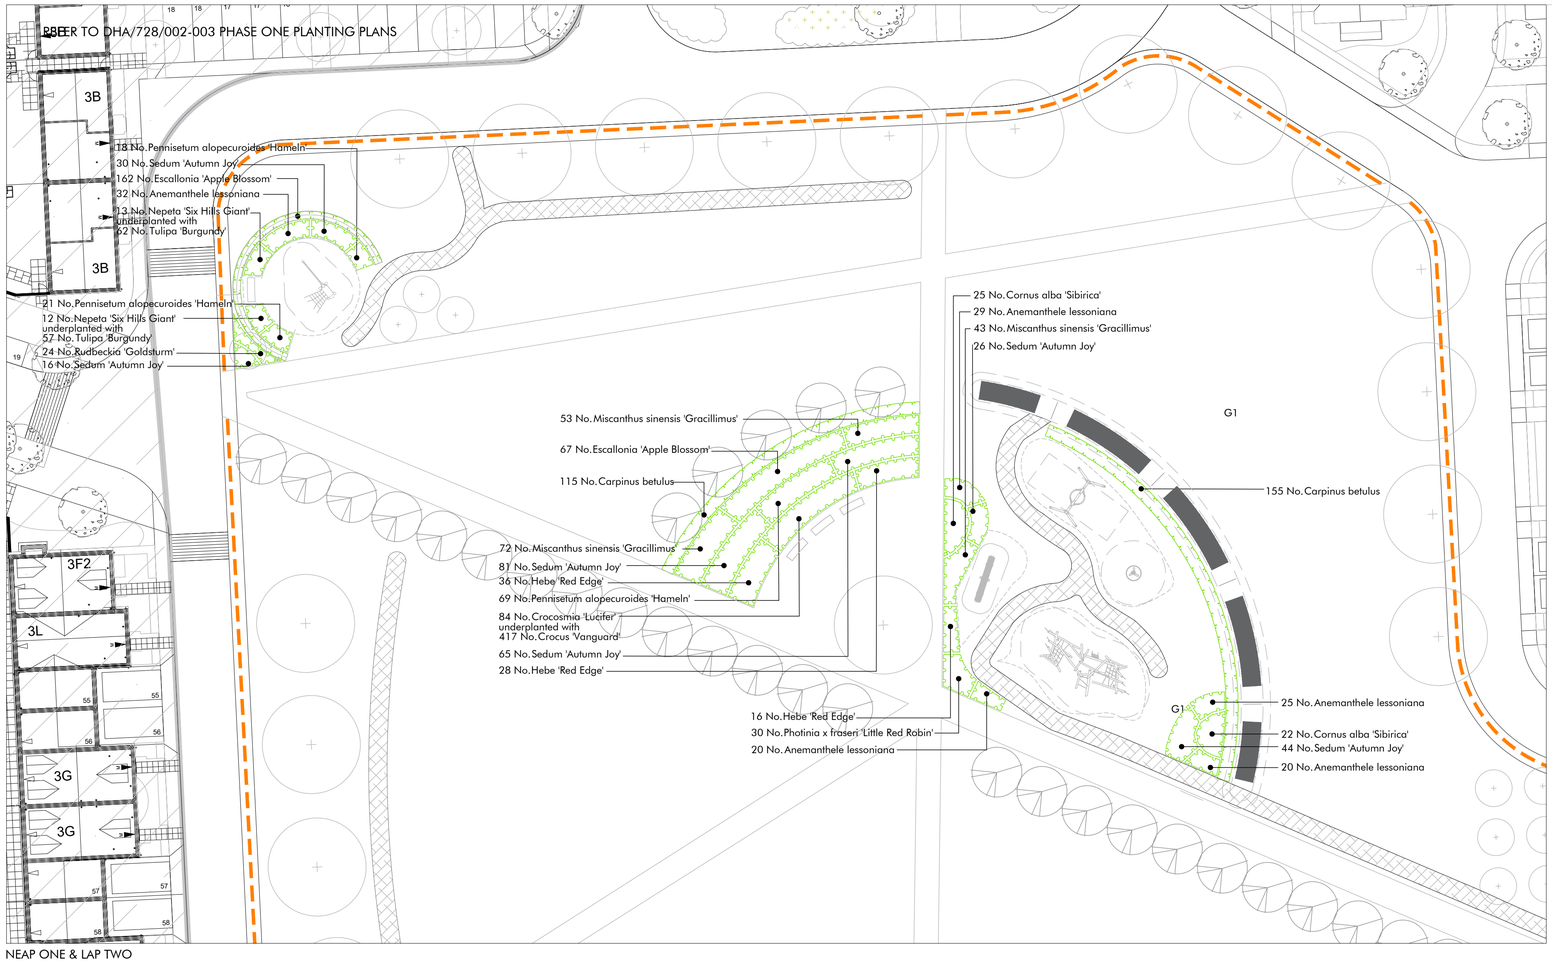

NEAP ONE & LAP TWO

Planting Schedule 728/011

Trees

Number	Species	Height	Specification	Density
270 -	Carpinus betulus	60-80cm	1+2 :Branched :3 brks :BR	0.45Ctr Double Staggered at 0.3m offset
15 -	Carpinus betulus	40-60cm	1u1 :Seedlings :BR	0.45Ctr Double Staggered at 0.3m offset

Shrubs

Number	Species	Height	Specification	Pot Size	Density
47 -	Cornus alba 'Sibirica'	40-60cm	Branched :3 brks :C	3L	3/m²
84 -	Cornus alba 'Spaethii'	40-60cm	Branched :Branched :4 brks :C	3L	3/m²
29 -	Cornus sanguinea	40-60cm	1+1 :Branched :2 brks :BR		0.45Ctr Double Staggered at 0.3m offset
57 -	Corylus avellana	40-60cm	1+1 :Branched :2 brks :BR		0.45Ctr Double Staggered at 0.3m offset
100 -	Crataegus monogyna	40-60cm	1+0: Seedling :BR		0.45Ctr Double Staggered at 0.3m offset
162 -	Escallonia 'Apple Blossom'	40-60cm	Bushy :4 brks :C	3L	0.3Ctr Double Staggered at 0.45m offset
67 -	Escallonia 'Apple Blossom'	40-60cm	Bushy :4 brks :C	3L	3/m²
80 -	Hebe 'Red Edge'	40-60cm	Bushy :3 brks :C	3L	3/m²
29 -	Ilex aquifolium	40-60cm	Leader With Laterals :C	2L	0.45Ctr Double Staggered at 0.3m offset
83 -	Lonicera nitida 'May Green'	40-60cm	Bushy :5 brks :C	3L	3/m²
110 -	Photinia fraseri 'Red Robin'	40-60cm	Branched :6 brks :C	3L	3/m²
30 -	Photinia x fraseri 'Little Red Robin'	30-40cm	Bushy :3/5 brks :C	3L	4/m²
15 -	Prunus spinosa	40-60cm	1+0 :Leader :BR		0.45Ctr Double Staggered at 0.3m offset
15 -	Rosa canina	40-60cm	BR :Branched :1+0		0.45Ctr Double Staggered at 0.3m offset
55 -	Sarcococca hookeriana humilis	40-60cm	Bushy :5 brks :C	3L	3/m²
29 -	Viburnum opulus	40-60cm	1+1 :Branched :2 brks :BR		0.45Ctr Double Staggered at 0.3m offset
23 -	Viburnum tinus 'Eve Price'	40-60cm	Branched :5 brks :C	3L	3/m²

Herbaceous

Number	Species	Specification	Pot Size	Density
84 -	Crocosmia 'Lucifer'	C :Full Pot	3L	5/m²
37 -	Geranium 'Brookside'	C :Full Pot	3L	5/m²
25 -	Nepeta 'Six Hills Giant'	C :Full Pot	3L	3/m²
24 -	Rudbeckia 'Goldsturm'	C :Full Pot	3L	5/m²
262 -	Sedum 'Autumn Joy'	C :Full Pot	3L	5/m²

Bulbs


Number	Species	Specification	Density
417 -	Crocus 'Vanguard'	Top size	25/m²
145 -	Narcissus pseudonarcissus	Top size	20/m²
119 -	Tulipa 'Burgundy'	Grade 12/+	15/m²

Grasses

Number	Species	Specification	Pot Size	Density
205 -	Anemanthele lessoniana	Full Pot	2L	5/m²
39 -	Anemanthele lessoniana	Full Pot	2L	3/m²
117 -	Deschampsia cespitosa	Full Pot	2L	5/m²
27 -	Deschampsia cespitosa	Full Pot	2L	3/m²
308 -	Miscanthus sinensis 'Gracillimus'	Full Pot	3L	5/m²
77 -	Panicum virgatum 'Heavy Metal'	Full Pot	2L	5/m²
155 -	Pennisetum alopecuroides 'Hameln'	Full Pot	2L	5/m²

Perennials

Number	Species	Specification	Pot Size	Density
27 -	Anthriscus sylvestris 'Ravenswing'	Full Pot	1-1.5L	3/m²
39 -	Aquilegia vulgaris var. stellata 'Ruby Port'	Full Pot	1-1.5L	3/m²

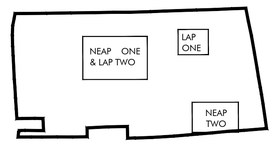

LOCATION PLAN

NOTES

All structural planting including trees and shrubs are shown on HBA/728/004-008 Planting Plans

This drawing is to be read in conjunction with the following:

- DHA/728/001 Landscape Masterplan.
- Refer to drawing HBA/728/004-008 Planting Plans, for structural planting locations and numbers.
- OSP Architects Proposed Site Layout Drawing 15035/P102/Q.

KEY

- Ornamental, Ground Cover & Perennial Plants
- Hedge
- G1 Mown Amenity Grass
- Red Line Boundary
- 150mm diam. timber bollards at 1500mm spacing to perimeter of Square
- 150mm diam. collapsible timber bollards to entrance pathways

Rev.	Date	By	Description	Ckd	Aprd
B	12.10.21	NB	Bollards added	NB	NB
A	11.10.21	ER	**Planting amended to accommodate as-built paths, play and swales. Locations as advised by Cala.**	NB	NB

Drawing Status:
INFORMATION

HUSKISSON BROWN associates
landscape architecture ■ urban design
expert witness ■ environmental planning

Huskisson Brown is the trading name of David Huskisson Associates Limited
17 Upper Grosvenor Road Tunbridge Wells Kent TN1 2DU
tel: 01892 527828 email:office@huskissonbrown.co.uk
www.huskissonbrown.co.uk

All dimensions to be checked on site

Client
CALA South Home Counties Limited

Project
LAND AT ROUNDSTONE LANE

Drawing
Play Area Planting Plans

Sheet 1 of 1	Scale: 1:250 @ A1
Date: 05.08.16	Drawing No.: DHA/728/011
	Rev.: B

File location:
P/728/Drawings/DHA/current/ DHA 011 Planting Plan Play Areas

© ARUN DISTRICT COUNCIL A1220120DOC