DO NOT SCALE OFF THIS DRAWING

Main Site Tracking

1:500

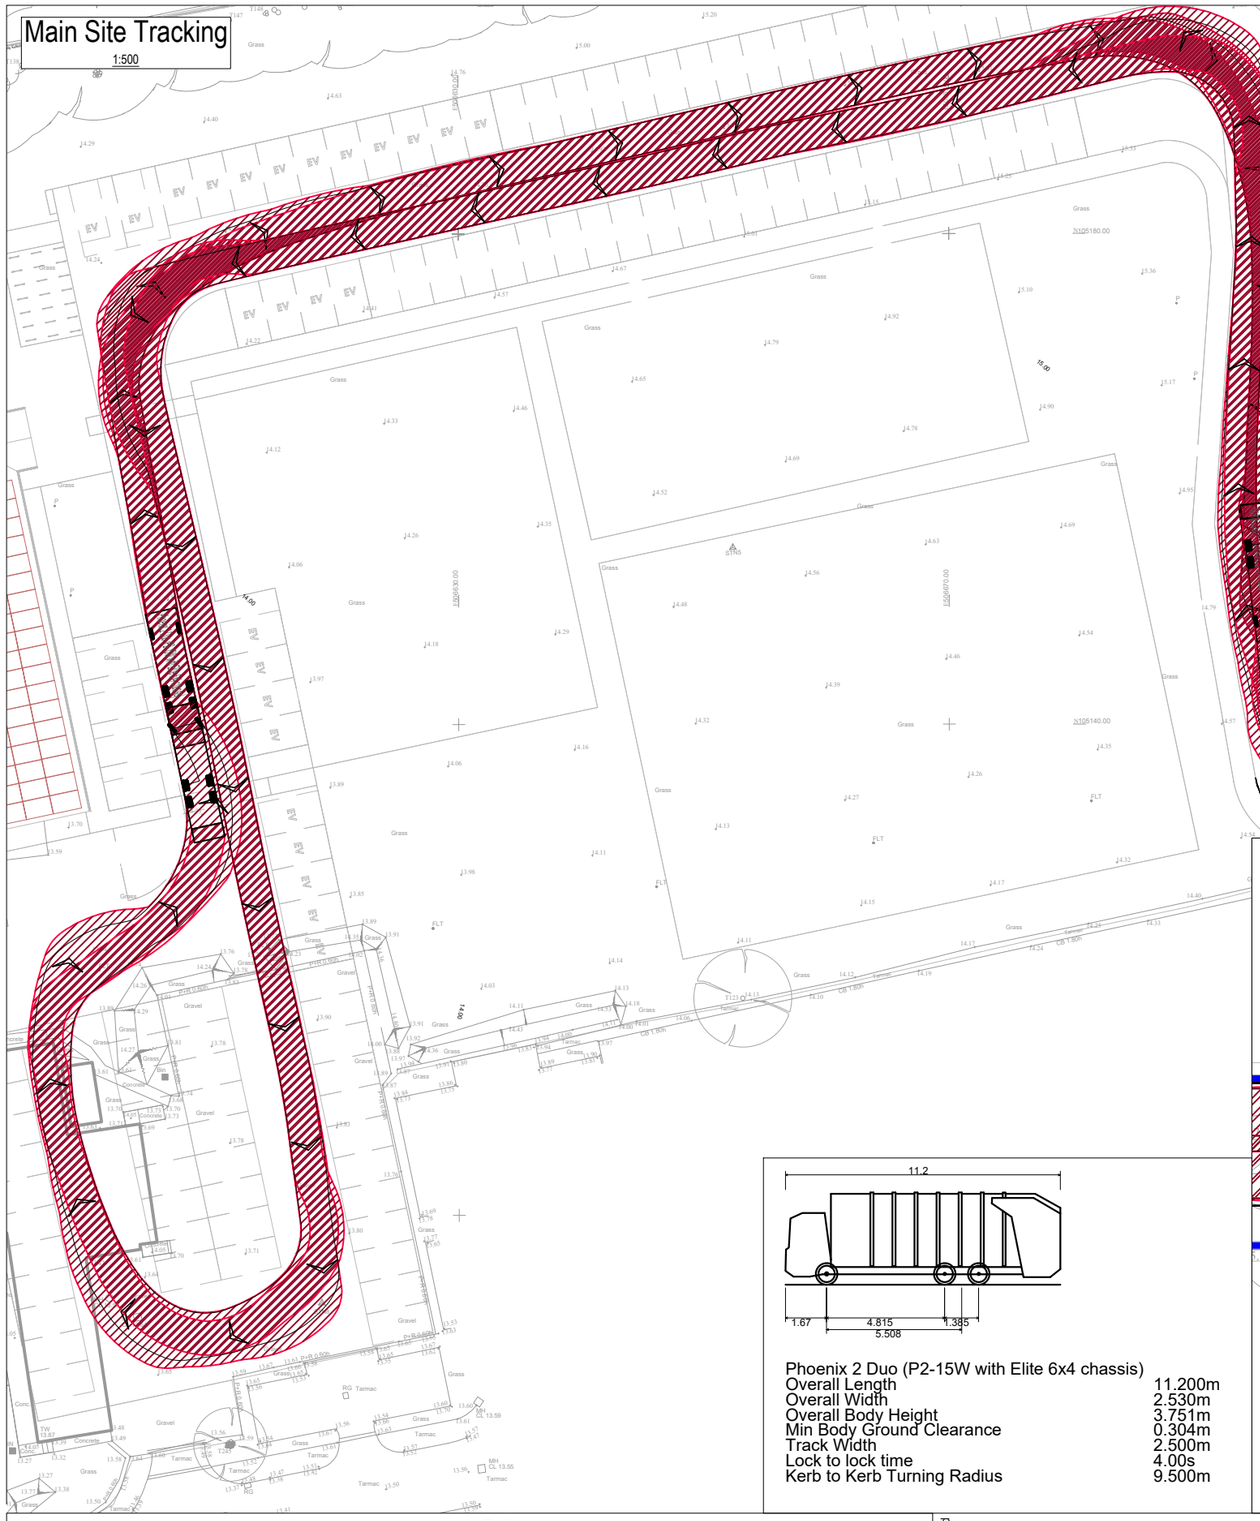

Access Tracking

1:250

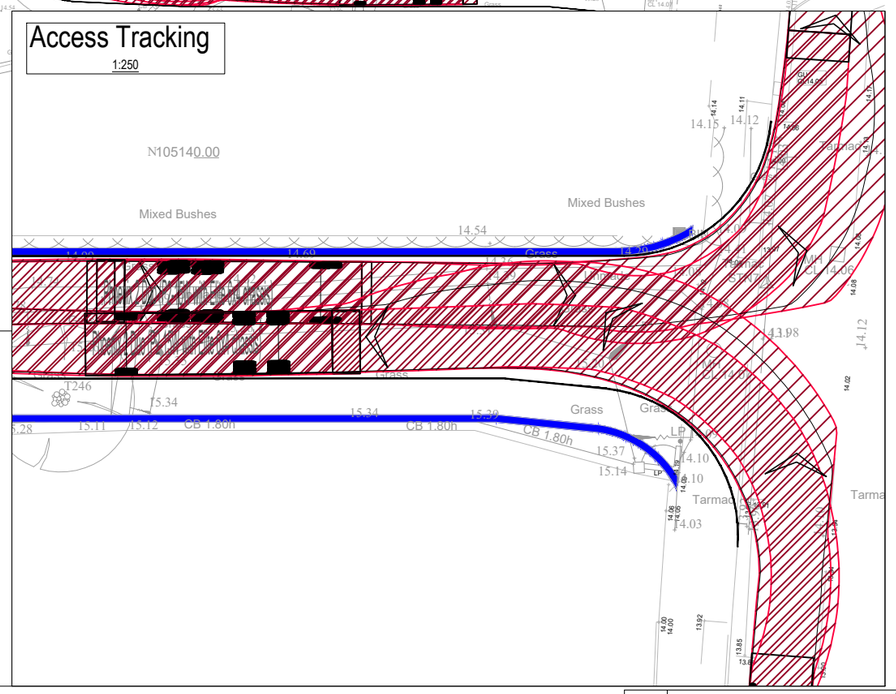

Phoenix 2 Duo (P2-15W with Elite 6x4 chassis)

Overall Length	11.200m
Overall Width	2.530m
Overall Body Height	3.751m
Min Body Ground Clearance	0.304m
Track Width	2.500m
Lock to lock time	4.00s
Kerb to Kerb Turning Radius	9.500m

Key:

Wheel track (Forward manoeuvre) Shows outer limit of wheel entirely within the carriageway. Not encroaching on any kerbs

Wheel track (Reverse manoeuvre) Shows outer limit of wheel entirely within the carriageway. Not encroaching on any kerbs

Body track - Shows the outer limit of body generally within carriageway, may overhang the verge when turning where necessary

PRELIMINARY

MACE GROUP

robert west
proesgroup
1 Paris Garden
London
SE1 8ND
t: 0203 773 7880
www.robertwest.co.uk

Project
ANGMERING SPORTS HUB

Drawing Title
SWEPT PATH ANALYSIS
REFUSE VEHICLE
ACCESS AND EGRESS

RWCL Internal Register reference: 2915-076 Scales @ A3

2915076-RWC-ANGME-Z-DR-100202-P03

© Robert West Consulting 2019. All rights reserved

Scale 1:250 @ A1 - 1:500 @ A3

5m 0 5m 10m 15m 20m 25m

Scale 1:500 @ A3

10m 0 10m 20m 30m 40m 50m

Revision History

Rev	Comment	By	Chkd	Appr	Date
P03	Site plan updated	MH	WH	SB	04/11/2024
P02	Site plan updated	CP	WH	SB	18/07/2024
P01	For Information	CP	WH	SB	17/06/2024