
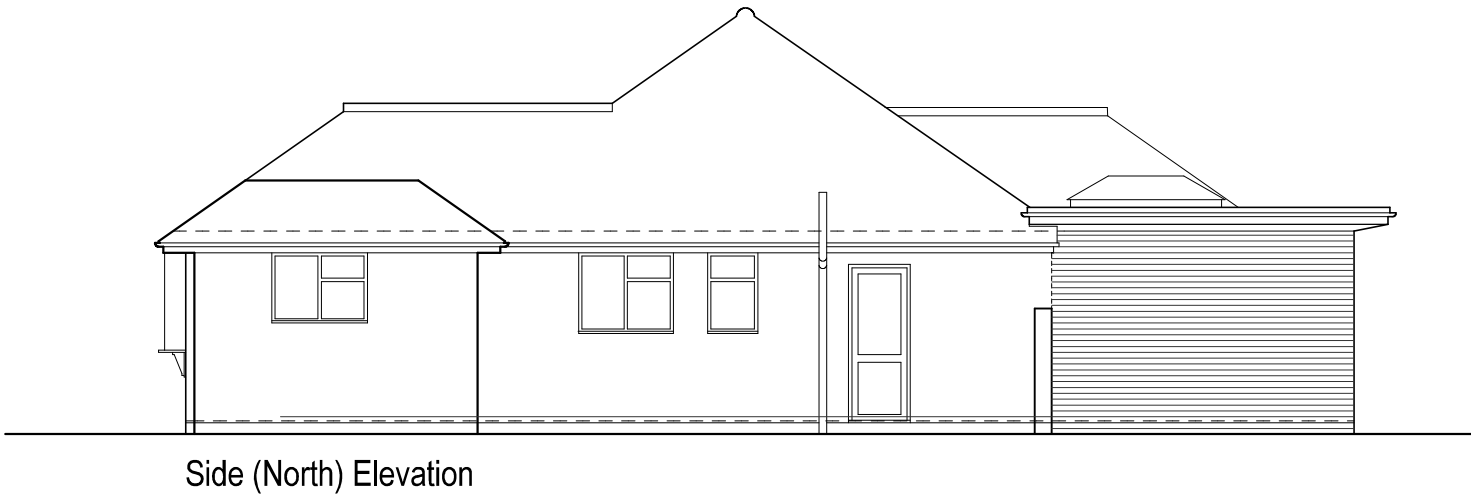


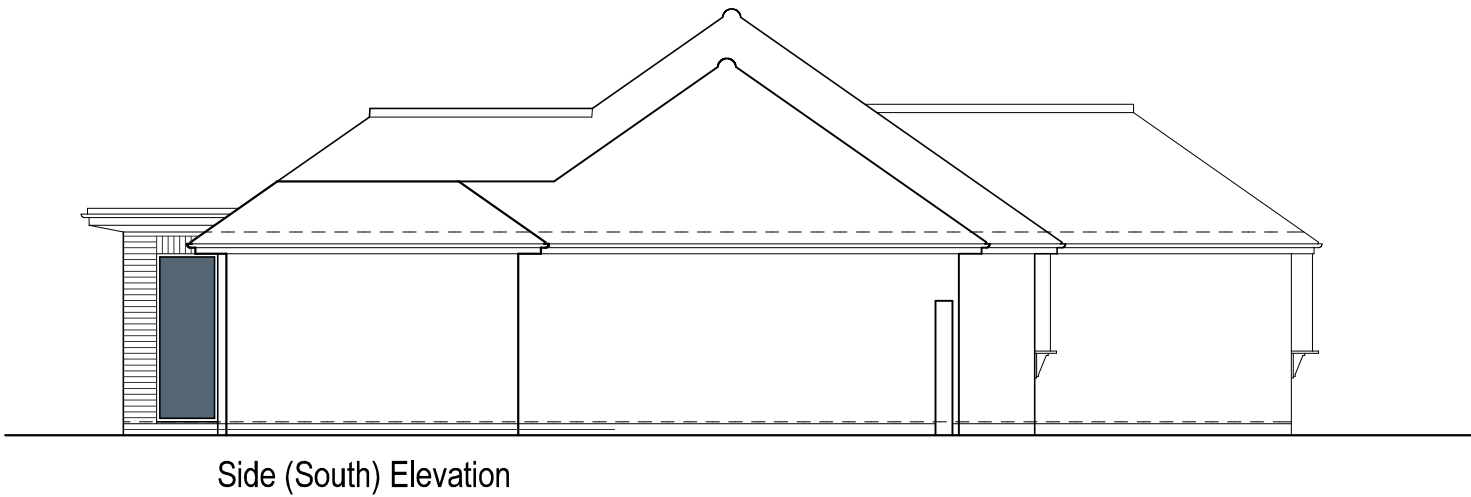


Materials

Walls:
Facing bricks to match existing.

Flat Roof:
Single ply membrane, lead grey.

Windows / Doors:
White upvc. Graphite grey aluminium.

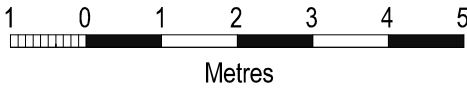

Revisions				
PROJECT	Proposed Rear Extension Locksley North Drive Angmering			
DRAWING	Elevations <i>as Proposed</i>			
SCALE	DATE	DRG No		
1:100@A3	Oct 2021	2107/C12		

Glenn Curran MCIAT

ARCHITECTURAL DESIGN + TECHNOLOGY
THE STUDIO 19 UPPER WEST DRIVE FERRING WEST SUSSEX BN12 5RG
T 01903 248787 M 07505 306875 E INFO@GLENNCURRAN.CO.UK