




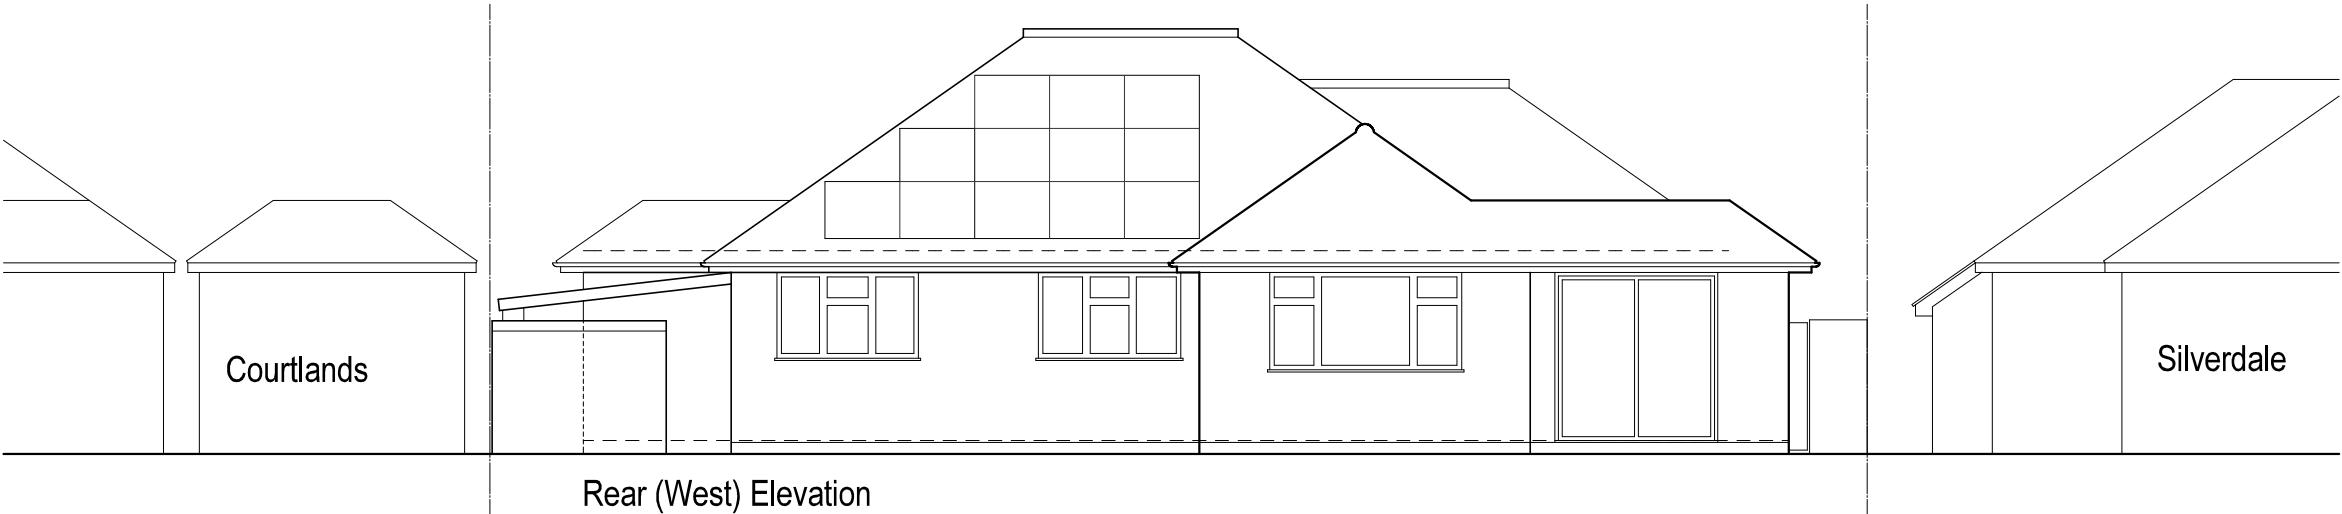


Rear (West) Elevation

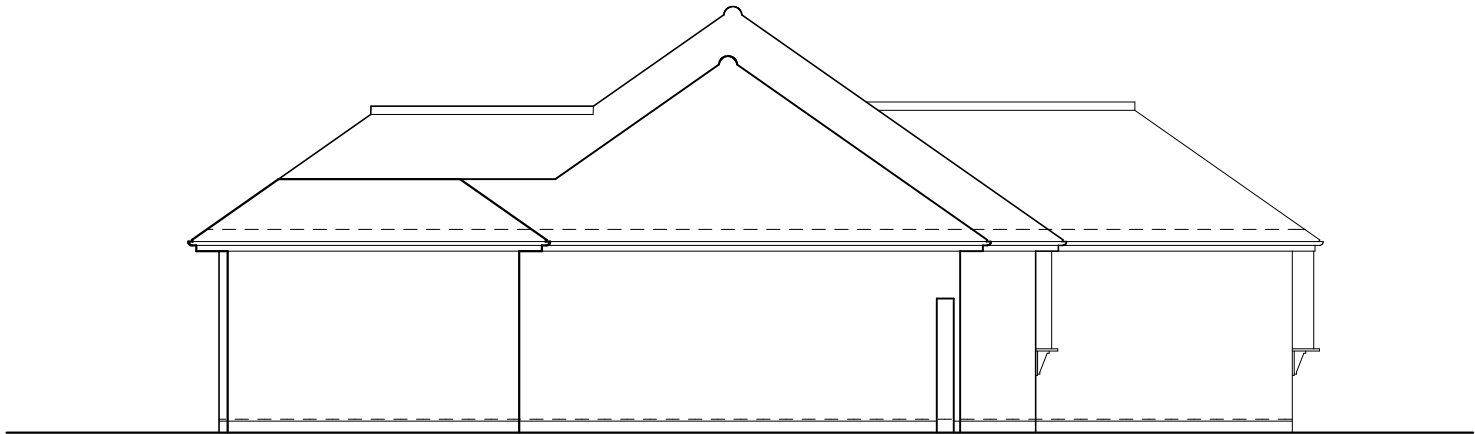

Side (South) Elevation

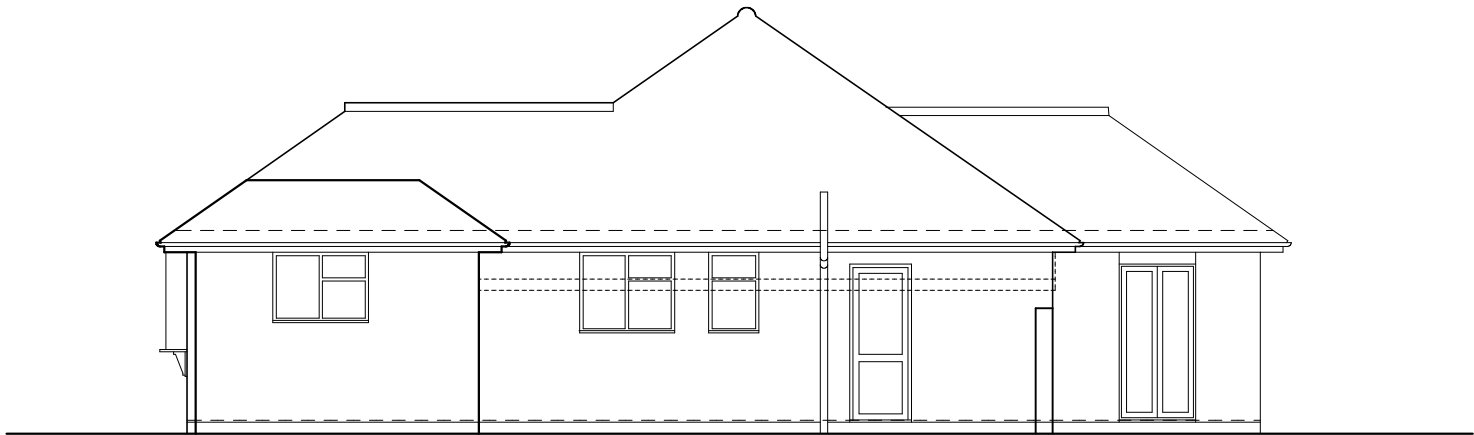

Side (North) Elevation

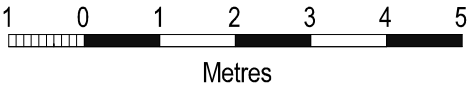

Revisions		
PROJECT		
Proposed Rear Extension		
Locksley		
North Drive		
Angmering		
DRAWING		
Elevations		
as Existing		
SCALE	DATE	DRG No
1:100@A3	Oct 2021	2107/SR11

Glenn Curran MCIAT

ARCHITECTURAL DESIGN + TECHNOLOGY
THE STUDIO 19 UPPER WEST DRIVE FERRING WEST SUSSEX BN12 5RG
T 01903 248787 M 07905 306875 E INFO@GLENNCURRAN.CO.UK