



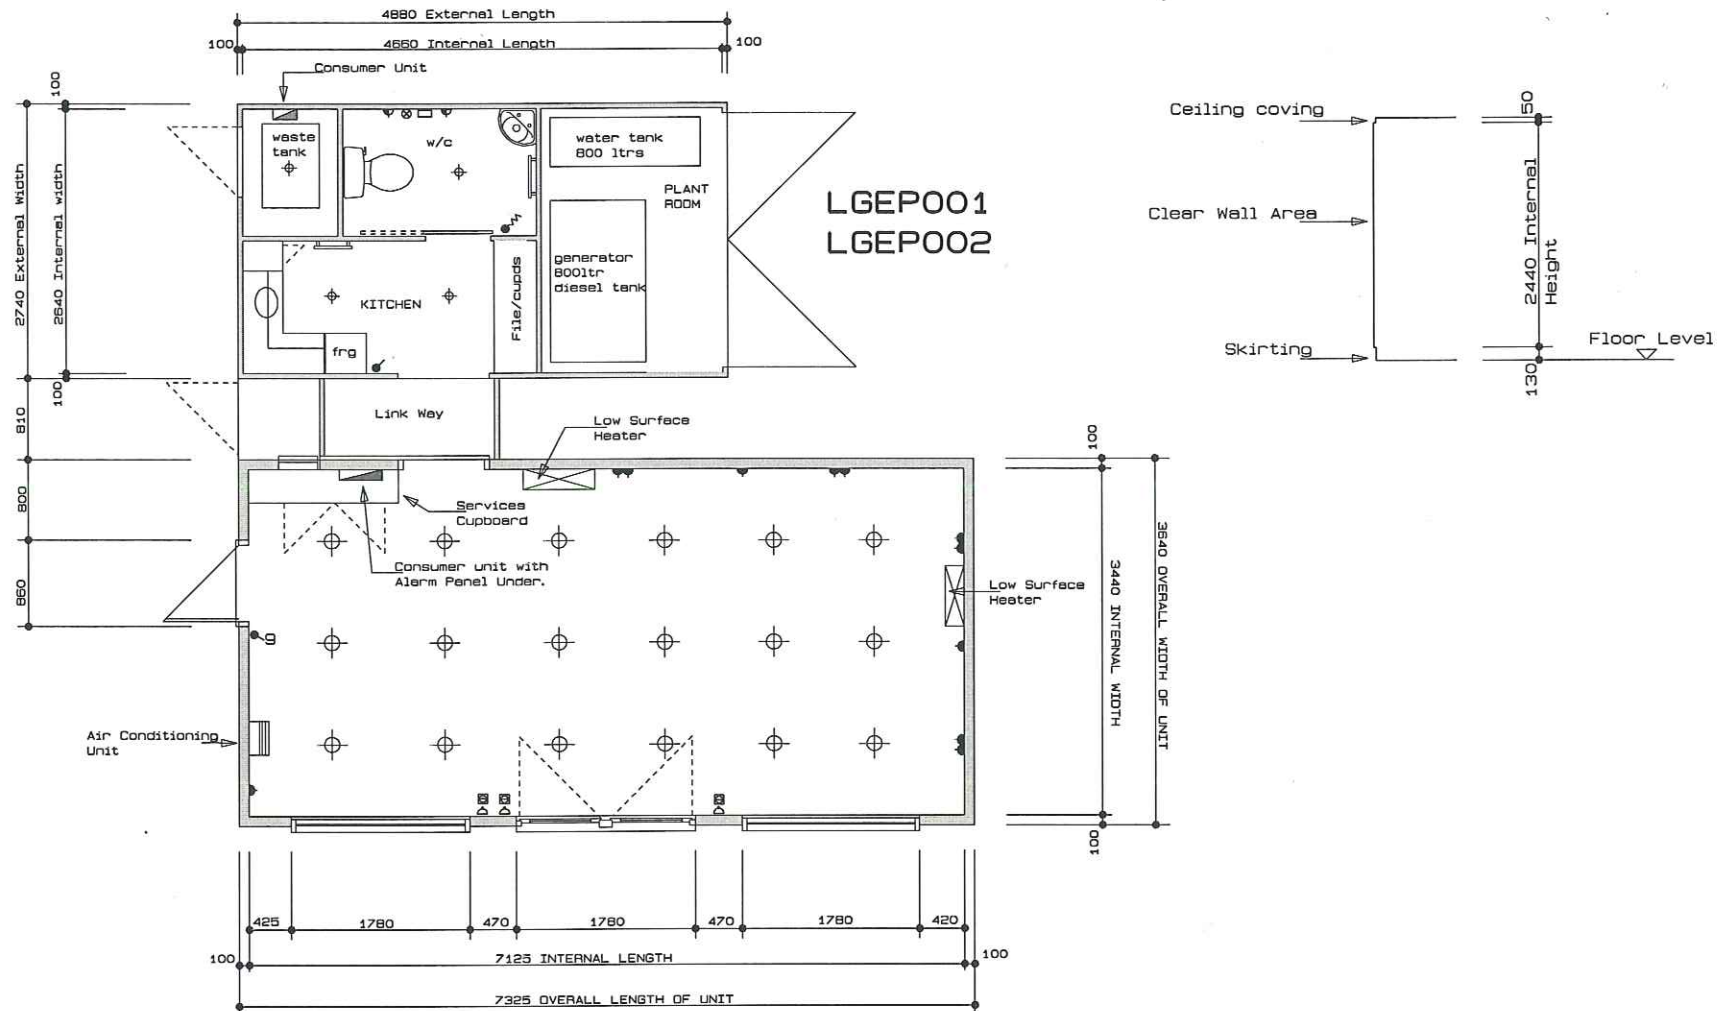

PLAN LAYOUT

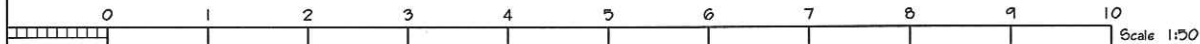

UNIT		
24' x 12' / 16' x 9' / LINKWAY		
CONTACT		
DRAWING No	01	DATE
REVISION No	A	DRAWN BY
		JAS.

NOTES

LGCHA023

WEBASTO

KEY

	Single switched socket		Shutter Control
	Two switched socket		Light switch
	Switched fused spur		Light switch card
	30A cooker point		Extractor fan
	Cabling light		Consumer unit
	Fluorescent light fitting		Heater



Tel: 0845 094 4487