


north

west

south


1 : 100

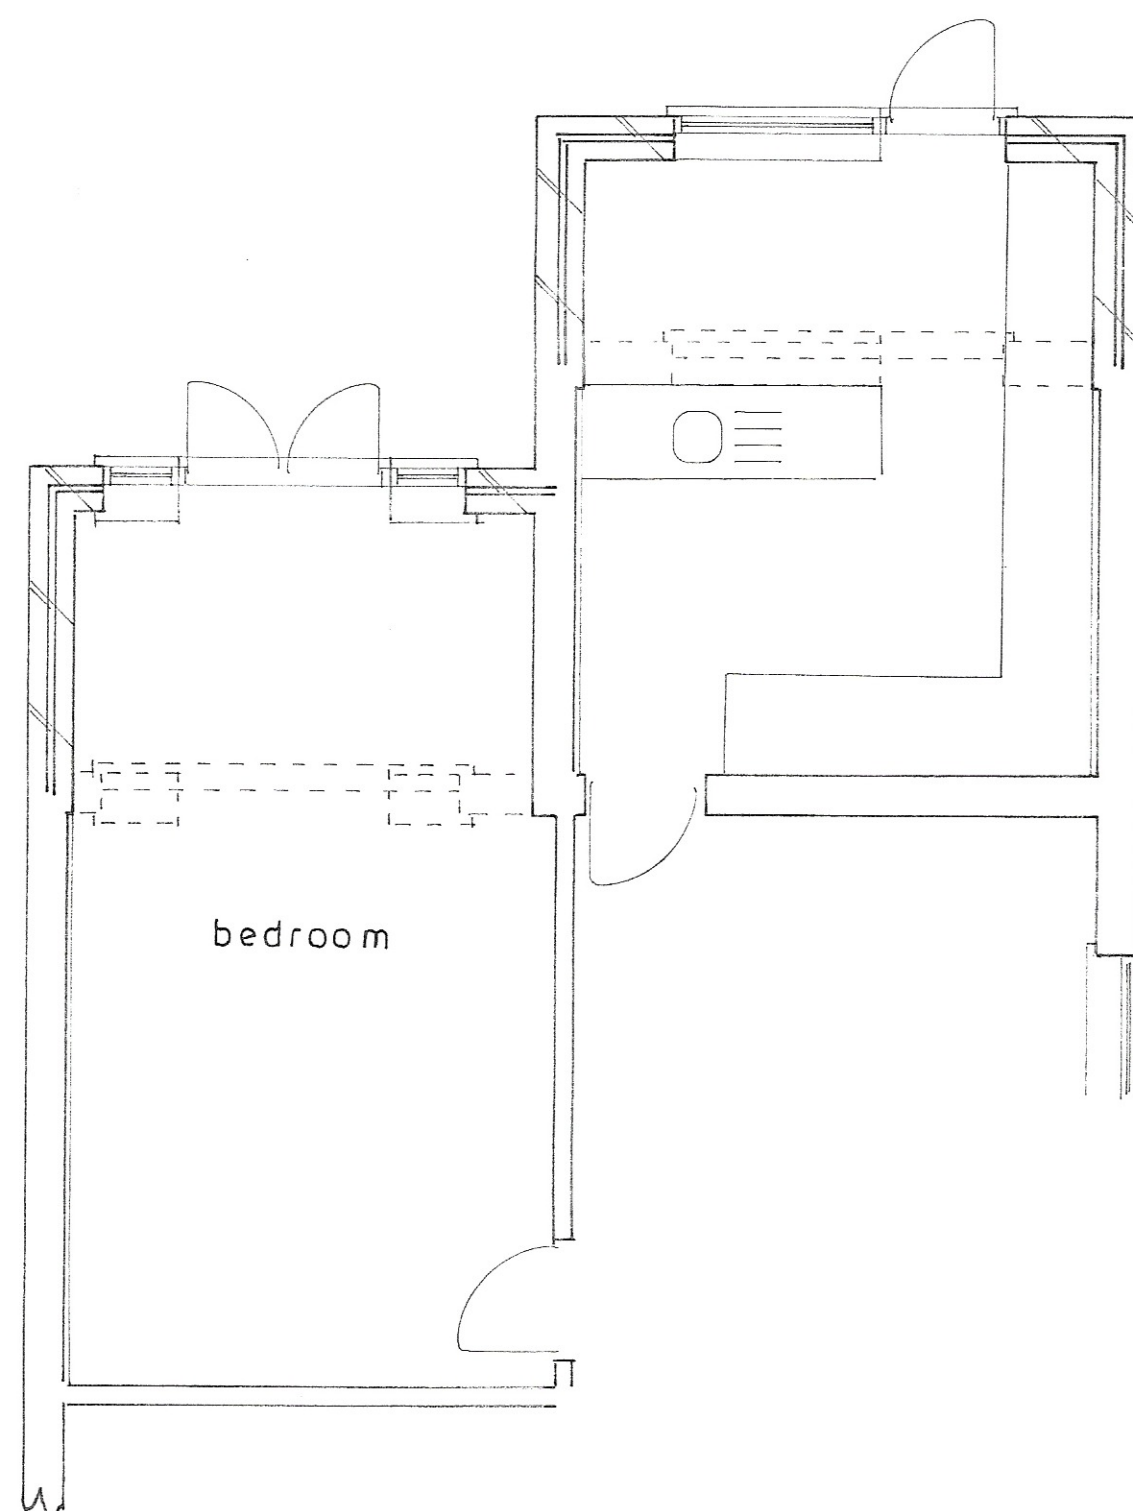

Plan
1 : 50



block plan
1 : 500

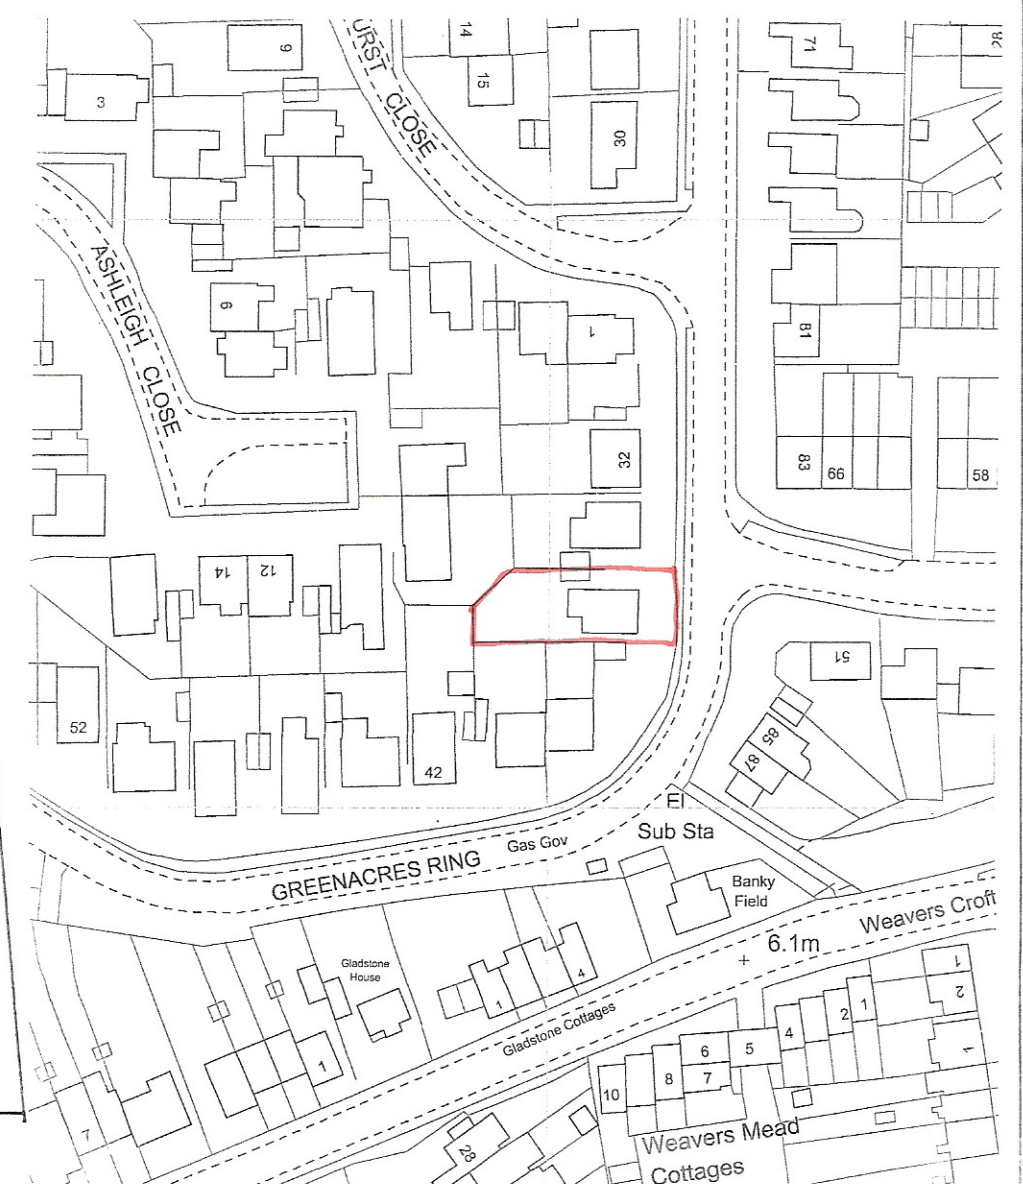

location plan
1 : 1250

Ordnance Survey
Paper Map Copying
Licence No.
100056538

sheet 1 of 2

Proposed

PROPOSED SINGLE STOREY EXTENSIONS AT 36, GREENACRES RING, ANGMERING
FOR MR. & MRS. J. CLARK.

Bryan Butcher
Rainbow Cottage
Nyetimber Lane
Bognor Regis PO21 3JX
01243 266871
07973 233442
bryan.butcher@btinternet.com
www.bryanbutcher.com