


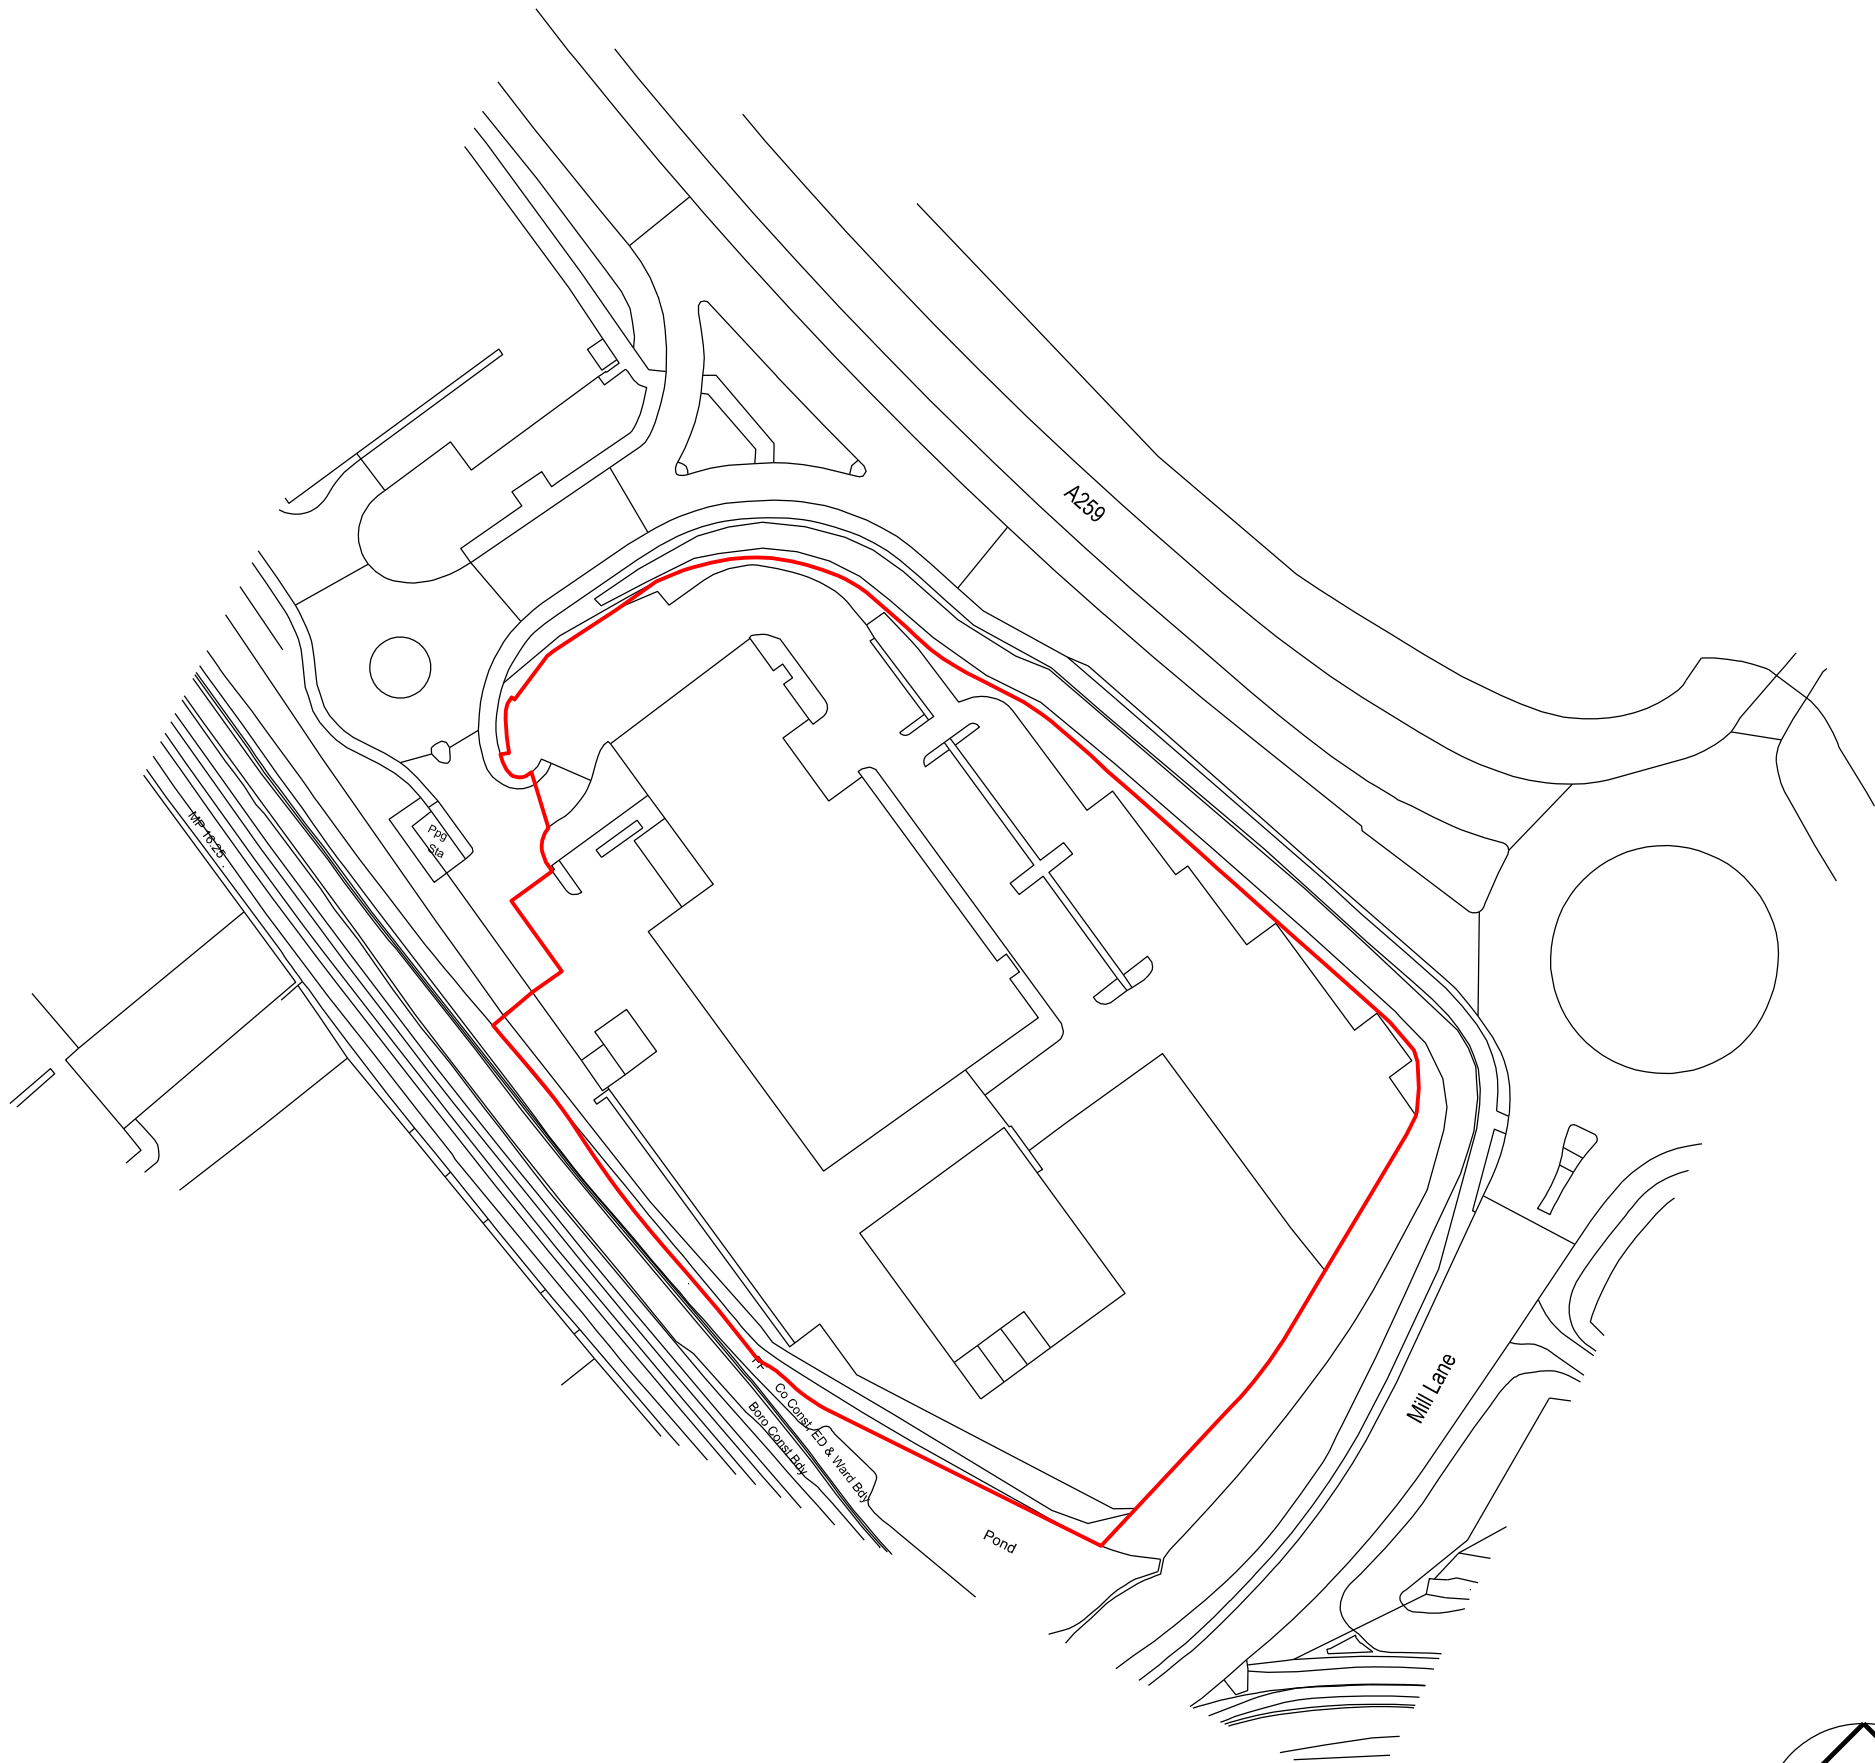

Do not scale this drawing
All given dimensions are in millimetres
Architect to be notified of discrepancies in figured dimensions
Contractors must check all dimensions from site

© Taylor Design 2015

This drawing is copyright and is for use on this site only

Amendments			
No		Prep	Date

Project
**Chandlers BMW/MINI
Worthing**

Title
Location Plan

Job No. Drawing No.
6035 001

Amendment: Scale @A3, 1:1250

--	--	--	--	--	--	--	--

Status
PLANNING

Auth LH Date July 21

TAYLORDESIGN
architects ltd

30 Manchester Road, Wilmslow, Cheshire SK9 1BG

t 01625 528181
e office@taylor-design.co.uk
w www.taylor-design.co.uk