


Ordnance Survey, (c) Crown Copyright 2011. All rights reserved.
Licence number 100020449

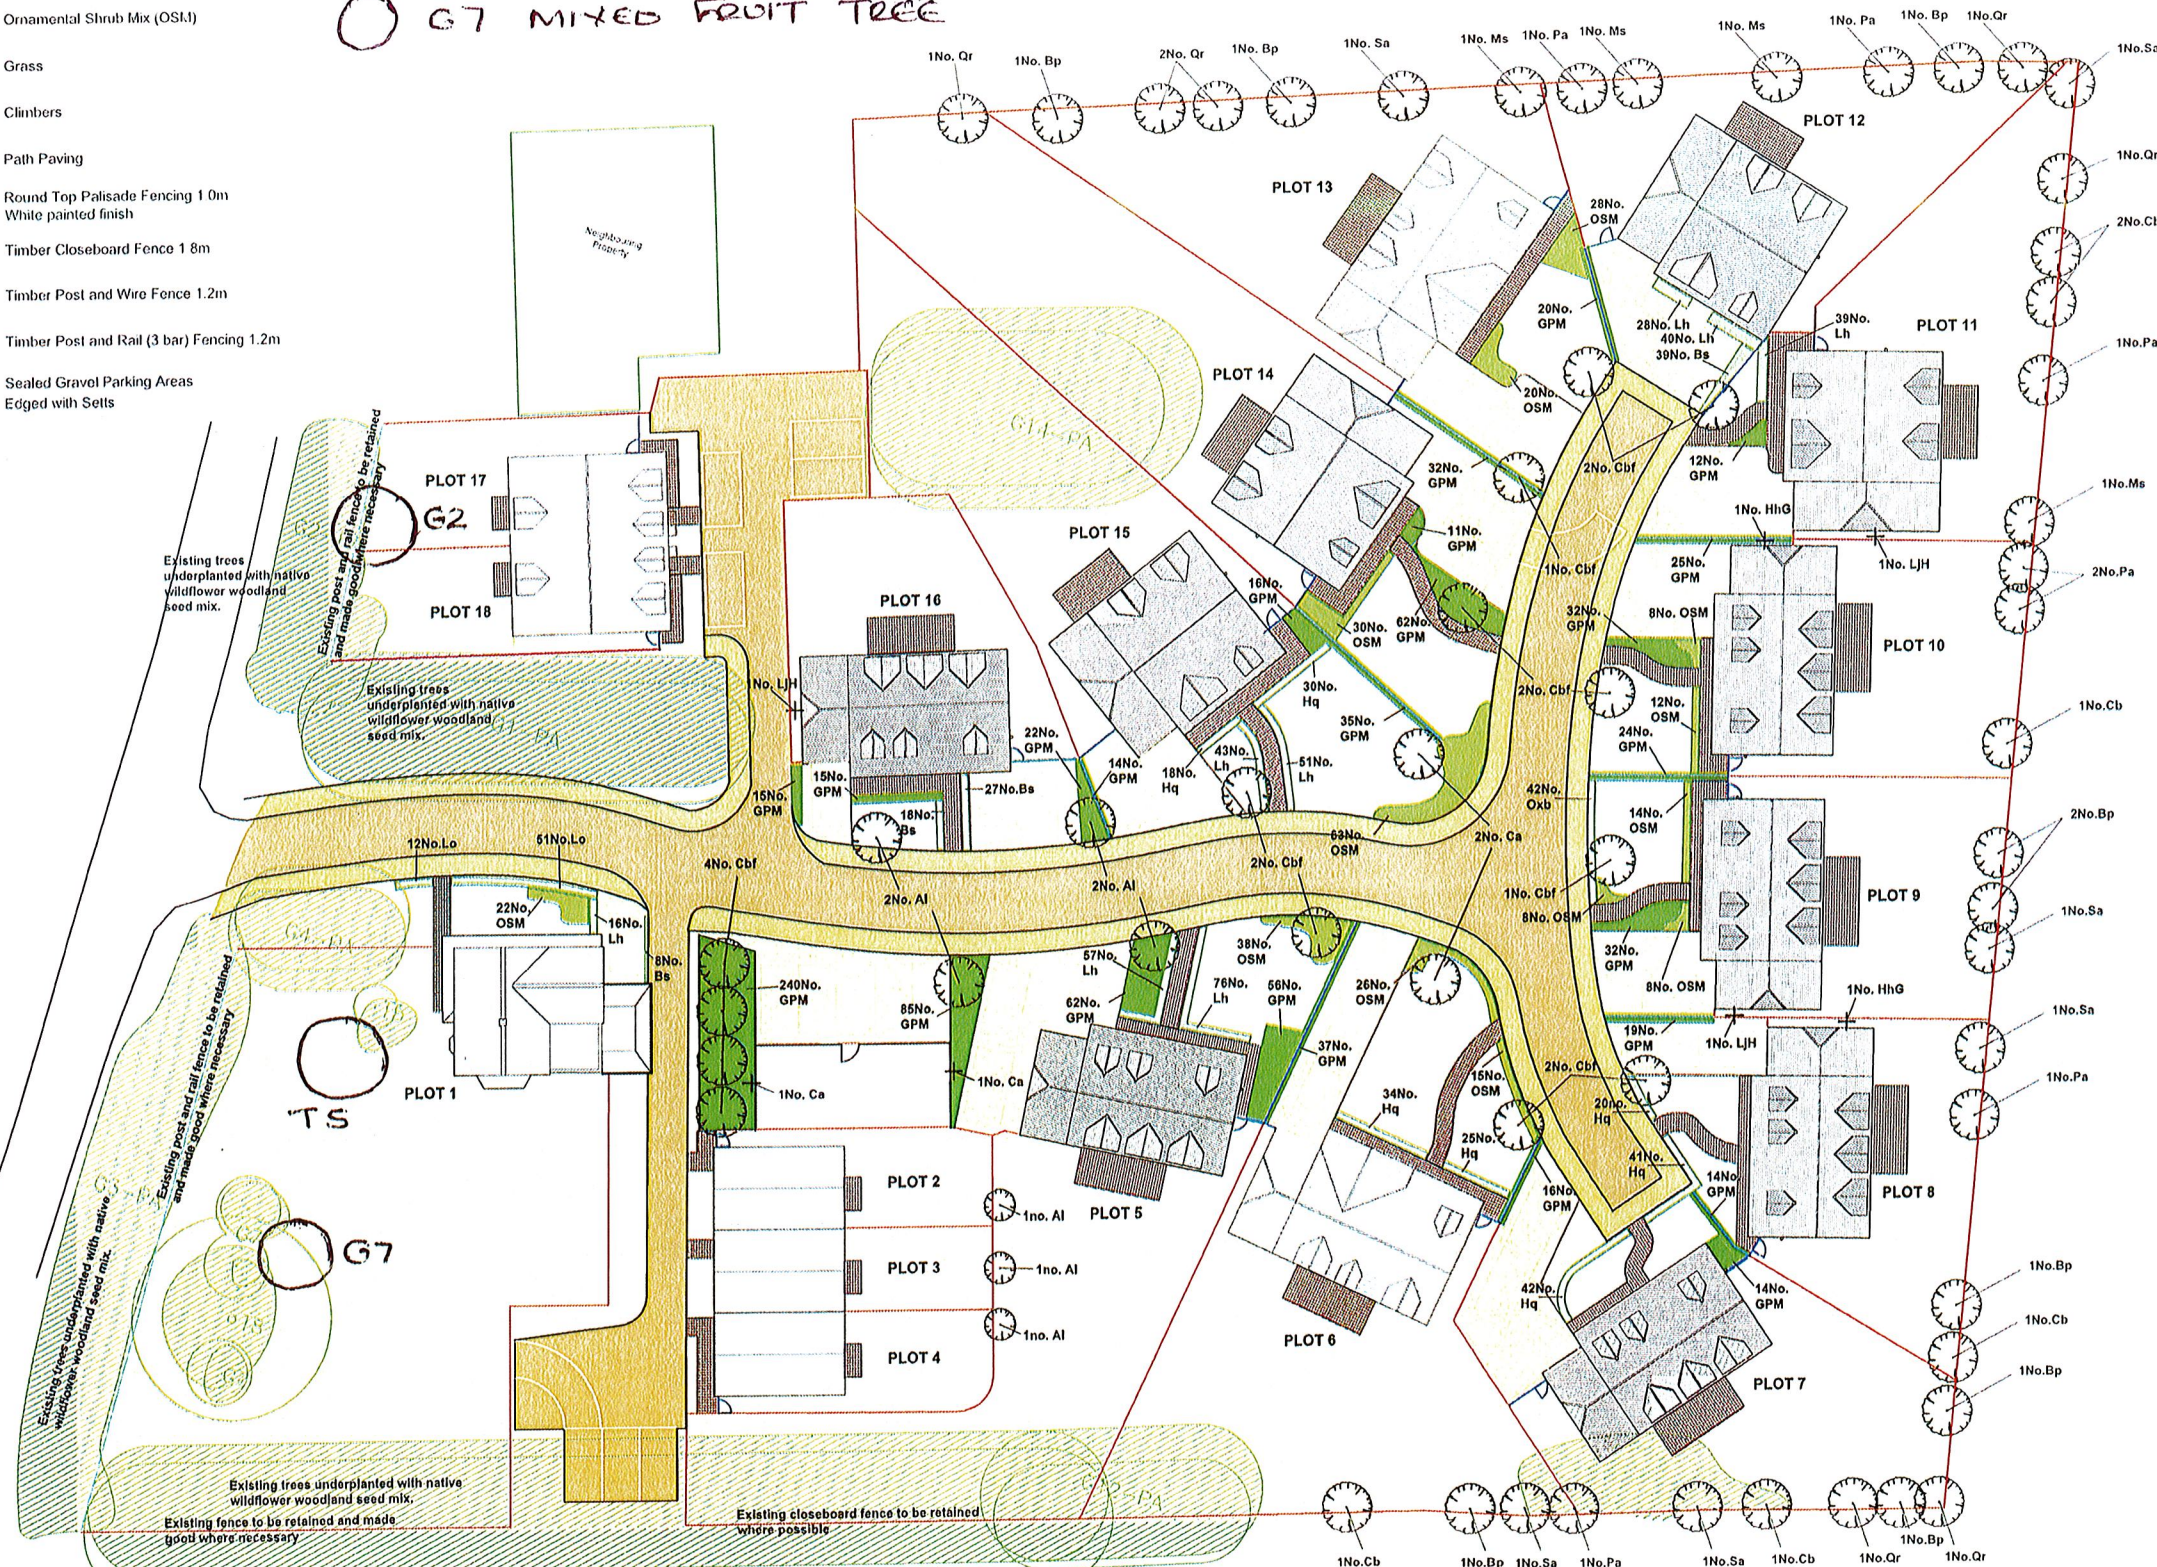

PLANTING SCHEDULE							
No.	Plant Name	Ht/Sprdl/Gr	Girth	Container	Root	AS	
STANDARD TREES							
7no	Al Amelanchier lamarckii 'Robin HF'	4.4 5m	multi-trunk		RB	AS	
7no	By Betula pendula	0 0.0-5m	30-35cm		RB	AS	
7no	Cb Carpinus betulus	0 5-7m	35-40cm		RB	AS	
10no	CM Carpinus betulus fastigata	0 5-7m	35-40cm		RB	AS	
2no	Ca Cedrus atlantica	5-6m			RB	AS	
4no	Ma Malus sylvestris	4.4 5m	16-18cm		BRT	AS	
8no	Pa Prunus avium	5.5-6m	20-25cm		RB	AS	
7no	Qr Quercus robur	0 5-7m	35-40cm		RB	AS	
6no	Sa Sorbus aucuparia	5.5-6m	20-25cm		RB	AS	
GARDEN HEDGES - area 67m (planted as a pre-formal hedge)							
60no	Bs Buxus sempervirens	150cm Ht	10w pot	CG		5m	
350no	Li Lavandula Hidcoti	45 60cm Ht	2.5w pot	CG		7m	
63no	Lo Ligustrum ovalifolium	150cm Ht	10w pot	CG		5m	
210no	Hi Hydrangea quercifolia	60 60-90cm Ht	5w pot	CG		5m	
4no	Ob Cornus x bairdii	150cm Ht	10w pot	CG		5m	
ORNAMENTAL SHRUB MIX - (OSM) - area 78m2 (All plants to rear and short plants to bed edges, in groups of 4m)							
7no	Asb Abies Douglasii	45-60cm	2.5w pot	CG		4m	
6no	Cos Chrysantha ternata	60-90cm	3w pot	CG		4m	
4no	Hydrangea quercifolia	60-90cm	3w pot	CG		4m	
3no	Gom Cornus x bairdii	60-90cm	3w pot	CG		4m	
3no	Philadelphus 'Doree Blanche'	60-90cm	3w pot	CG		4m	
7no	Ros 'Iceburg' (Floribunda)	60-90cm	3w pot	CG		4m	
GROUND-COVER PLANTING MIX - (GPM) - area 182m2 (Planted 6m2 in groups of 8)							
10no	Ceanothus thyrsiflorus repens	30-45cm	2w pot	CG		5m	
10no	Cyrtanthus x superbum 'Elizabeth'	45-60cm	2w pot	CG		5m	
10no	He Helianthus	30-45cm	2w pot	CG		5m	
10no	Salix repens 'May Night'	30-45cm	2w pot	CG		5m	
10no	Spiraea japonica 'Snowmound'	30-45cm	2w pot	CG		5m	
10no	Stachys byzantina	15-20cm	8cm	CG		5m	
10no	Nepeta grandiflora	45-60cm	2.5w pot	CG		5m	
CLIMBERS							
2no	Clematis armandi	0 90-90cm	3w pot	CG		AS	
2no	HE Hedera helix Clacier	0 90-90cm	3w pot	CG		AS	
3no	LI Lonicera japonica 'Lishana'	0 90-90cm	3w pot	CG		AS	
GRASS							
	Woodland Wildflower mix						
	Enoxysa EW1 (or similar or approved)					40g/m2	
Amenity Grass							
	EQ21 Fine Amenity Turfgrass Mixture (or similar & approved)					35g/m2	
	10% Agrostis capillaris						
	10% Agrostis castellana						
	40% Festuca rubra ssp commutata						

General Hand Landscape Notes

1. 15' x 10' x 10' x 10'

- David Green for planting Order: 25-10-10 in type of 4mm gauge aggregate having coarse brown macadam max 100% by weight of 20mm gauge aggregate base, coarse brown macadam, 10-12 at 25mm; 10% of recycled sandstone. Driveway with 10mm pin for gravel
- To be edged with Granite setts - 100's x 100's x 50mm 5mm Grey/Green

2. 15' x 10' x 10' x 10'

- Plant Garden fences - In-ground to the base face 100mm x 100mm painted white
- Rear garden and side boundary fences - 1.8m pressure treated 40mm heat-treated fencing Posts 125x125mm, pressure treated square load-bearing rails, with 100mm posts, one pressure treated Posts to be spaced 1.8m apart where necessary using existing iron castings to protect 100mm Posts
- Plant good load-bearing wire fencing as necessary under existing trees
- Timber Post and Rail fencing to the boundary along Diapers Lane where necessary to the gate post

3. 15' x 10' x 10' x 10'

David Green for planting Order: 25-10-10 in type of 4mm gauge aggregate having coarse brown macadam max 100% by weight of 20mm gauge aggregate base, coarse brown macadam, 10-12 at 25mm; 10% of recycled sandstone. Driveway with 10mm pin for gravel

MN Landscape

Landscape Design, Planning & Appraisals
Melissa Newton CMLI, BA Hons Dip LA, MA UD
 Bishops Waltham, Hampshire
 Tel: 07788 752318

Rev.A Planting numbers added 27.02.19
Rev.B Planting numbers added to plots 07.03.19
Project: **Merry England Nursery**
Dappers Lane, Angmering

Title: **Landscape Proposals**

Date: Nov. '18 Scale: 1:250 @A1 Original Paper Size: A1

Drawn: MJN Job Ref: MNL/MERRYENG/073

Figure Number: LSP/073/001

Status: PLANNING