TOBY CARVERY
Chubb
OBY CARVER

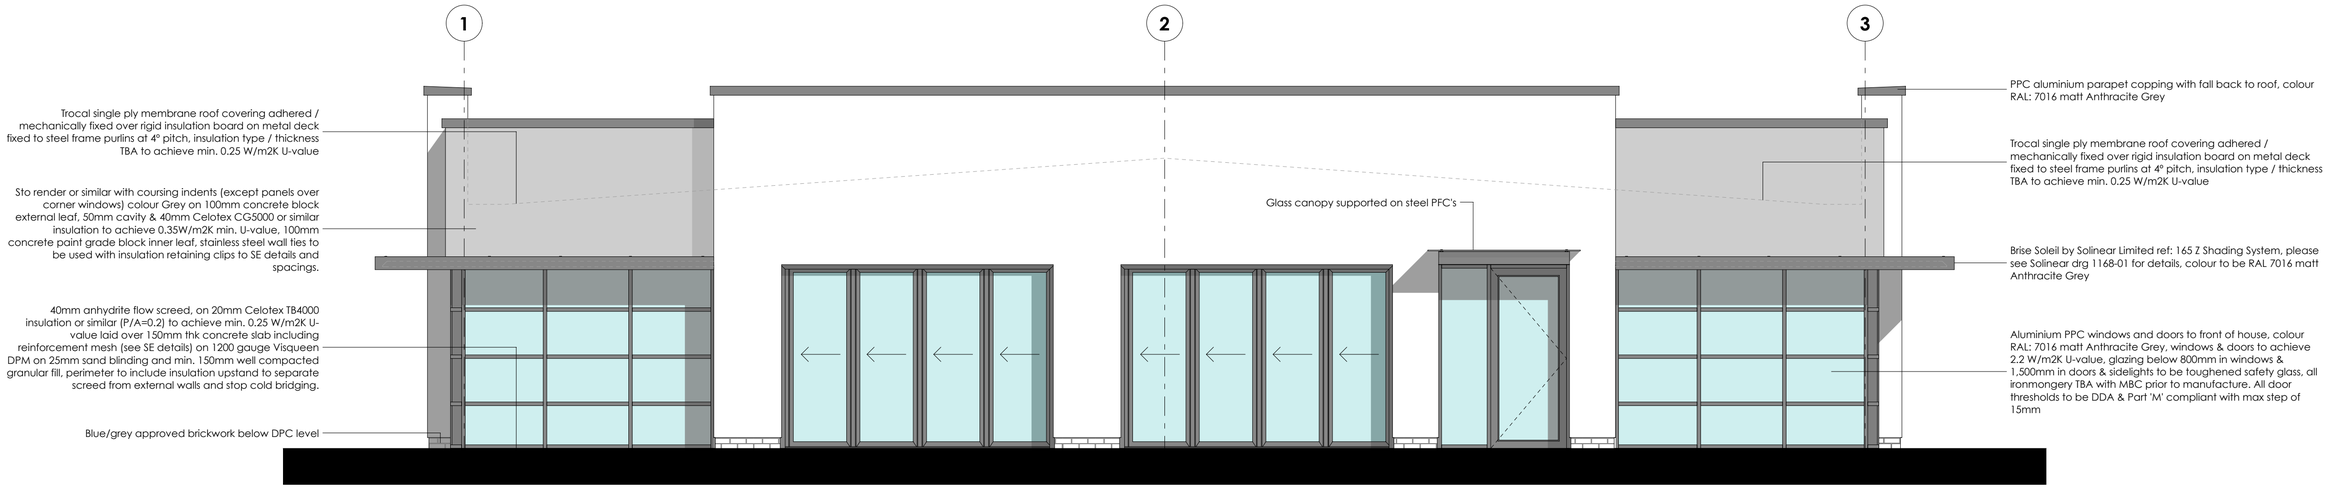


Elevations 1:50

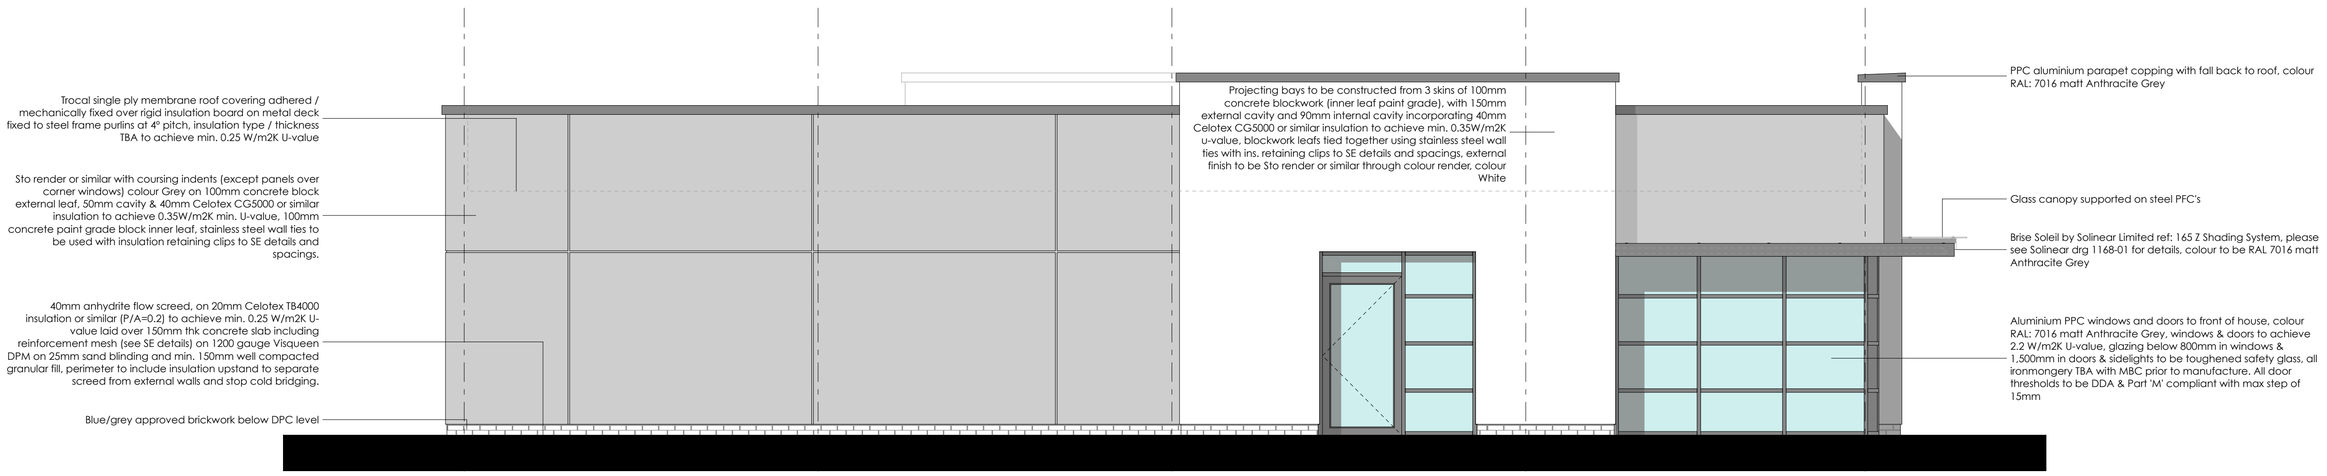


Elevations 1:50

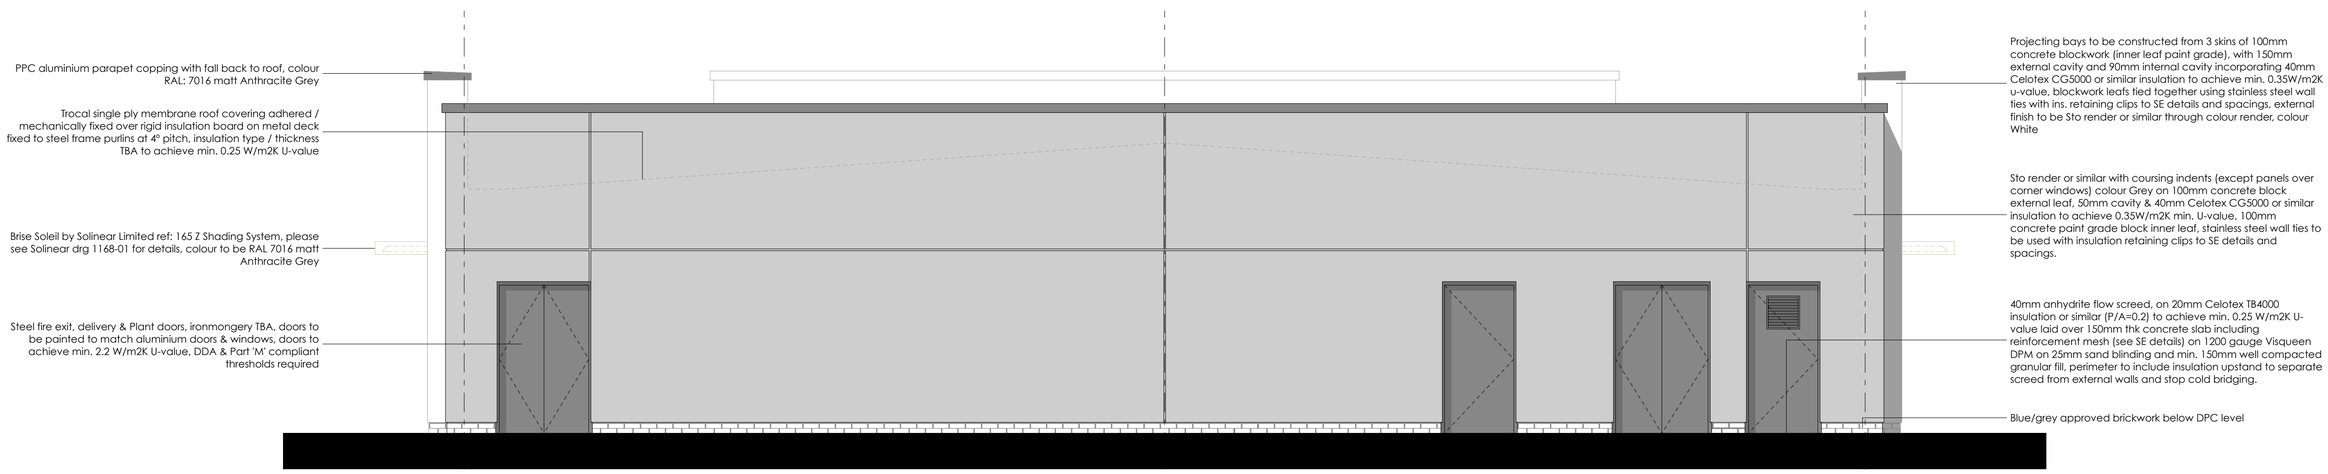


Elevations 1:50

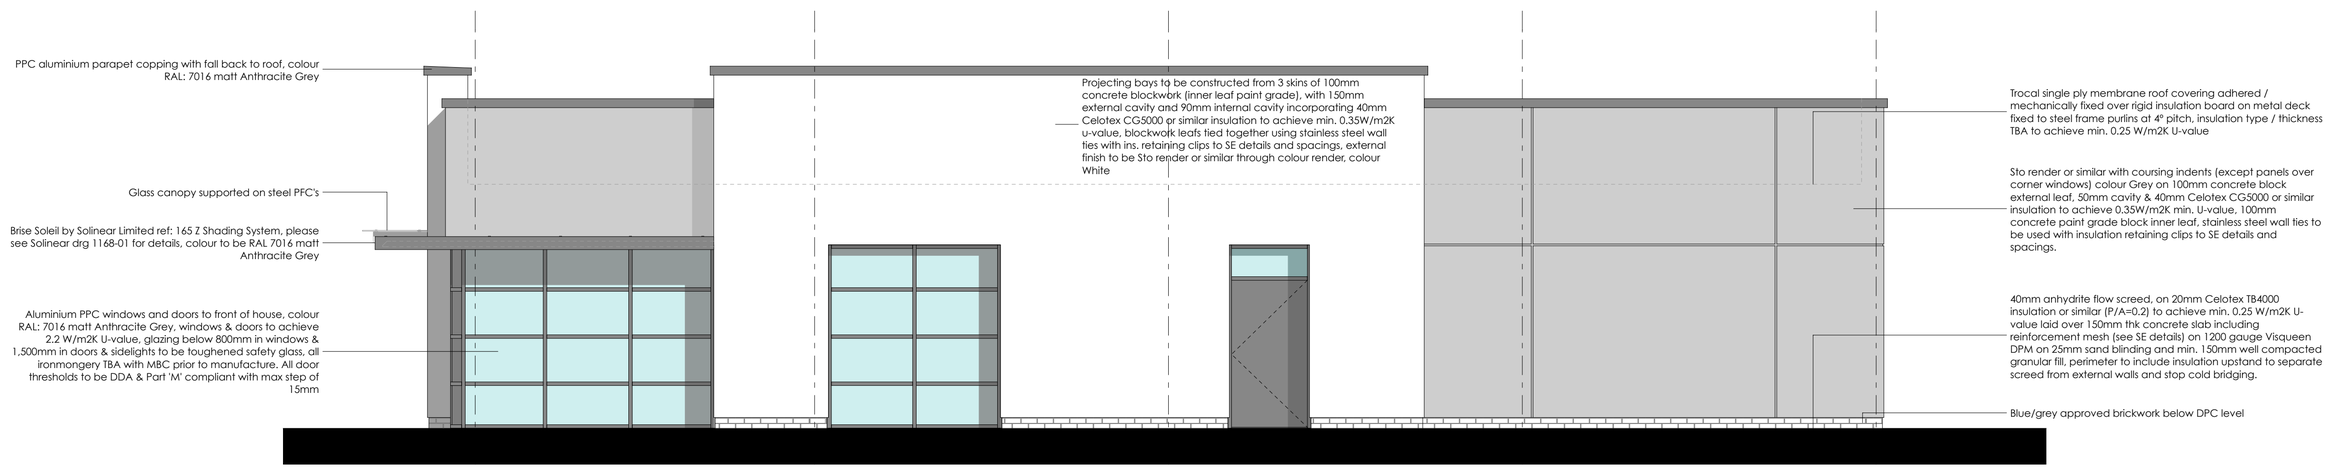


Elevations 1:50

TOBY CARVERY
TOBY CARVERY