


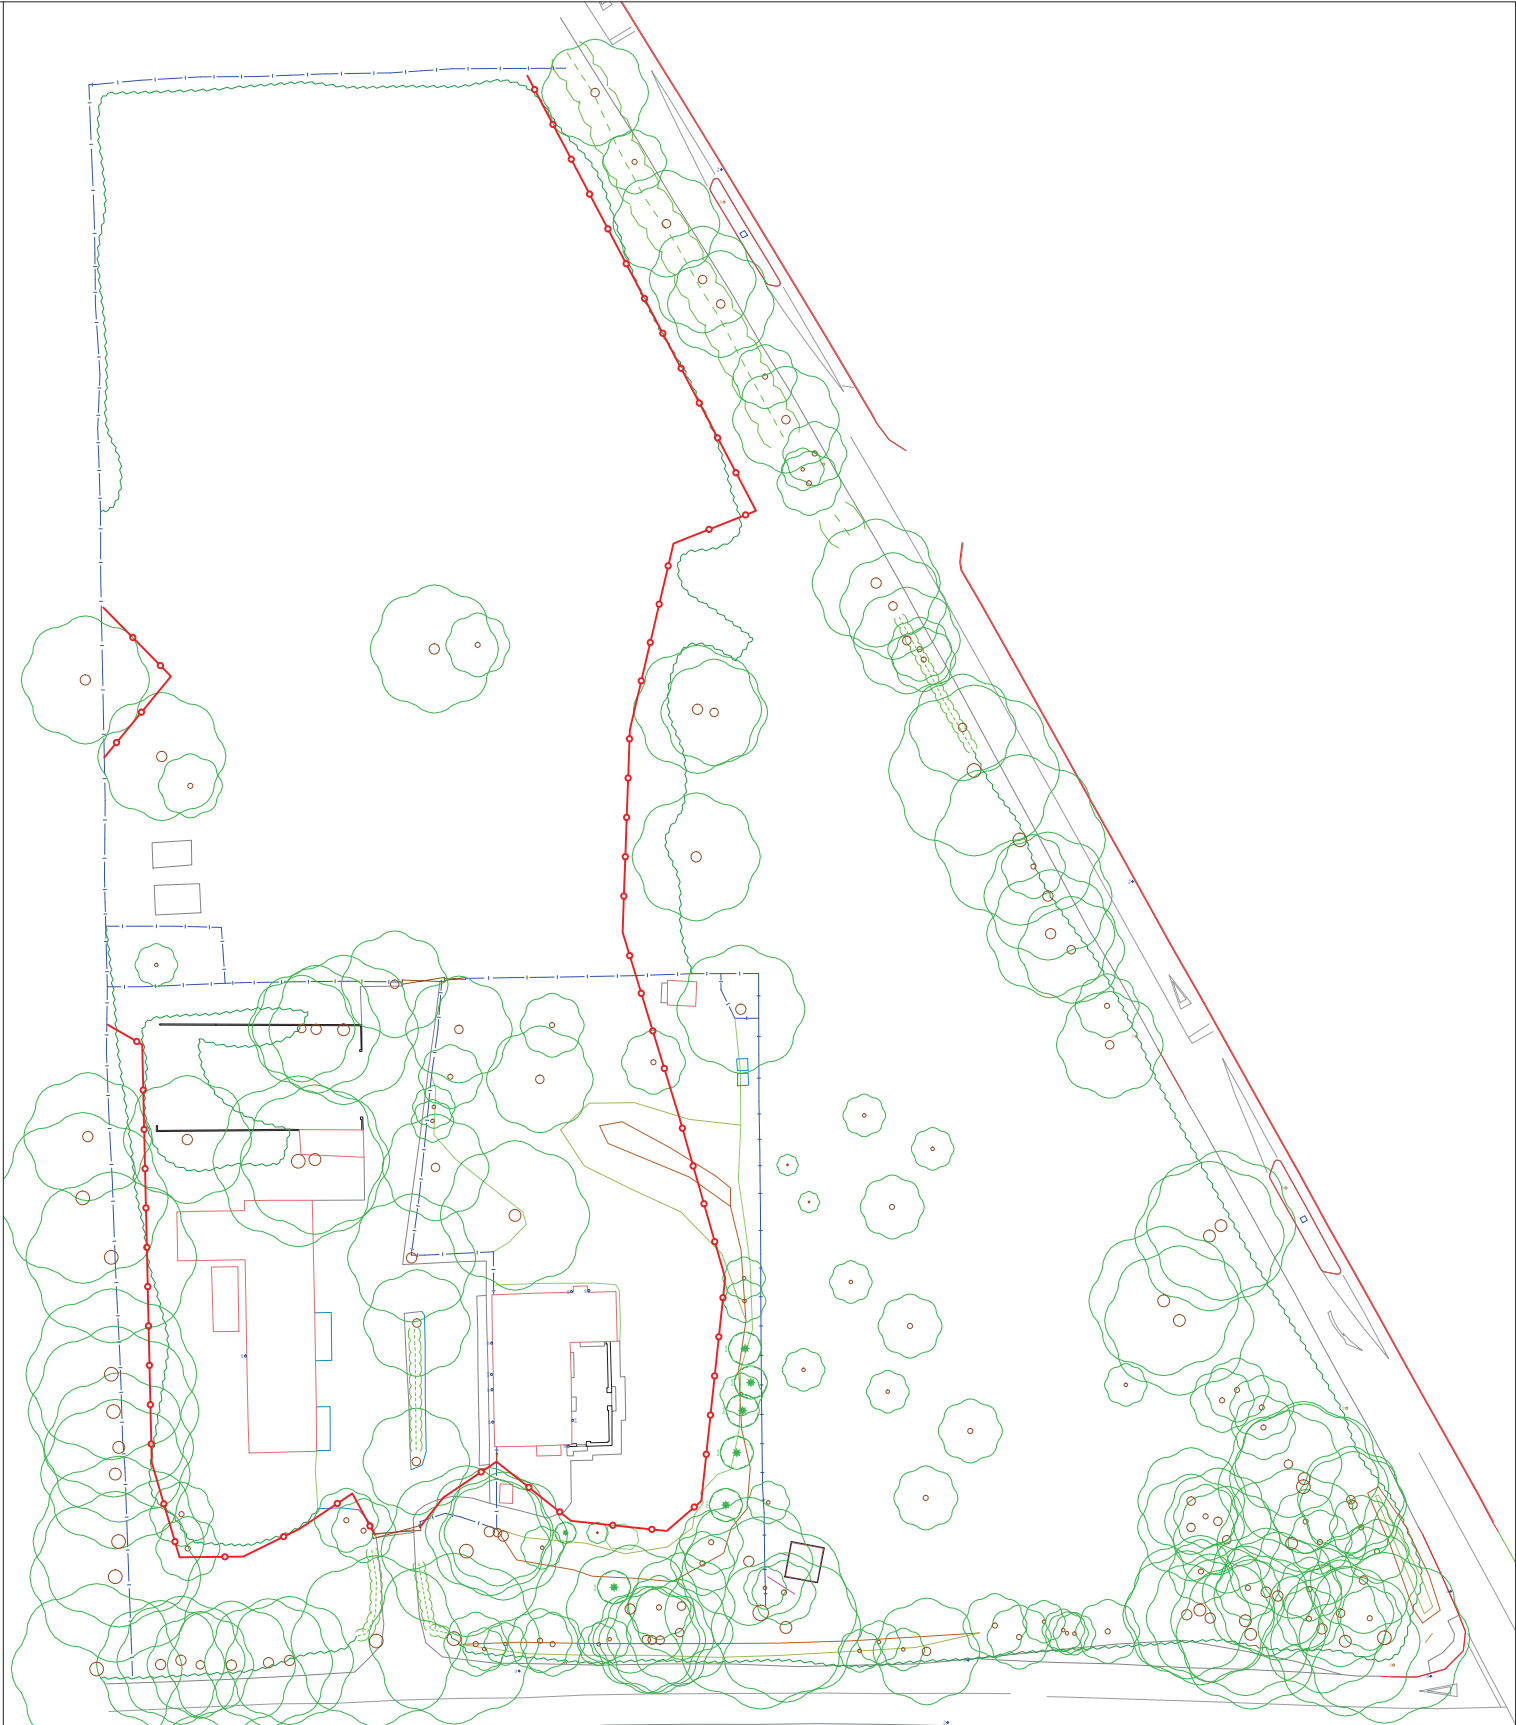

APPROXIMATE LOCATION OF
TREE PROTECTION BARRIER
As per A11



Revision	Number	By	Date
----------	--------	----	------



Project	Dappert's Lane Extra Care Home Accommodation
Drawing	Tree Protection as built
Status	Planning
Date	15.08.2018

Do not scale off drawing. All dimensions & levels are to be checked on site. Any discrepancies must be reported to the landscape architect immediately.
Copyright © THE LANDSCAPE ARCHITECTS LTD

