




Existing Side Elevation
Scale: 1:100

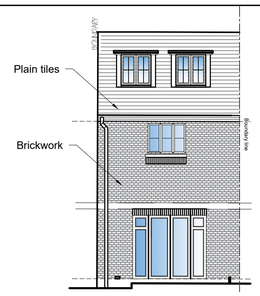

Existing Rear Elevation
Scale: 1:100

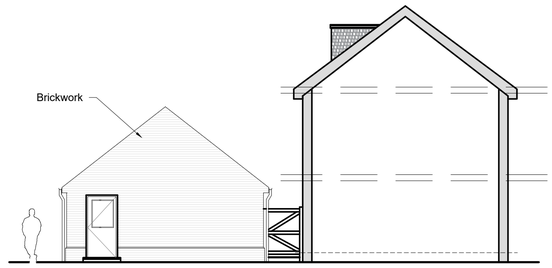


Existing Side Elevation
Scale: 1:100

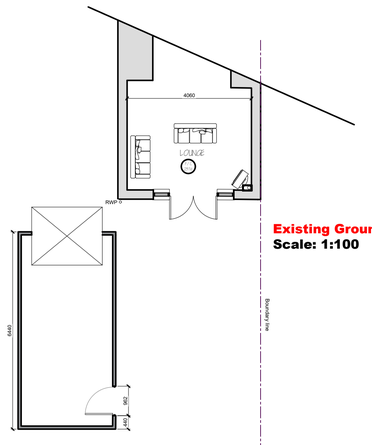

Existing Ground Floor Plan
Scale: 1:100




Location Plan
Scale: 1:1250

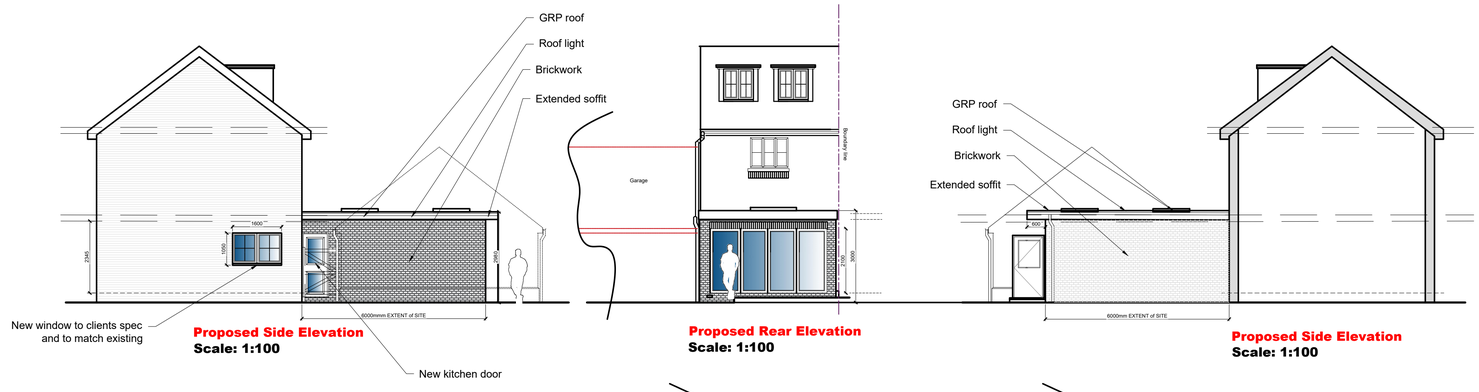

Proposed Side Elevation
Scale: 1:100


Proposed Rear Elevation
Scale: 1:100

Proposed Side Elevation
Scale: 1:100

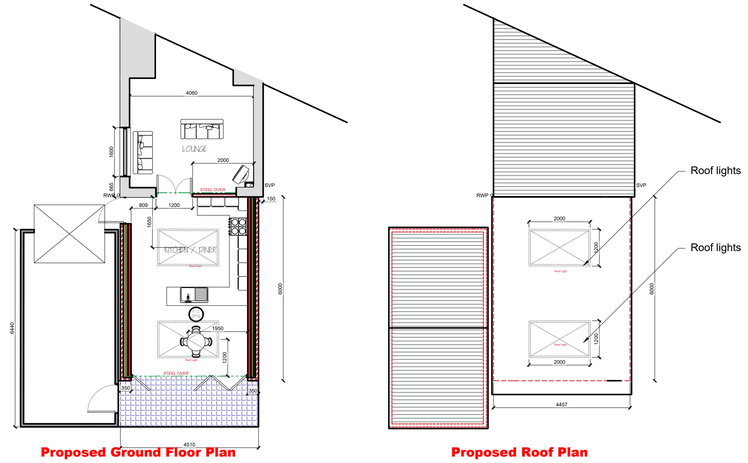

Proposed Ground Floor Plan
Scale: 1:100

Proposed Roof Plan
Scale: 1:100

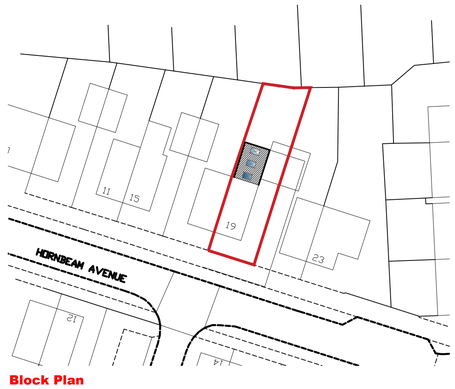

Block Plan
Scale: 1:500

METERS @ 1:50 | METERS @ 1:100 | METERS @ 1:200 | METERS @ 1:500 | METERS @ 1:1250

NOTE:

This drawing is to be read in conjunction with the Construction Notes and Structural Engineer's details.

The Contractor is responsible for all setting out and must check levels and dimensions on site before ordering materials or commencing work.

Refer to written dimensions only. Do not scale from drawings, except for the purposes of Planning assessment.

The Architect is to be immediately notified of any omissions or discrepancies.

Building work should not commence until all statutory approvals have been granted, i.e. Planning, Building Control, etc.

If a public sewer is discovered, consent to 'Build-over/Close-to' may be required from the Water Authority.

PARTY WALLS:

Work to Party Walls (including insertion of flashings, beam bearings, etc) are subject to Party Wall agreements with neighbours and are to be arranged by the Client in accordance with the Party Wall Act (i.e. Providing two months written notice)

Below ground drainage - Surface Water
Below ground drainage - Foul Water
Discharge pipes
Existing structure
Proposed structure
Removed structure
Section line

Revision	Date:	Details:	Initials:
A	04/10/2022	Client Amendments	DLS

These drawings and designs are the property of Shear Architectural Design Ltd and must not be copied, retained, or used without prior written consent. © Copyright

SHEAR ARCHITECTURAL
CREATE INSPIRE ENHANCE

Unit 6 Riverside Business Centre,
Brighton Road,
Shoreham-by-Sea
BN43 6RE

07881 656512
info@sheararchitecturaldesign.co.uk
www.sheararchitecturaldesign.co.uk

PROJECT:
19 Hornbeam Avenue,
Angmering,
West Sussex
BN16 4PS

DRAWING TITLE:
Rear Extension

NORTH

DATE:	27/09/2022
SCALE:	Various @ A1
DRAWN:	DS
CHECKED:	-
SHEET	OF

DRAFT

PROJECT NUMBER:	DRAWING NUMBER:	REVISION:
22/86	SK1	A