

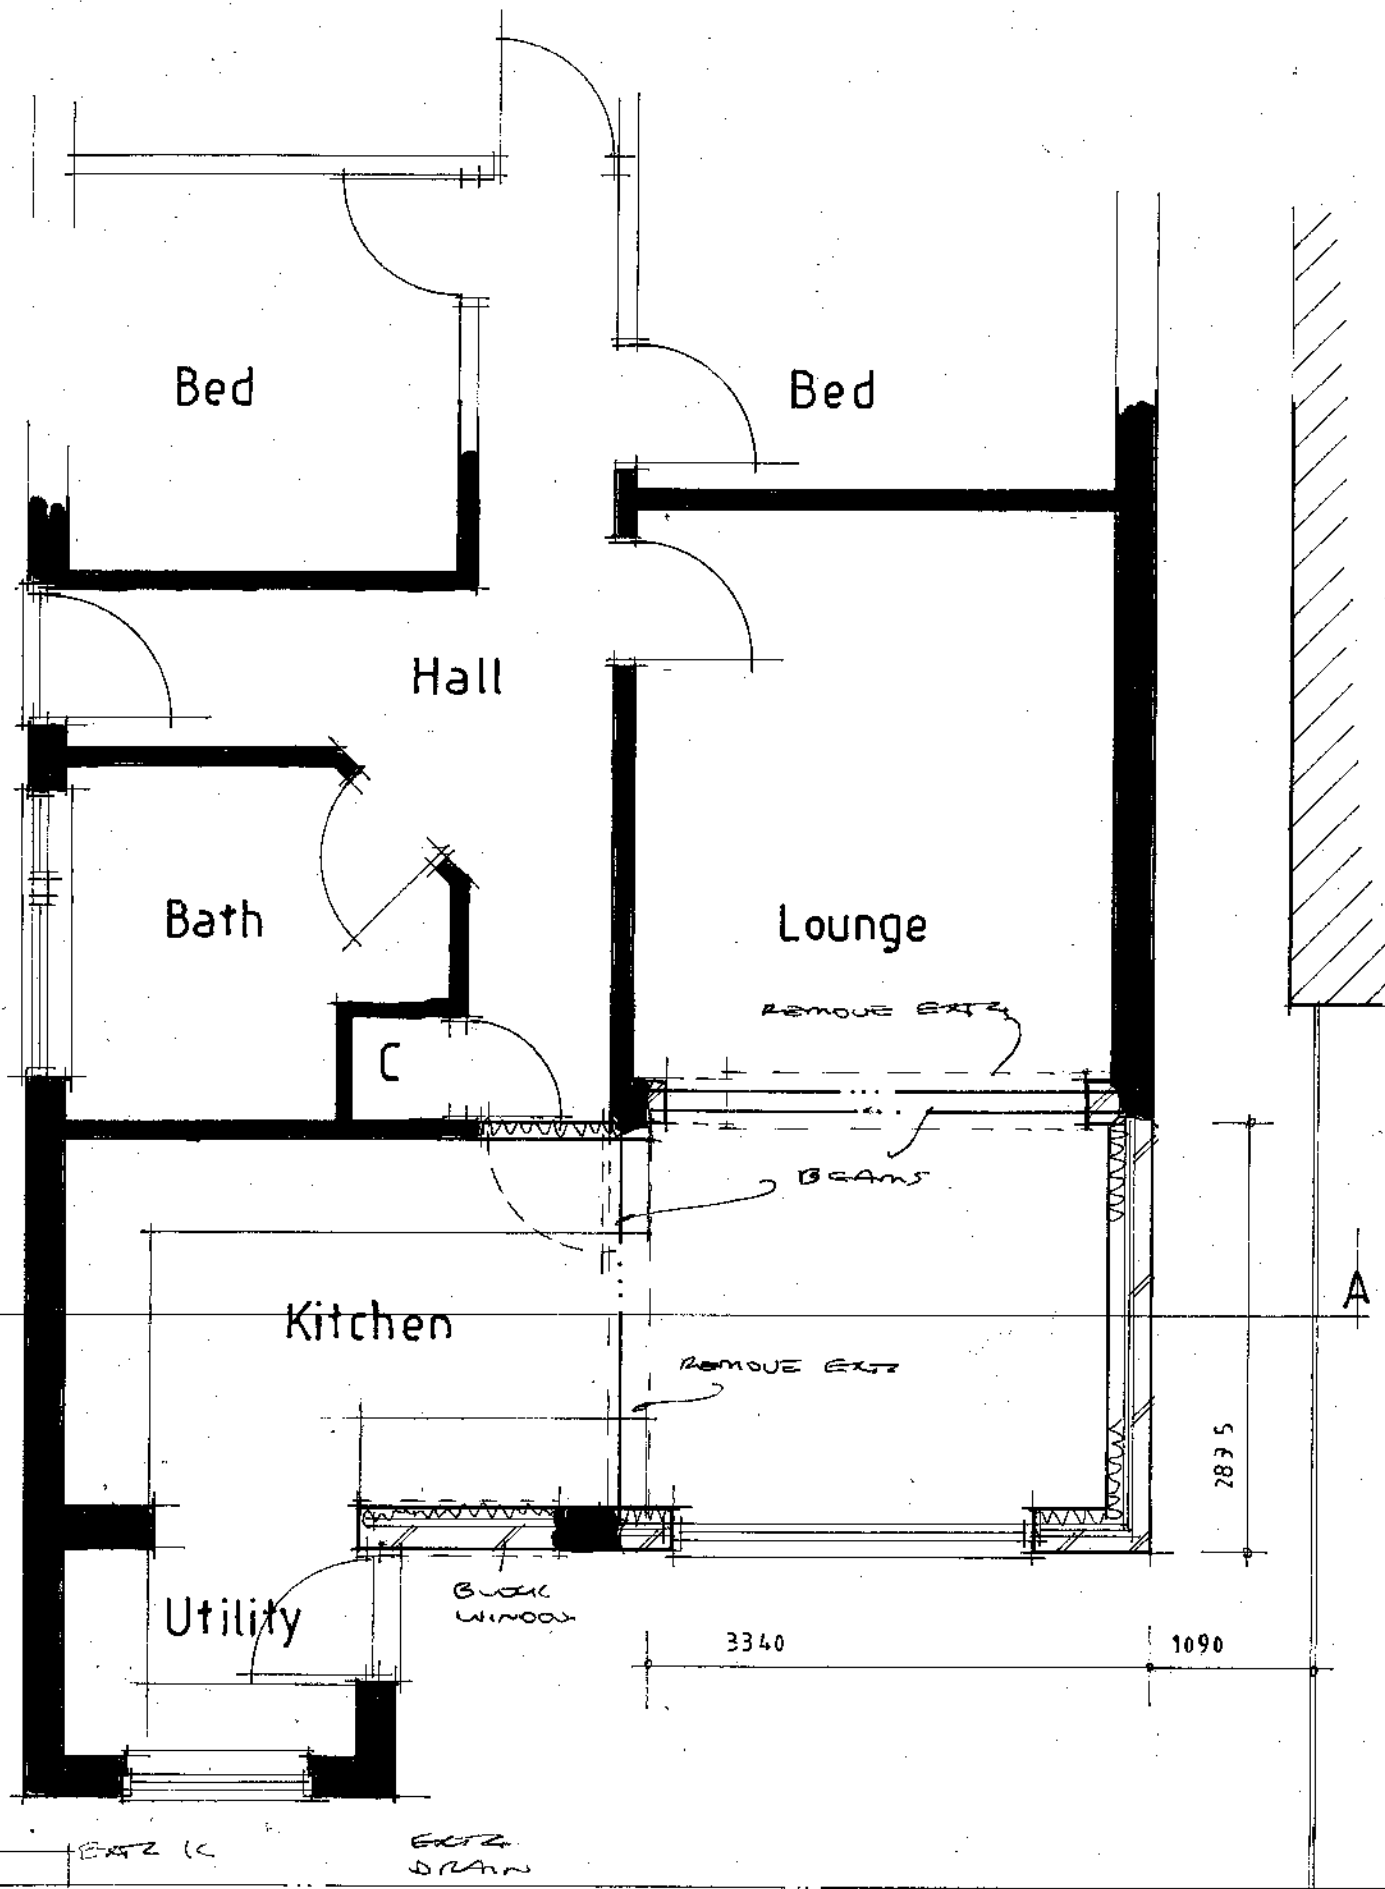


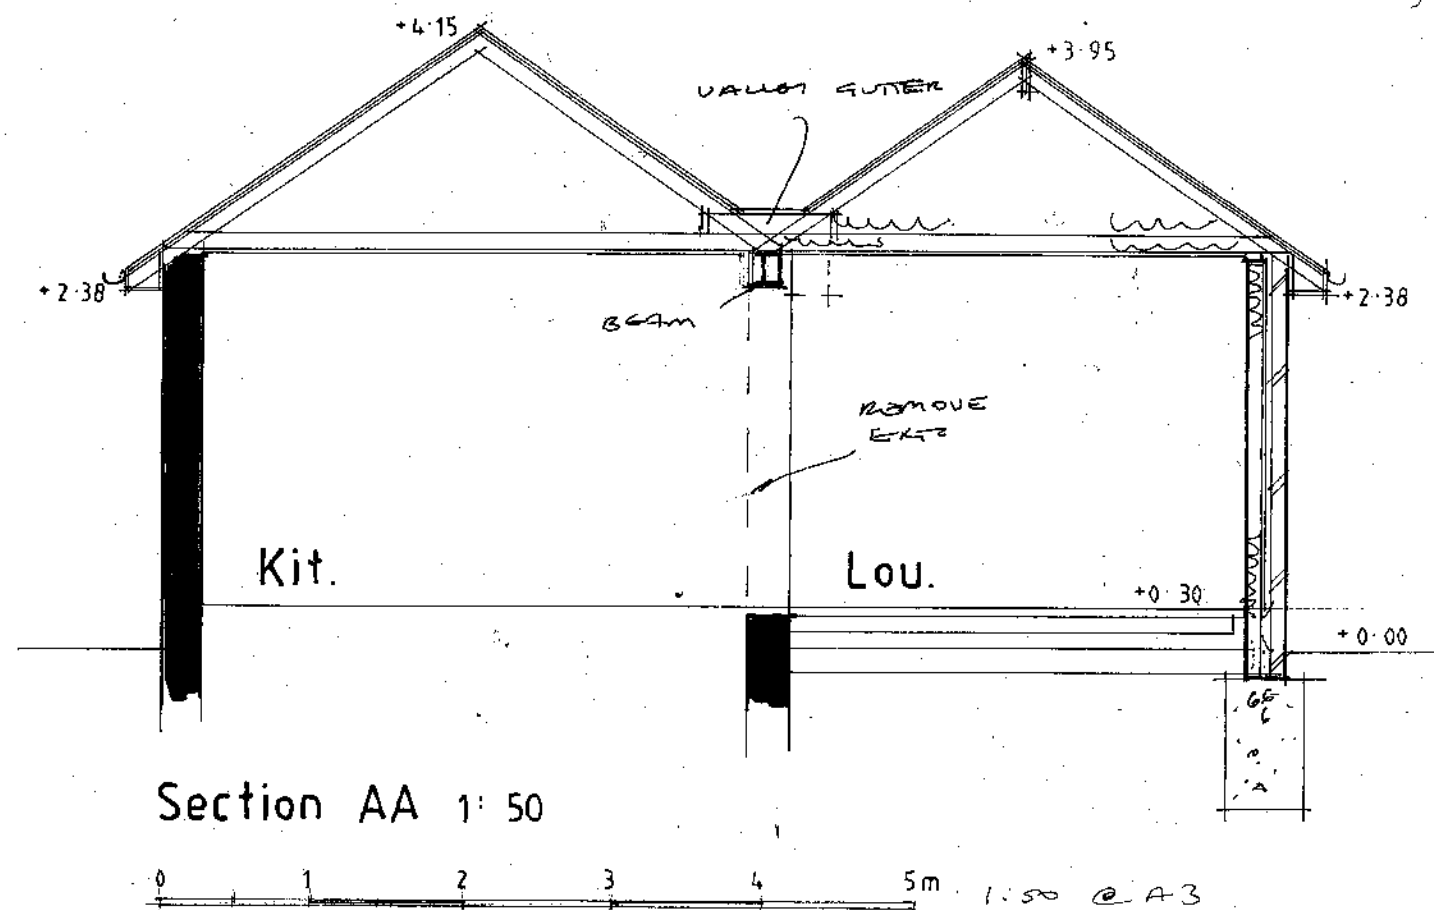

Plan 1:50

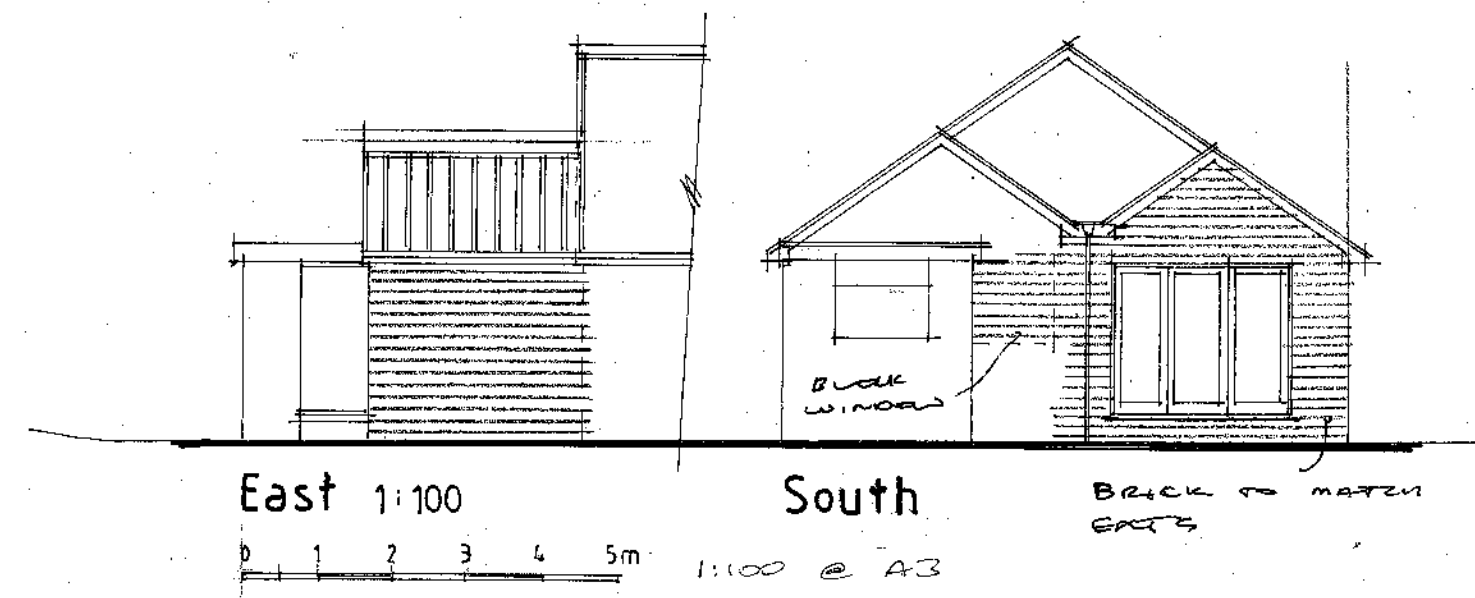

AJ SALTER & SON
 Architectural Technicians
 and Surveyors
 50 WINDSOR ROAD, WORTHING,
 WEST SUSSEX, BN11 2LY
 Tel/Fax: (01903 209496)
 E-mail: ajsalterandson@hotmail.com

C		
B		
A		
Client	Mr & Mrs Stenhouse	
Address	16 Greenacres Ring : Angmering	
Drawing	Proposed extension	No. 5721:1
Scale	1:50 1:100	Drawn B Date Nov '21