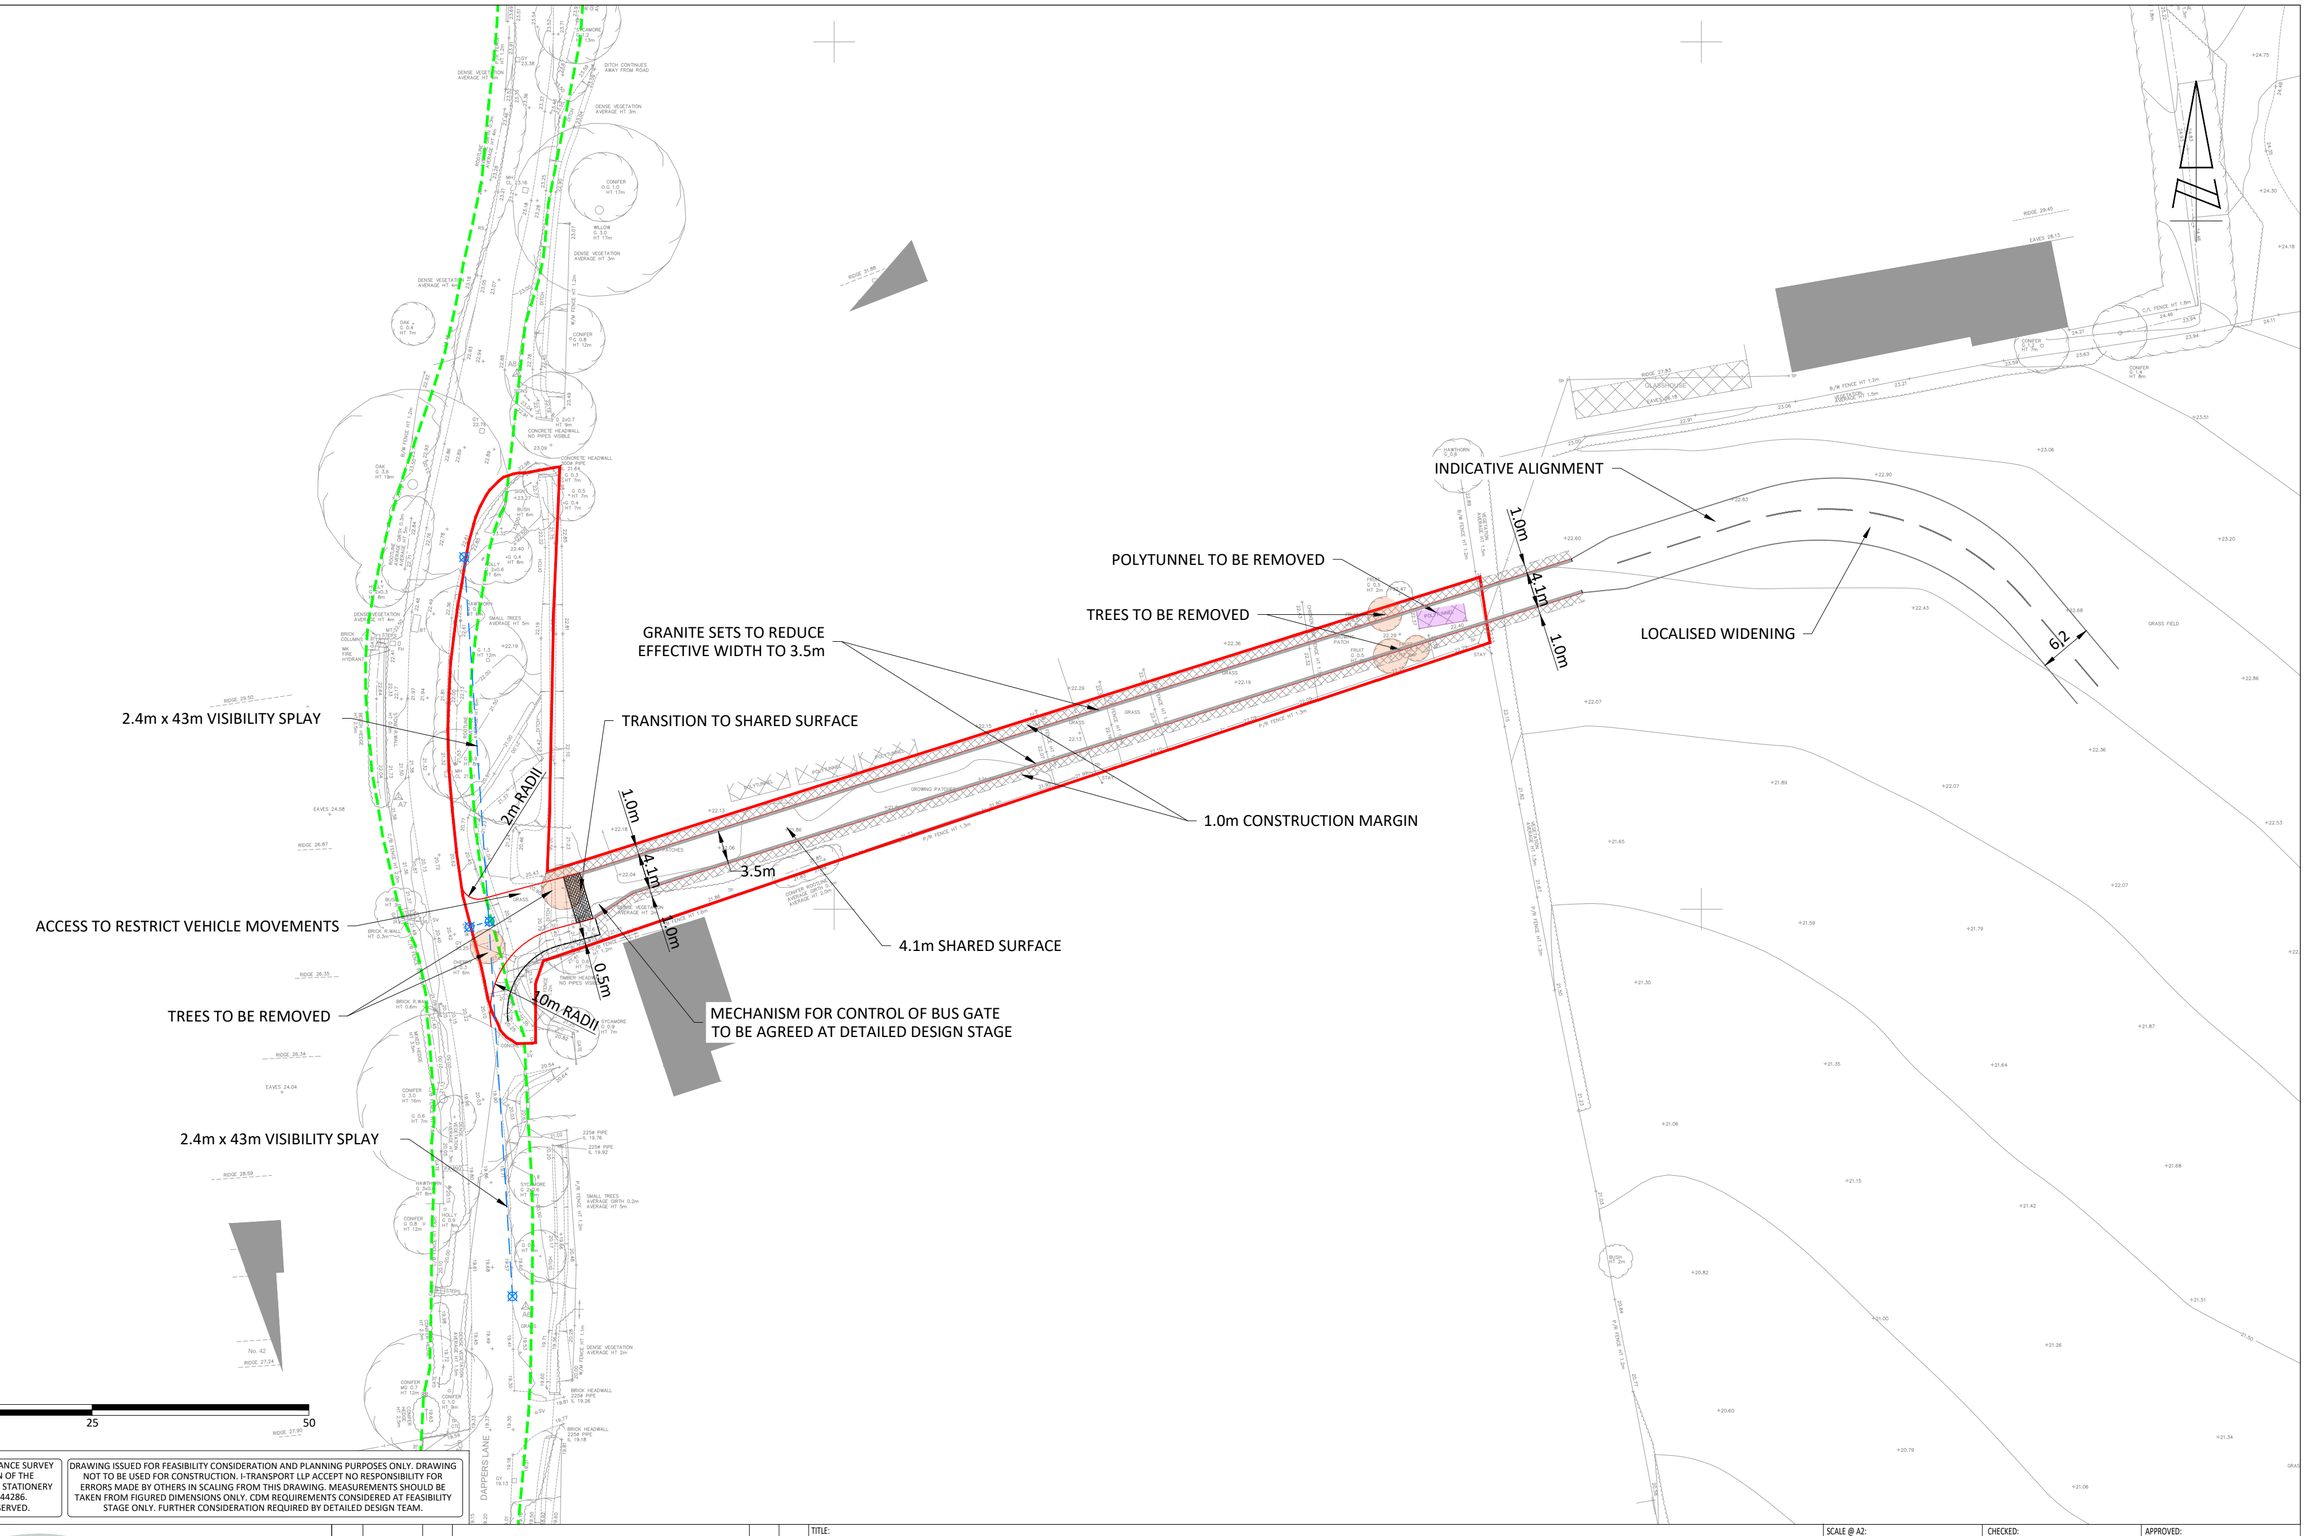


REPRODUCED FROM THE ORDNANCE SURVEY MAP WITH THE PERMISSION OF THE CONTROLLER OF HER MAJESTY'S STATIONERY OFFICE. LICENCE No. 100044286. © CROWN COPYRIGHT RESERVED.

DRAWING ISSUED FOR FEASIBILITY CONSIDERATION AND PLANNING PURPOSES ONLY. DRAWING NOT TO BE USED FOR CONSTRUCTION. I-TRANSPORT LLP ACCEPT NO RESPONSIBILITY FOR ERRORS MADE BY OTHERS IN SCALING FROM THIS DRAWING. MEASUREMENTS SHOULD BE TAKEN FROM FIGURED DIMENSIONS ONLY. CDM REQUIREMENTS CONSIDERED AT FEASIBILITY STAGE ONLY. FURTHER CONSIDERATION REQUIRED BY DETAILED DESIGN TEAM.

i-Transport
Grove House, Lutyens Close, Chineham
Basingstoke, Hampshire, RG24 8AG
Tel: 01256 338640
Fax: 01256 338644
www.i-transport.co.uk

REV	DATE	BY	DESCRIPTION	CHK	APD
B	15.03.18	MC	TITLE AMENDED	TW	TW
A	07.02.18	MC	UPDATES AS PER STAGE 1 RSA COMMENTS	TW	TW

STATUS: FOR INFORMATION

TITLE: ACCESS LINK FROM DAPPERS LANE SHOWING BUS/CYCLE/PEDESTRIAN ACCESS

PROJECT: LAND SOUTH OF WATER LANE, ANGMERING

CLIENT: RYDON HOMES / GLEESON DEVELOPMENTS LTD

SCALE @ A2:	CHECKED:	APPROVED:
1:500	MC	TW
FILE REF:	DRAWN:	DATE:
ITB9105	MC	31.01.18

DRAWING No: ITB9105-GA-118

PROJECT No: ITB9105 REV: B

T:\Projects\9000 Series Project Numbers\9105\TB Land at Angmering, Arun Dist. W Sussex\Tech\Acad\Transport Drawings\Working Drawings\GA\100 Series\ITB9105-GA-118B.dwg

ARUN DISTRICT COUNCIL A/2/18/OUT