


Existing details 01

Jan 2017

Wayne Gander MCIAT
Architectural Technologist
98 Durrington Lane
Worthing
West Sussex BN13 2RQ
Tel. 01903 694817

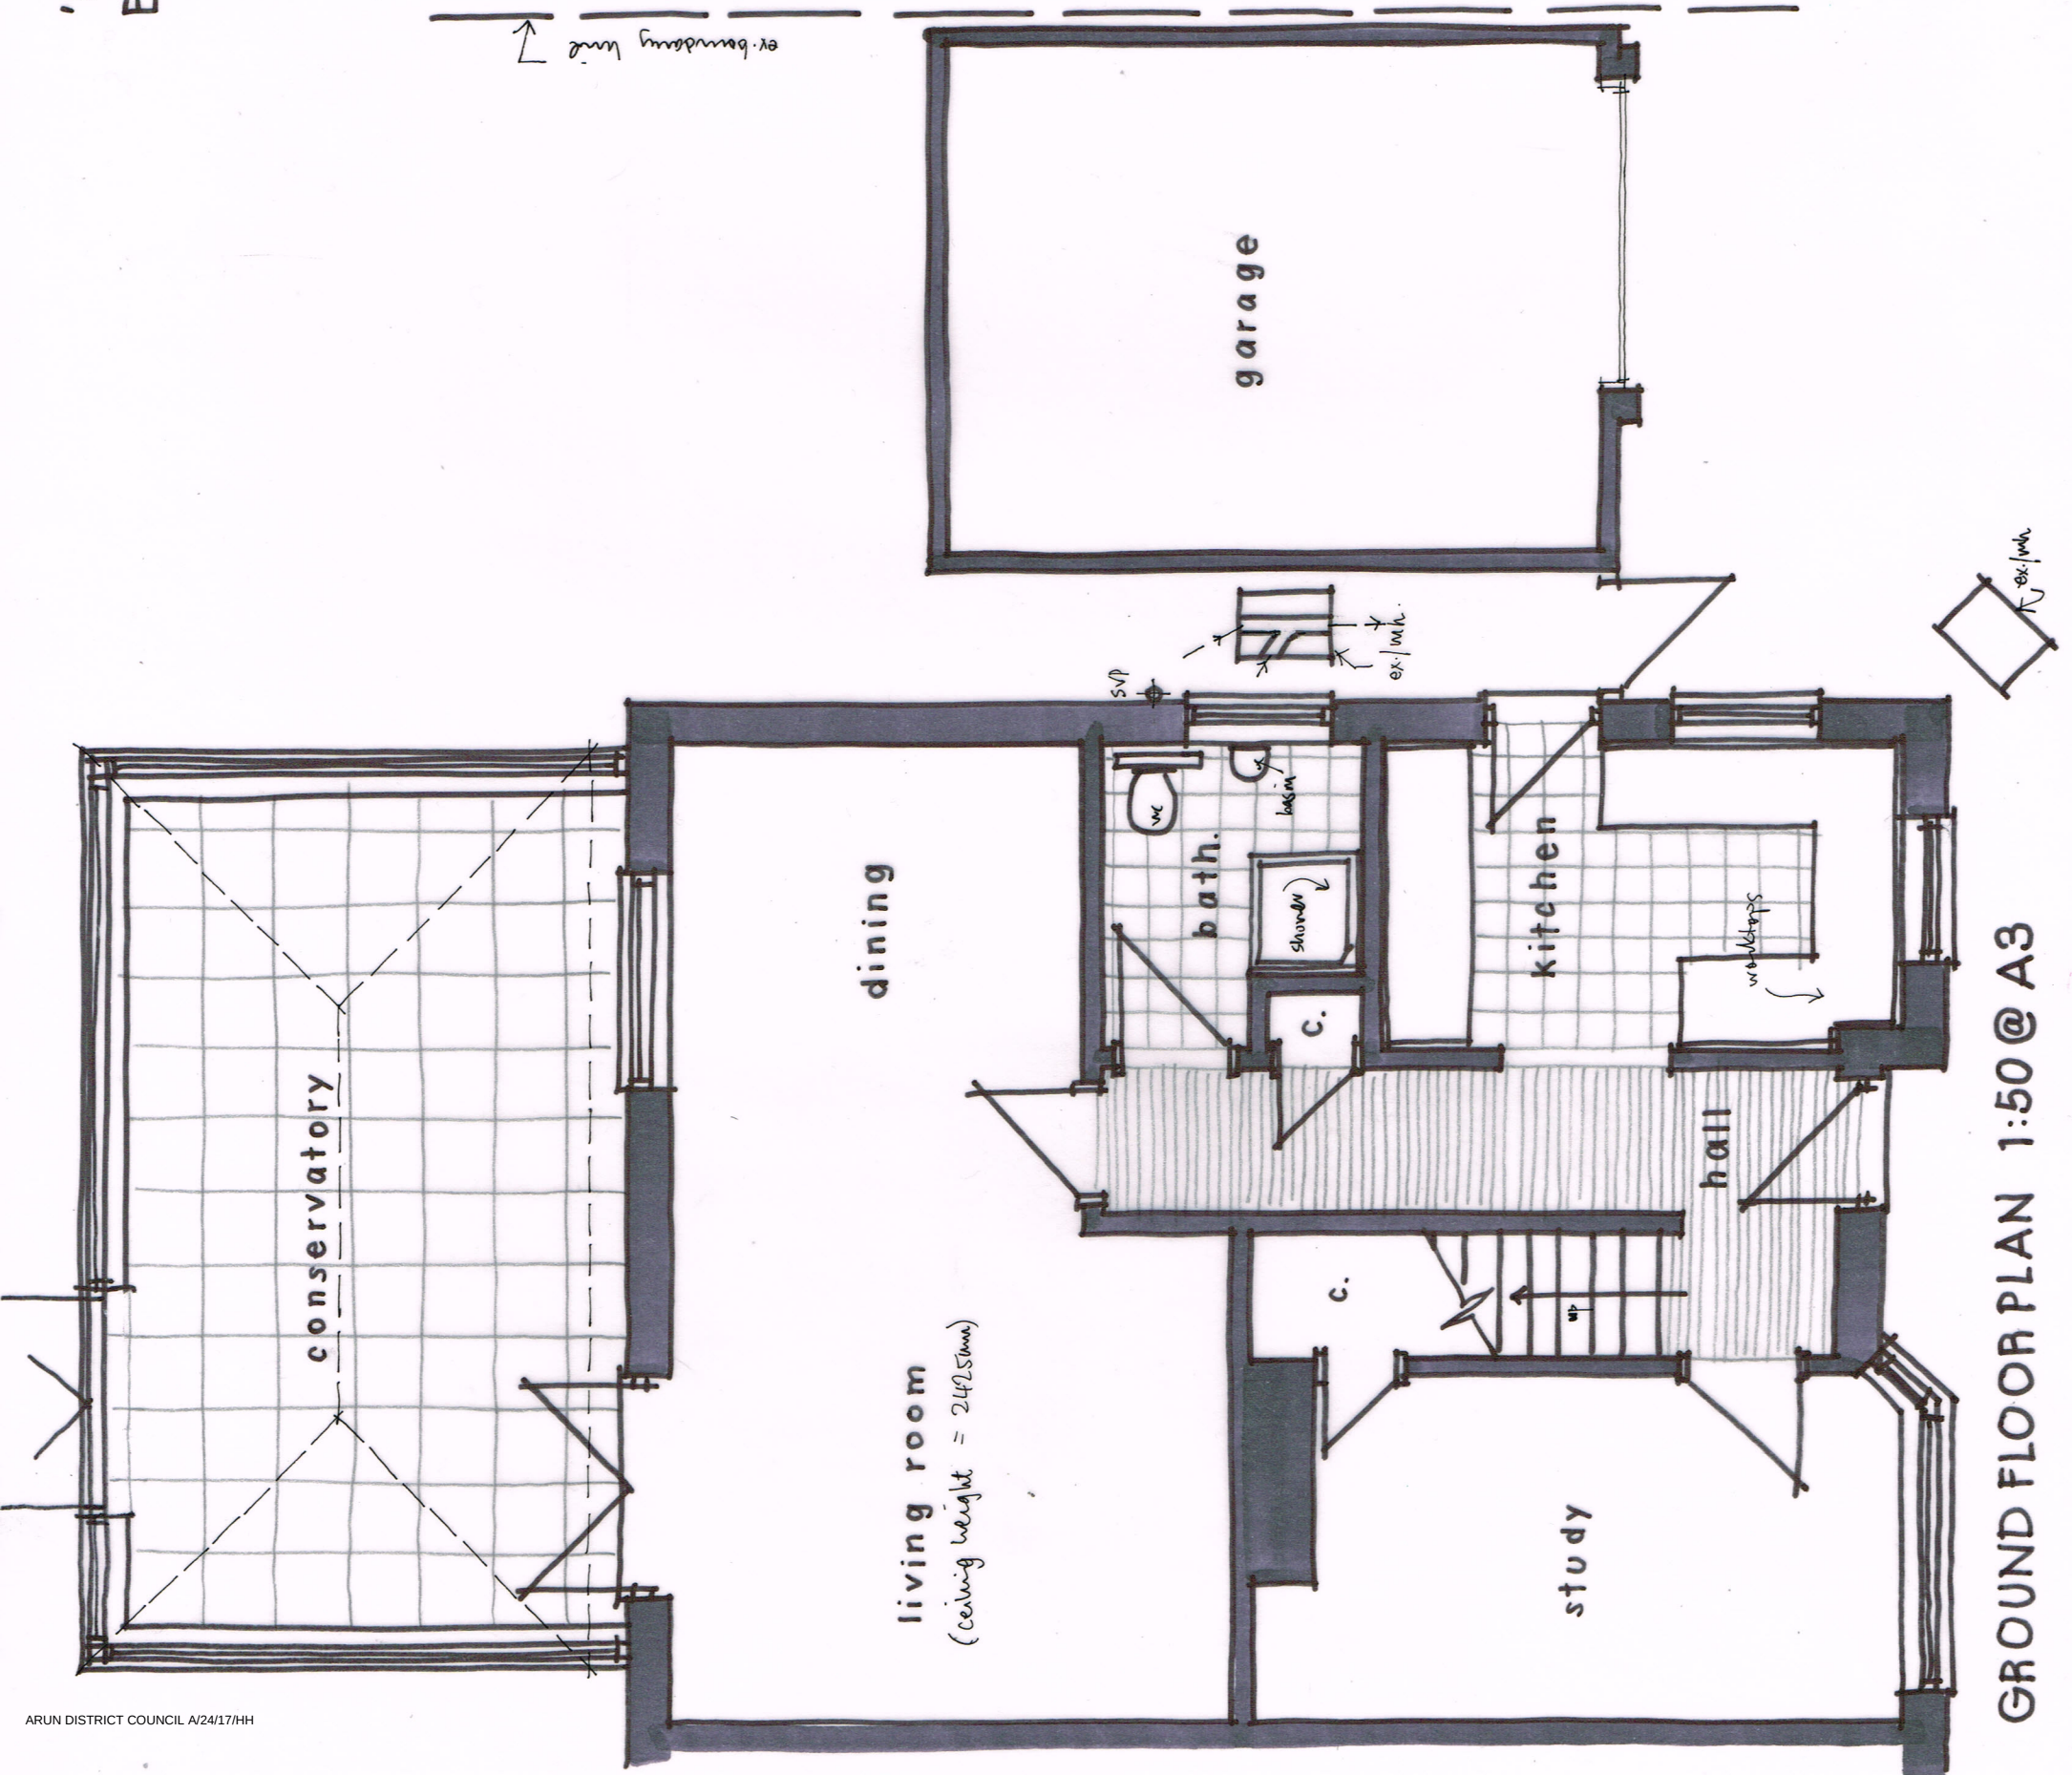

GROUND FLOOR PLAN 1:50 @ A3

1st FLOOR PLAN

A vertical number line representing metres. It has tick marks at 0, 1, 2, 3, 4, and 5. The word 'metres' is written vertically next to the line, and 'm' is written at the top right.

A