




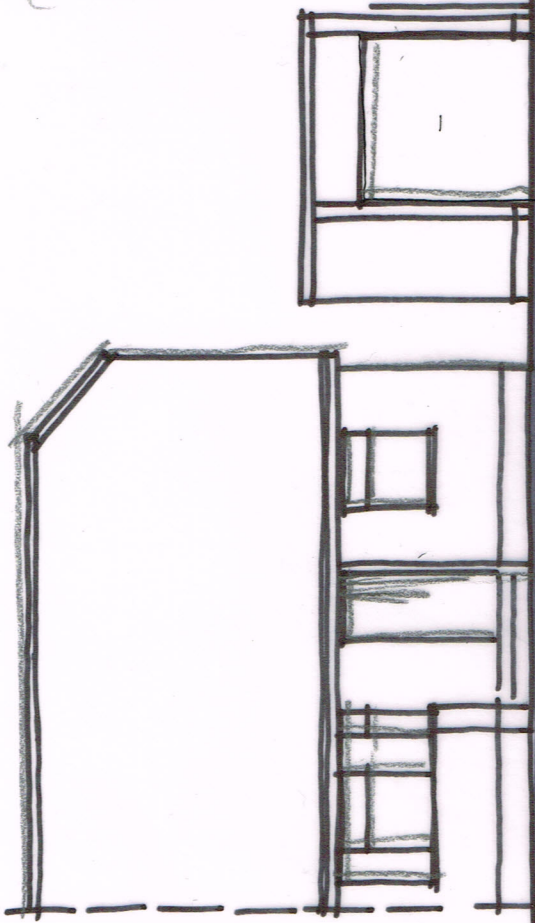


FRONT ELEVATION 1:100 @ A3

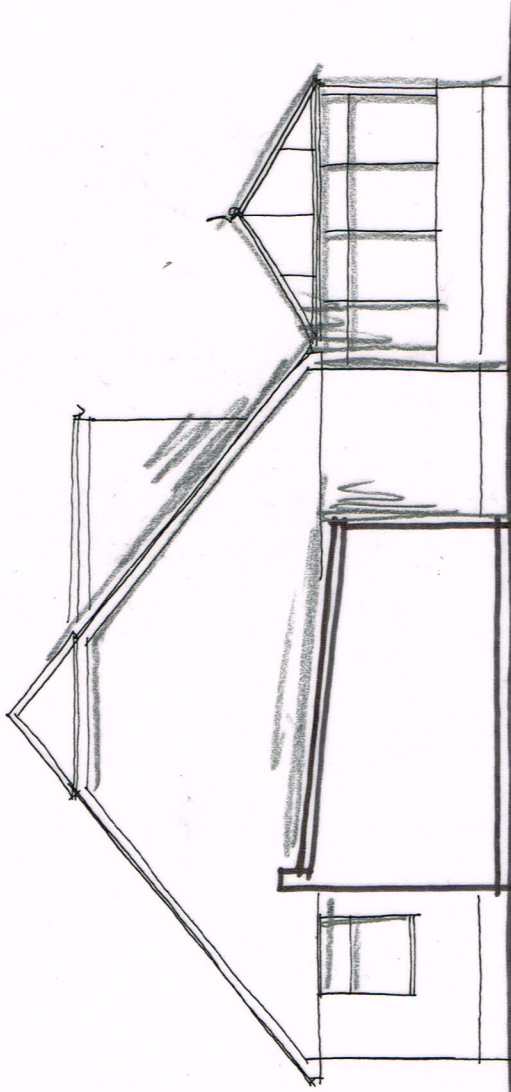


SIDE (S)

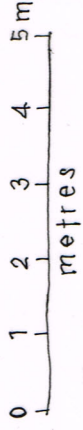

Wayne Gander MCIAT
Architectural Technologist
98 Durrington Lane
Worthing
West Sussex BN13 2RQ
Tel. 01903 694817

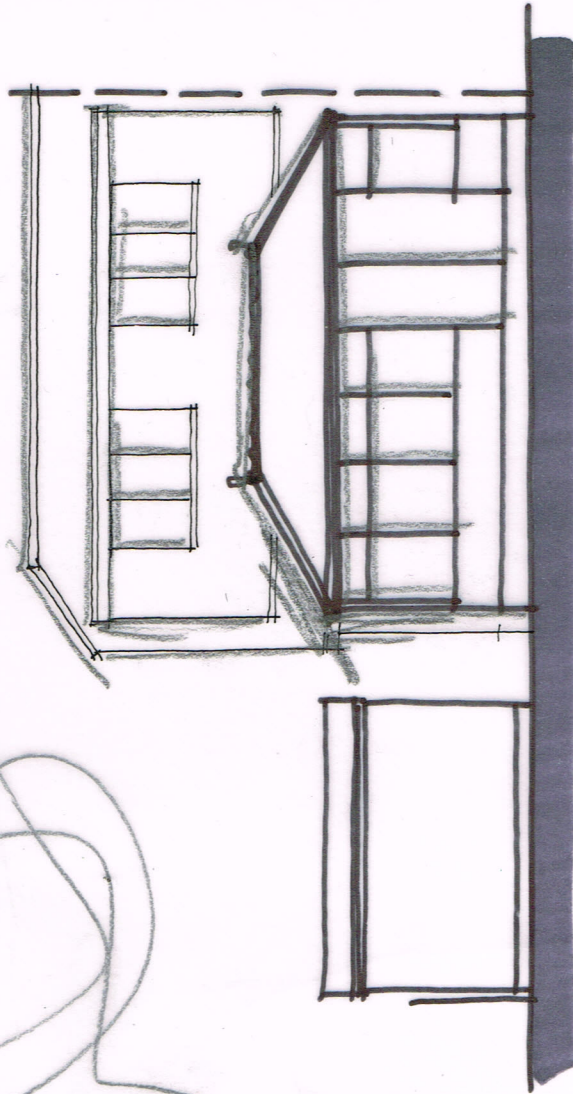

REAR

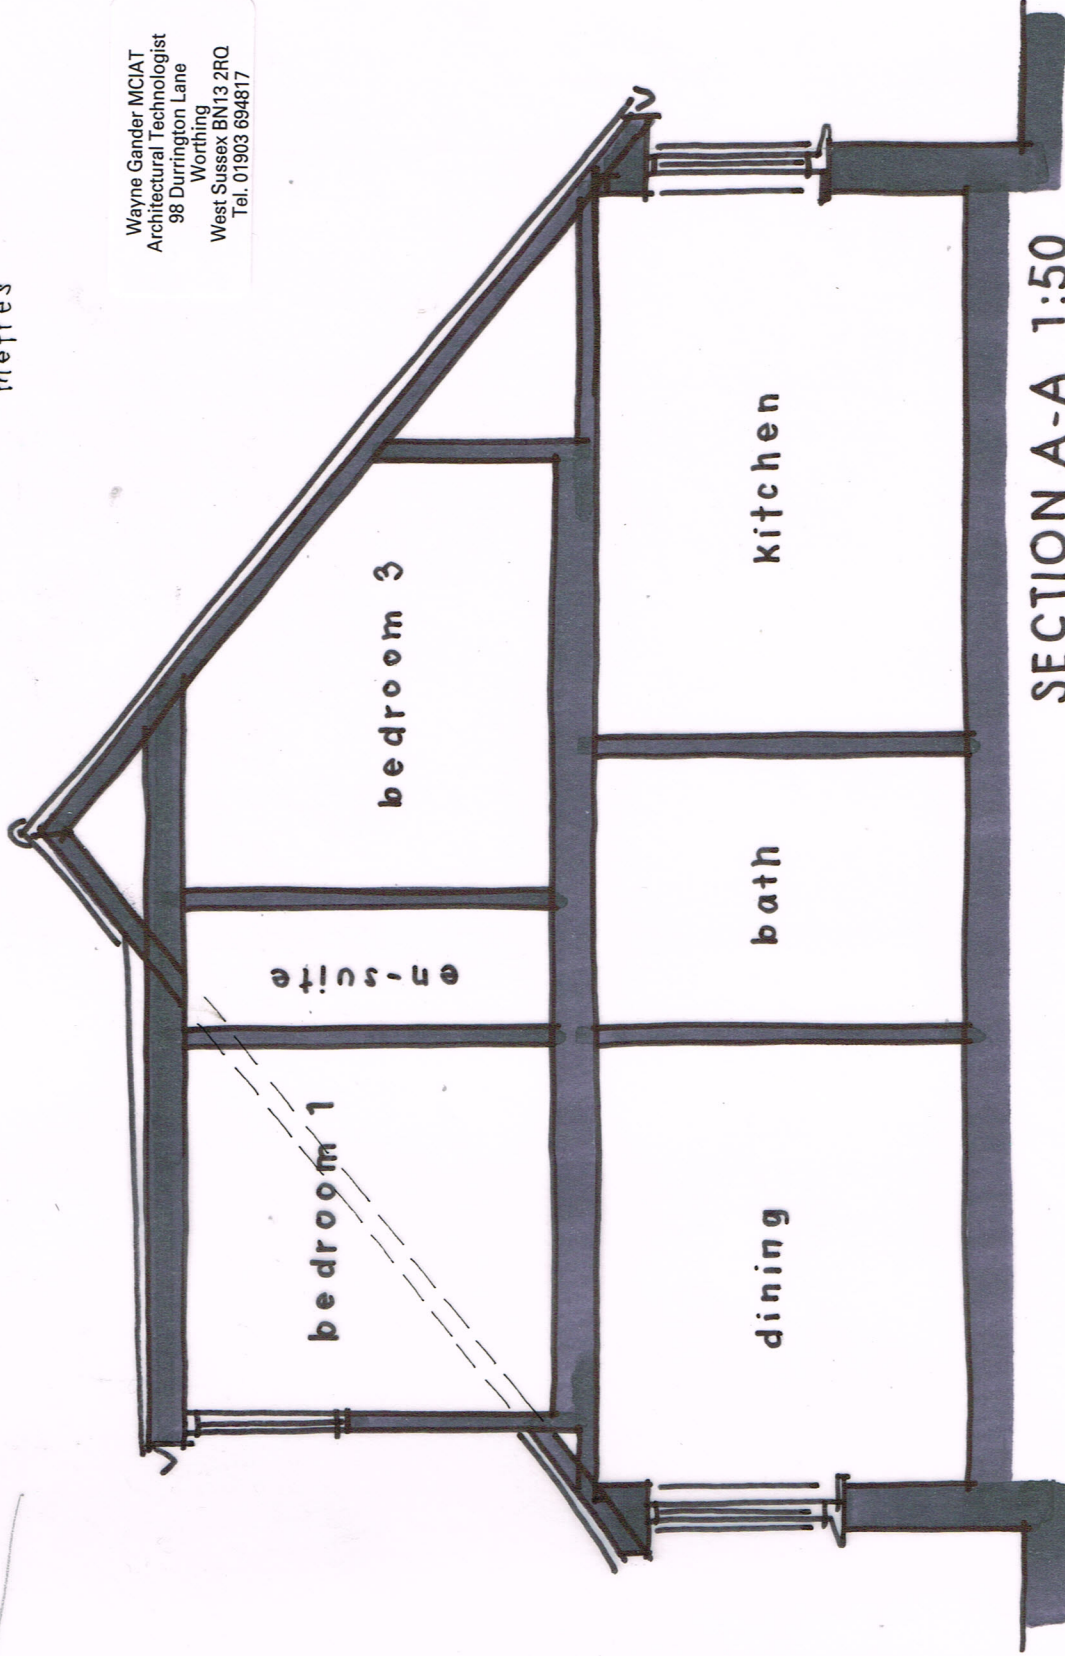

SECTION A-A 1:50