

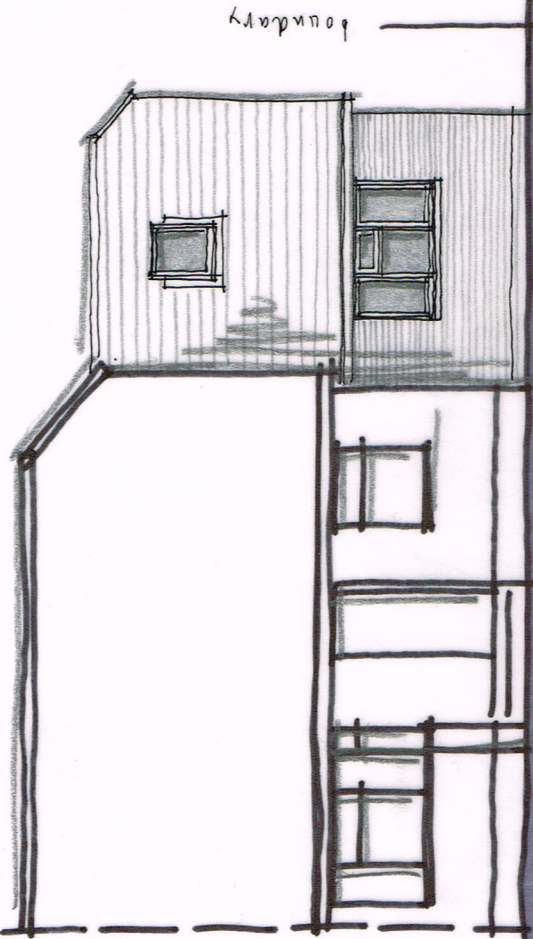


PROPOSED ELEVATIONS 1:100@ A3

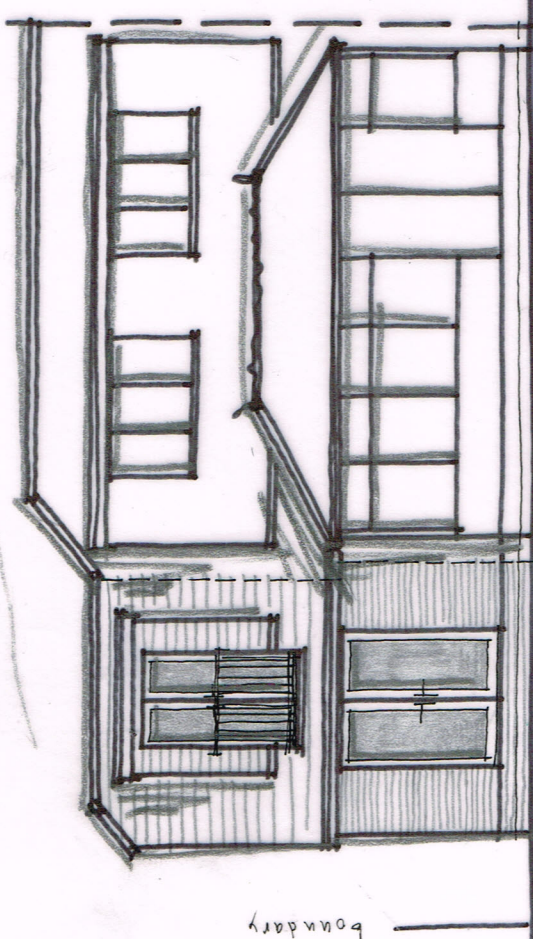


FRONT

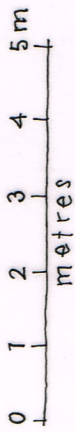


REAR

- Notes
- 1) all new works shown hatched *|||||*.
 - 2) * subject to any adjacent trees.

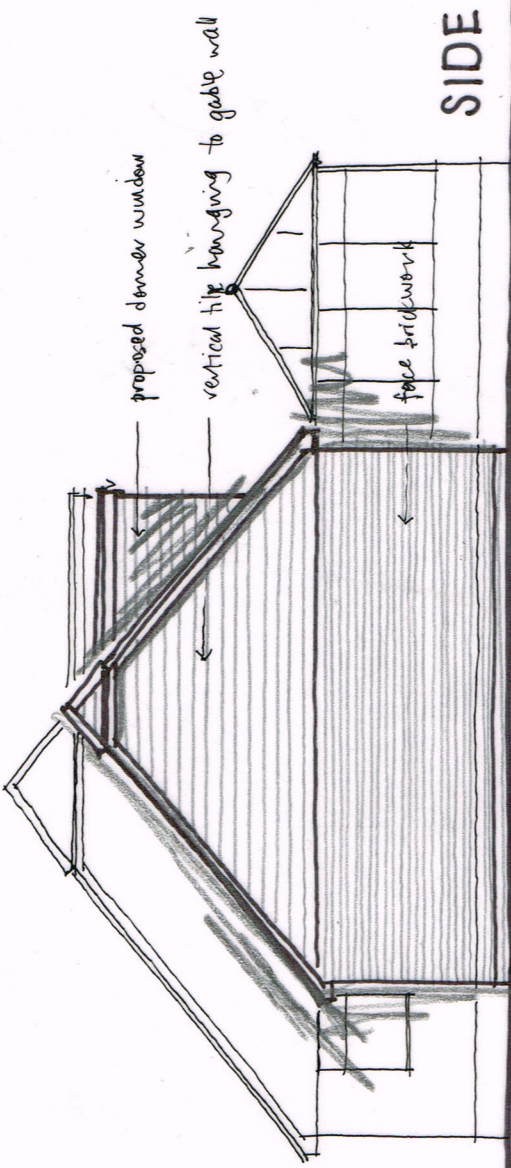

SIDE

Wayne Gander MCIAT
Architectural Technologist
98 Durrington Lane
Worthing
West Sussex BN13 2RQ
Tel. 01903 694817

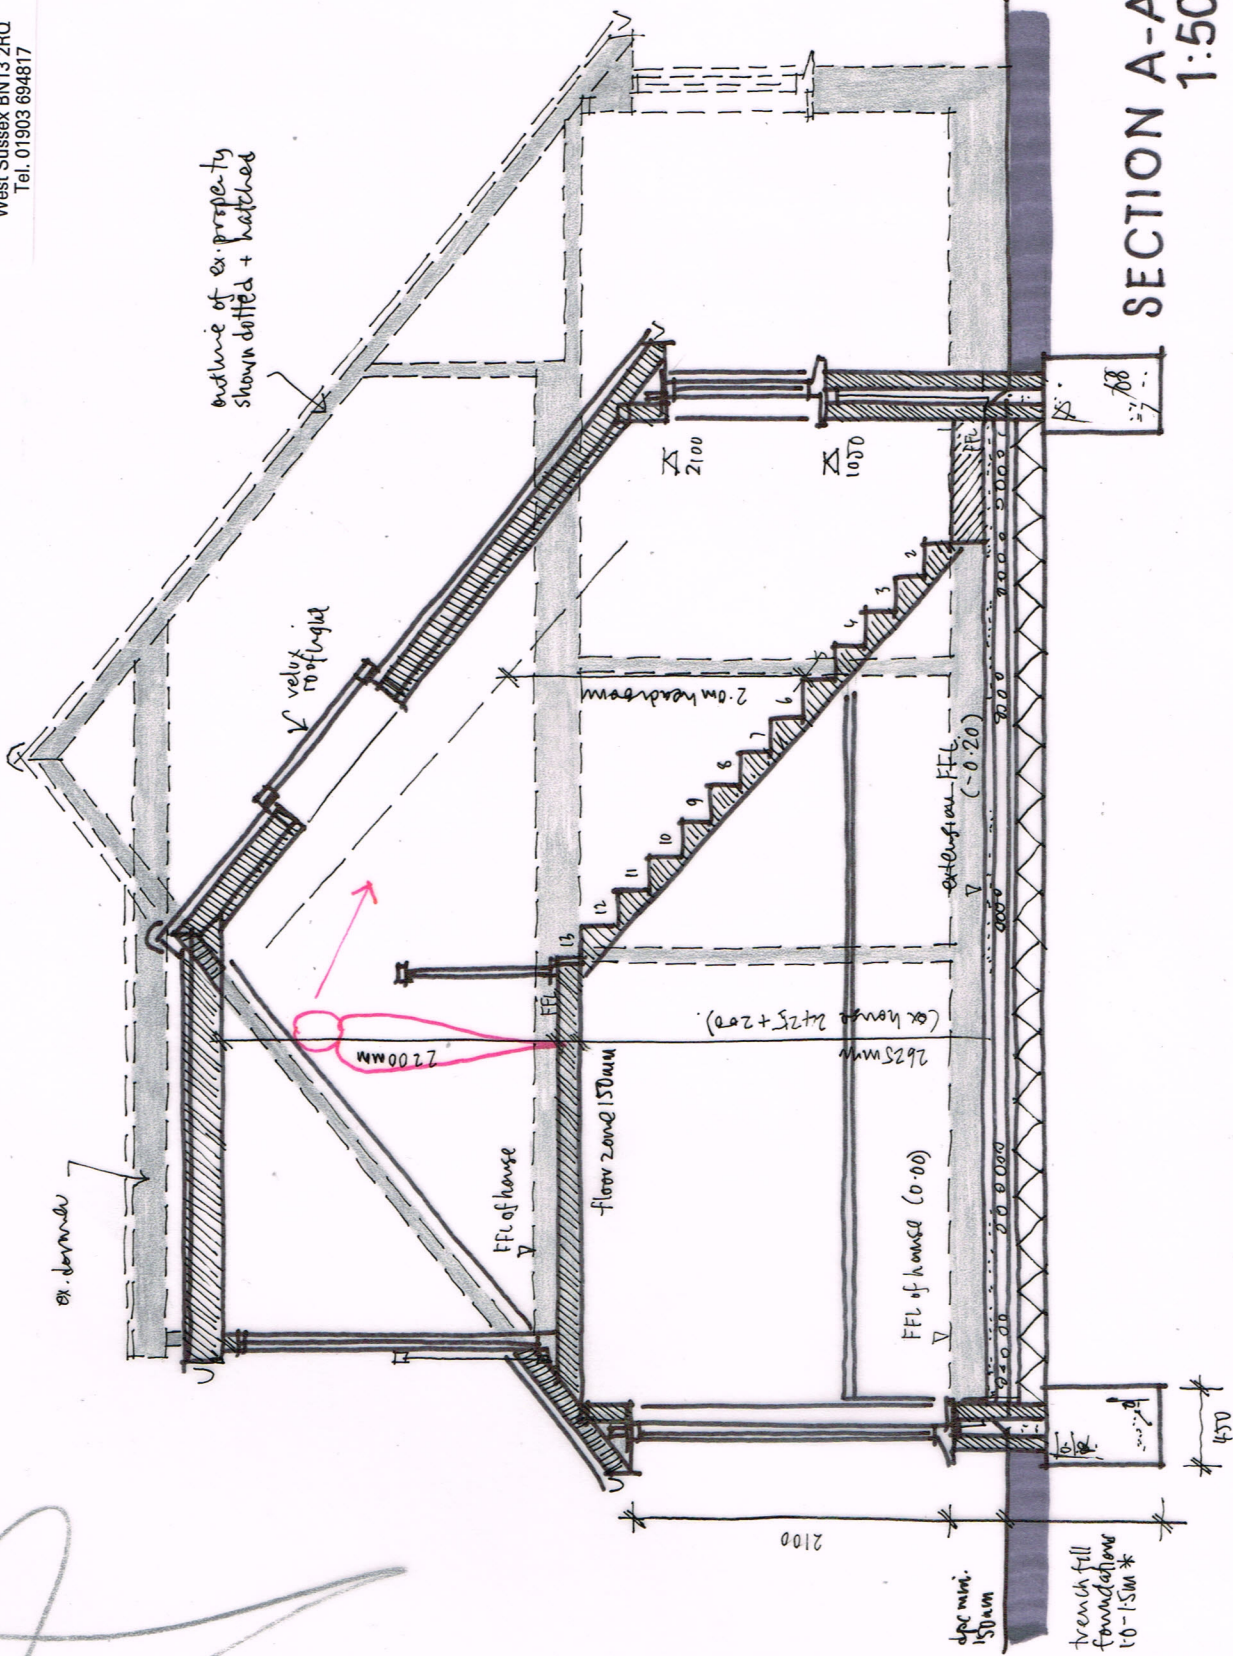

SECTION A-A
1:50

'LLORETT', STATION ROAD, ANGMERING

Proposals 04

Jan 2017