


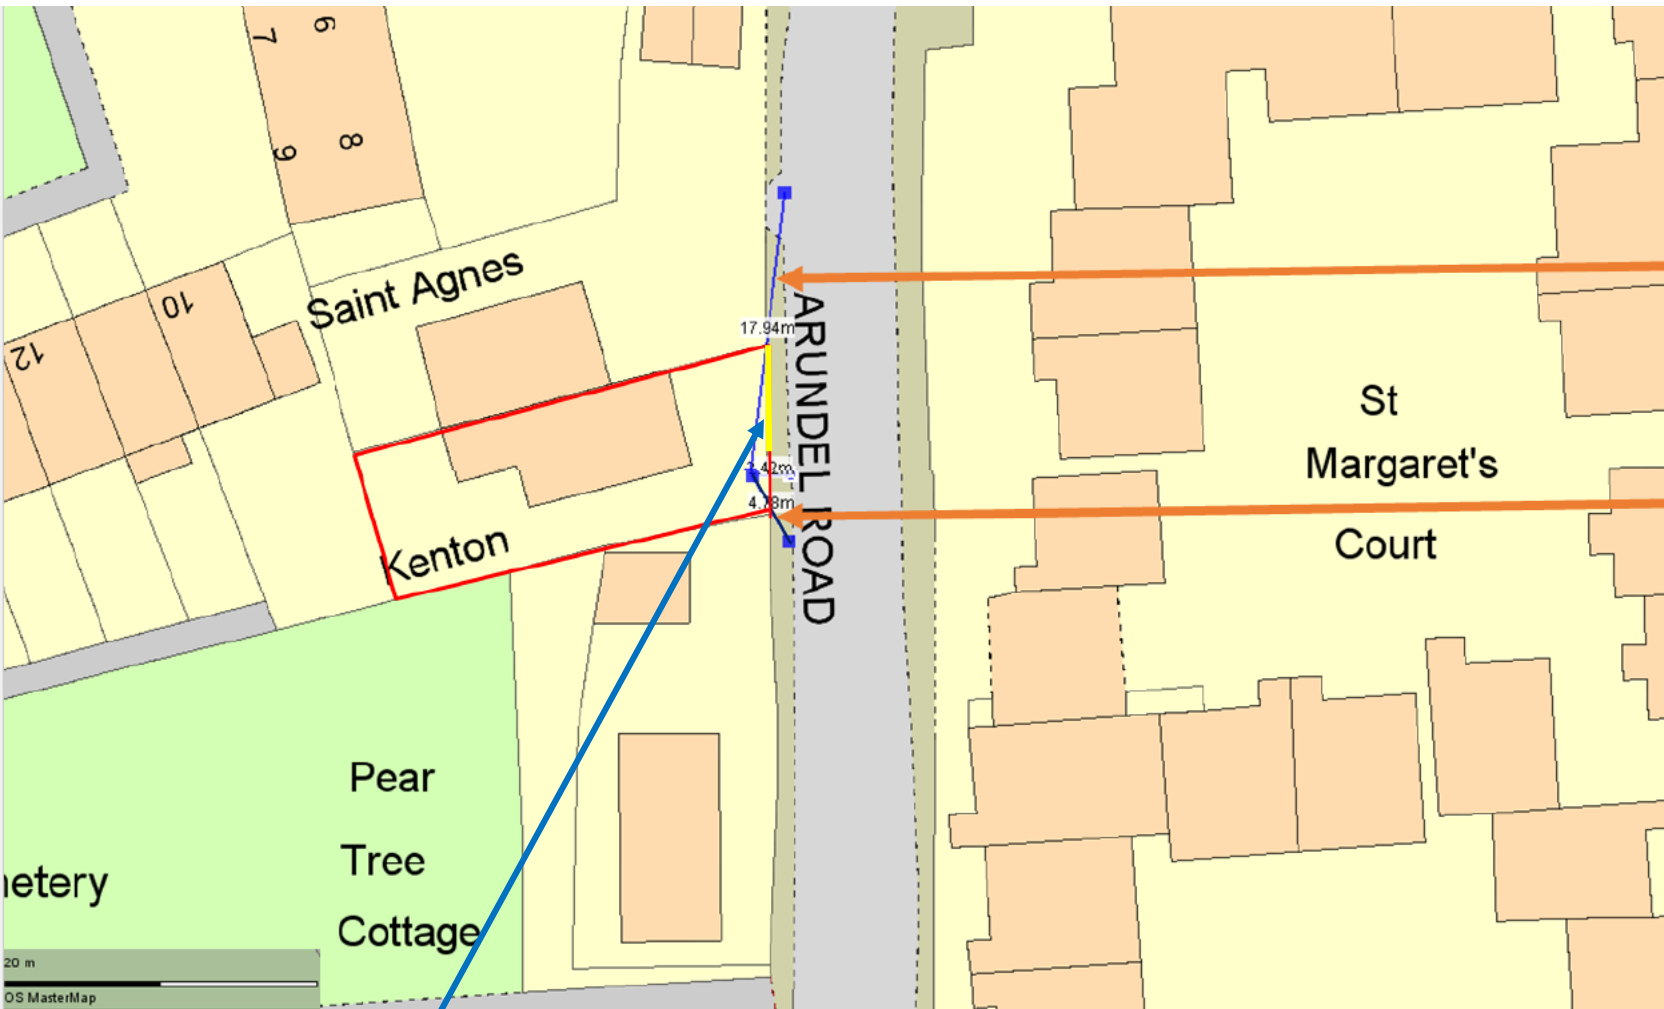

Northern visibility
splay (2.4mx17.94m)

Southern visibility
splay (2.4mx4.78m)

Existing wooden fence to be reduced to 0.6m
in height and removed completely over
driveway. Material as per photo.

