

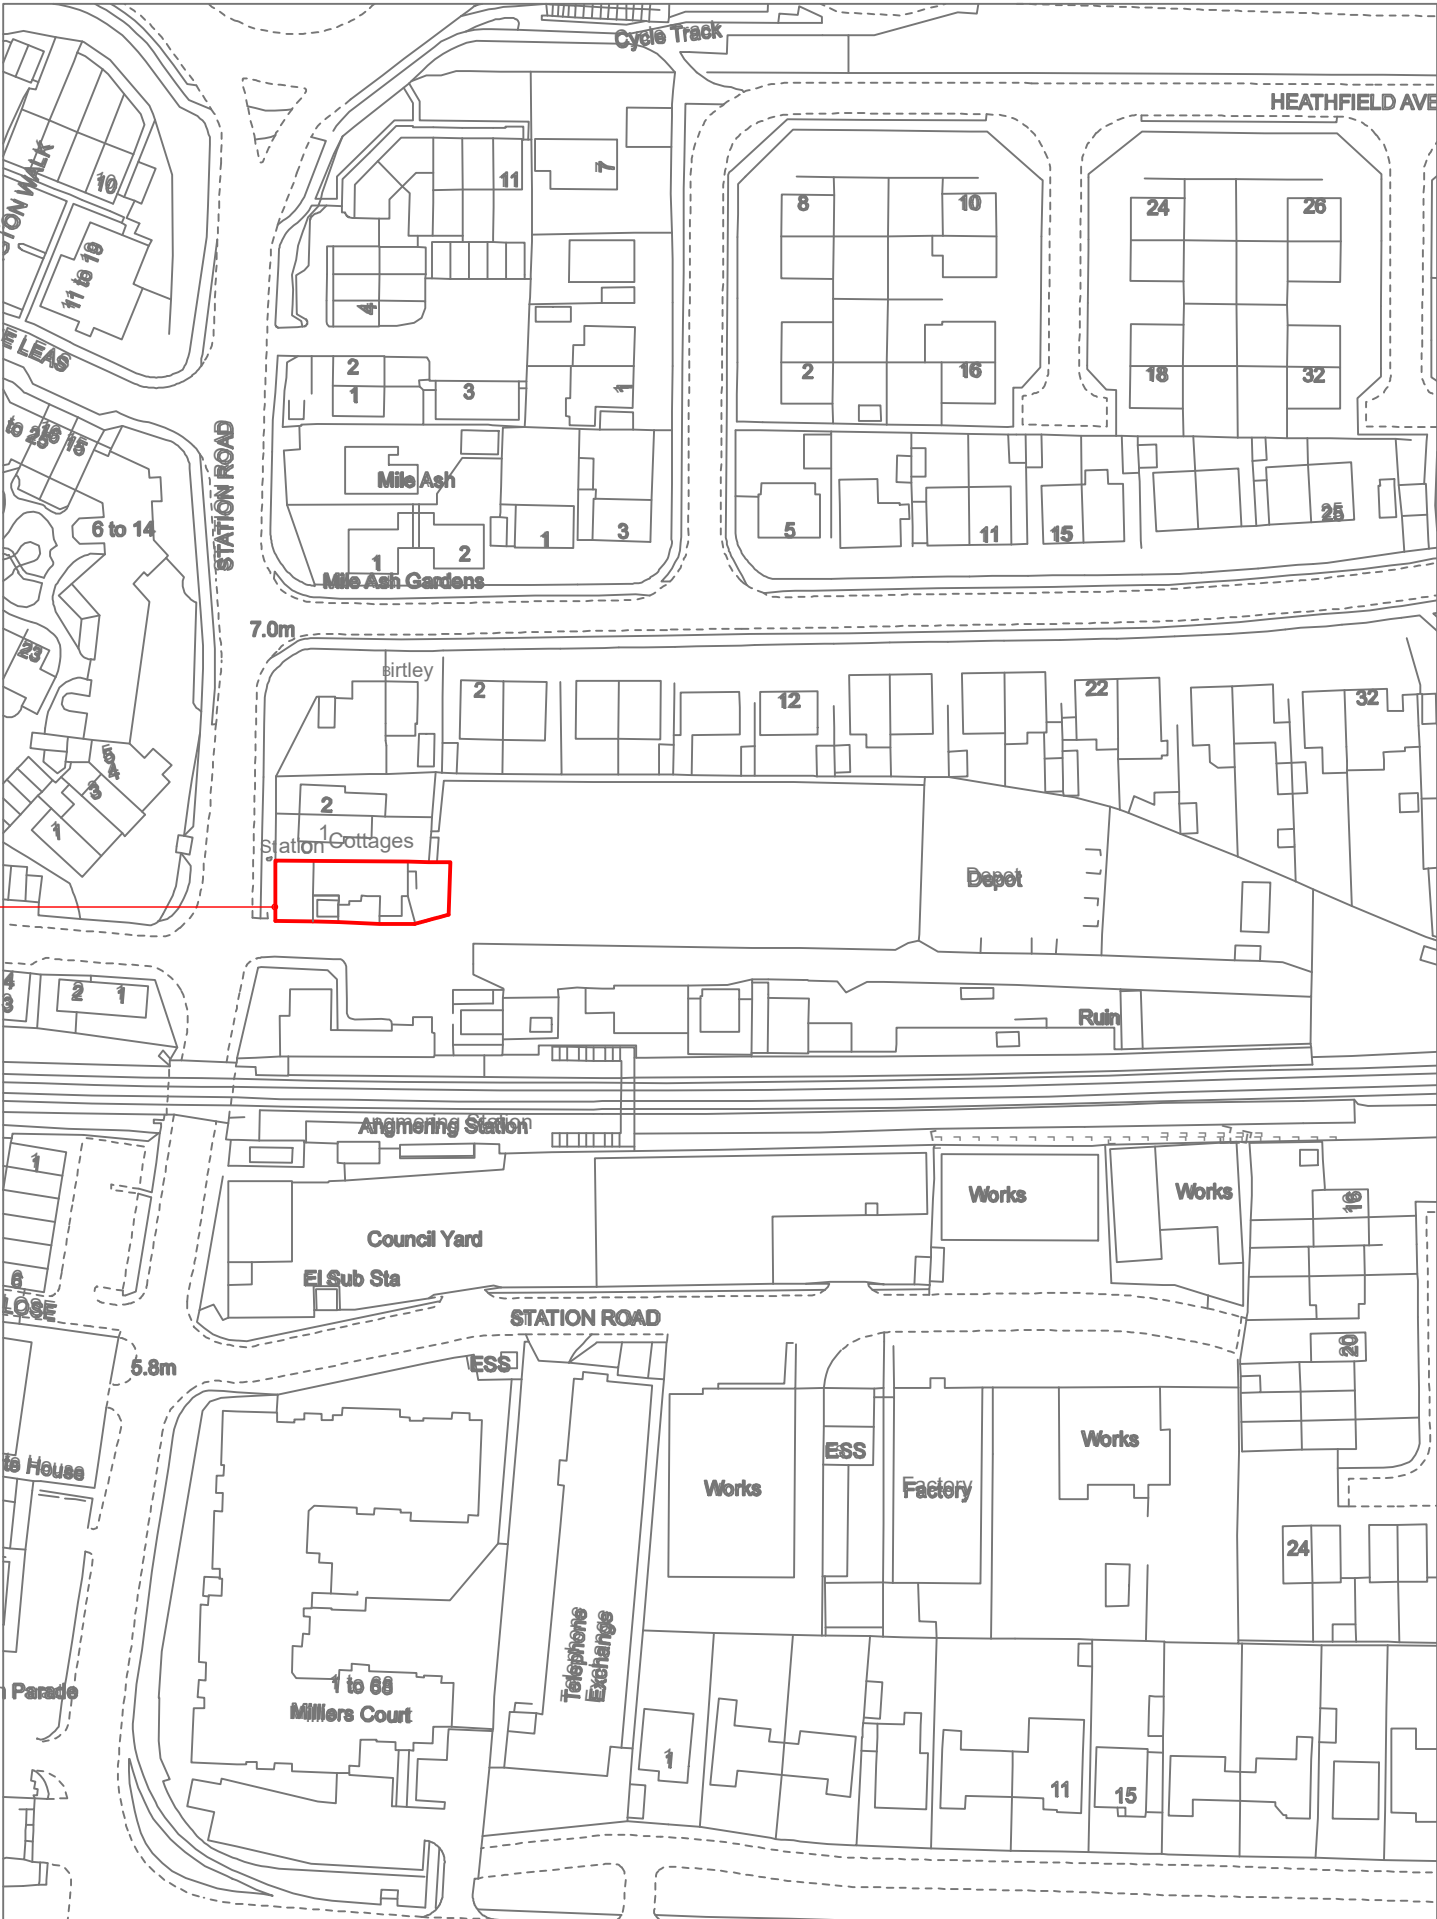


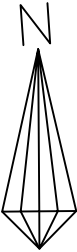

Proposed Site

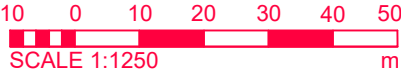

ASSOCIATED DRAWINGS

No.	TITLE

NOTES

1. NO DIMENSIONS ARE TO BE SCALED FROM THIS DRAWING.

SERIAL	DESCRIPTION	AUTH	DATE
--------	-------------	------	------

AMENDMENTS

CLIENT

The Arch Co, Watling House, 33 Cannon Street, London, EC4M 5SB

JOB LOCATION

Building Opposite Angmering Railway Station,
Station Road,
West Sussex,
BN16 3RE

DRAWING TITLE

Site Location Plan

DRAWING No

25-3921-SR-PL-001

SCALE

1:1250 @ A3

DATE

13th February 2026

THOMAS & THOMAS

CHARTERED BUILDING SURVEYORS

2.1.2 THE LEATHER MARKET,

11-13 WESTON STREET

LONDON, SE1 3ER

TEL: 020 7060 1899

EMAIL: enquiries@ttsurveyors.com

DRAWN BY:

LP

CHECKED:

JM

SIG.