



North Street Elevation 1:100



Proposed - East Street Elevation 1:100

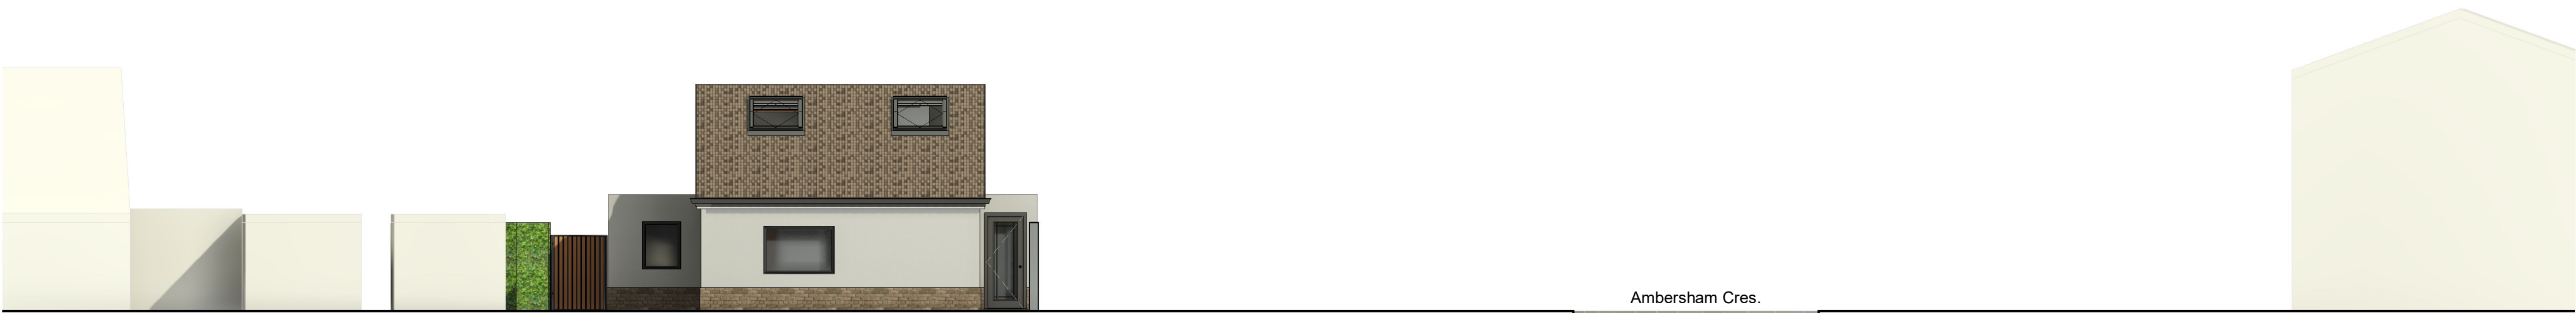


South Street Elevation 1:100

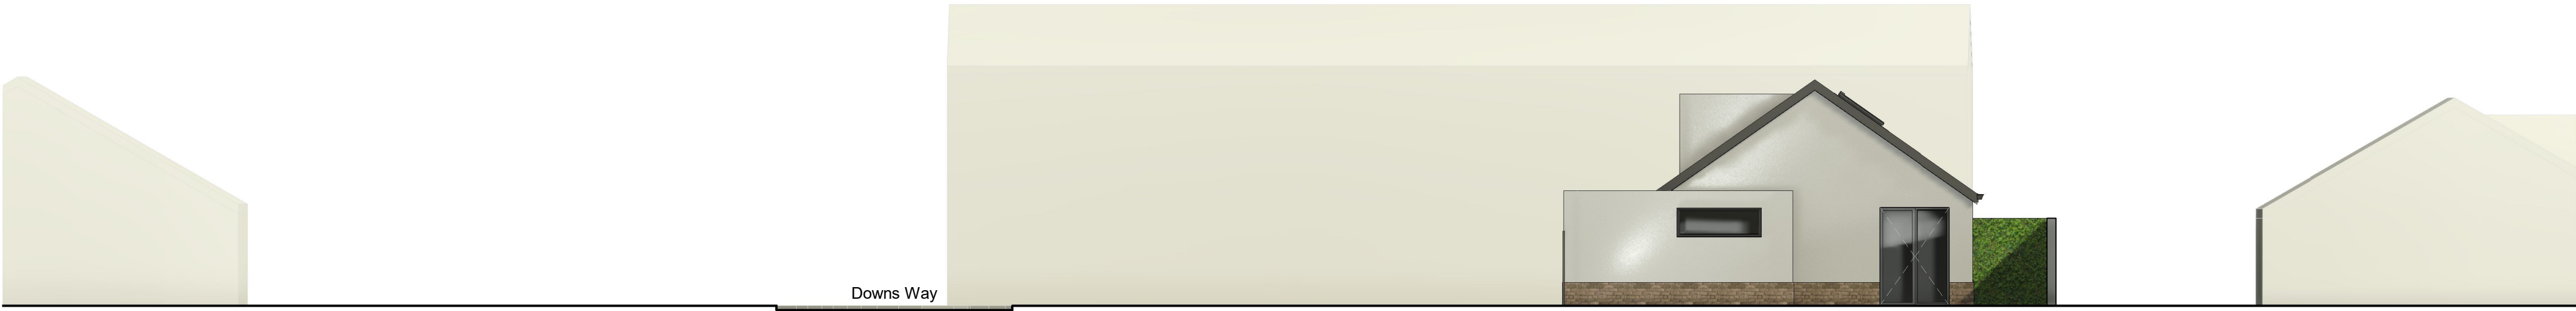

Proposed - West Street Elevation 1:100

Burrell&Co

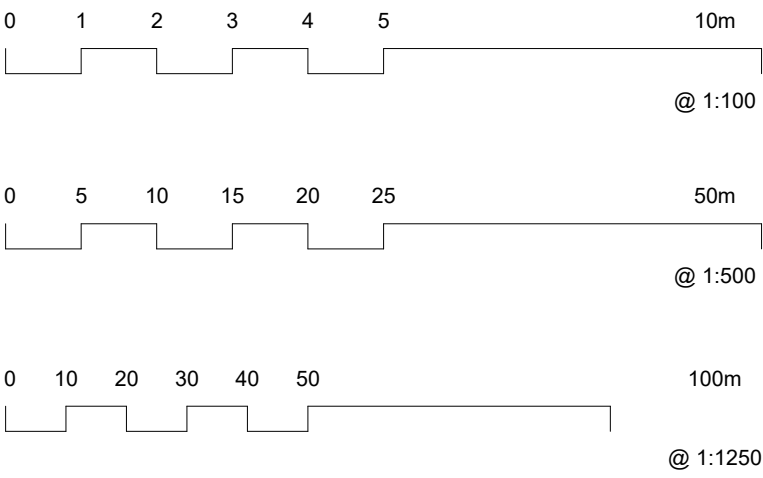

THE DESIGNER SHALL HAVE NO RESPONSIBILITY FOR ANY USE MADE OF THIS DOCUMENT OTHER THAT WHICH IT WAS PREPARED AND ISSUED - PLANNING AND TENDER USE.

ALL DIMENSIONS TO BE CHECKED ON SITE PRIOR TO COMMENCEMENT OF WORK OR PREPARING SHOP DRAWINGS.

TO BE READ IN CONJUNCTION WITH STRUCTURAL ENGINEERS DRAWINGS.

DO NOT SCALE FROM THIS DRAWING.

Rev	Description	Date
A	First Draft	28.01.2021
B	Second Draft	08.02.2021
C	Pre-Planning Submission	09.02.2021
D	Planning Submission	29.11.2021

PROJECT

Land at junction of Downs Way and Ambersham Crescent, East Preston, Littlehampton, East Sussex BN16 1AB

TITLE

Indicative Street Elevations

CLIENT

Mr O Rafique

DRAWN BY Author	CHECKED BY Checker	DATE 11/22/20
SCALE (@ A1) 1 : 100	PROJECT NUMBER Project Number	
DRAWING NUMBER P4DW-PR-0003	REV D	