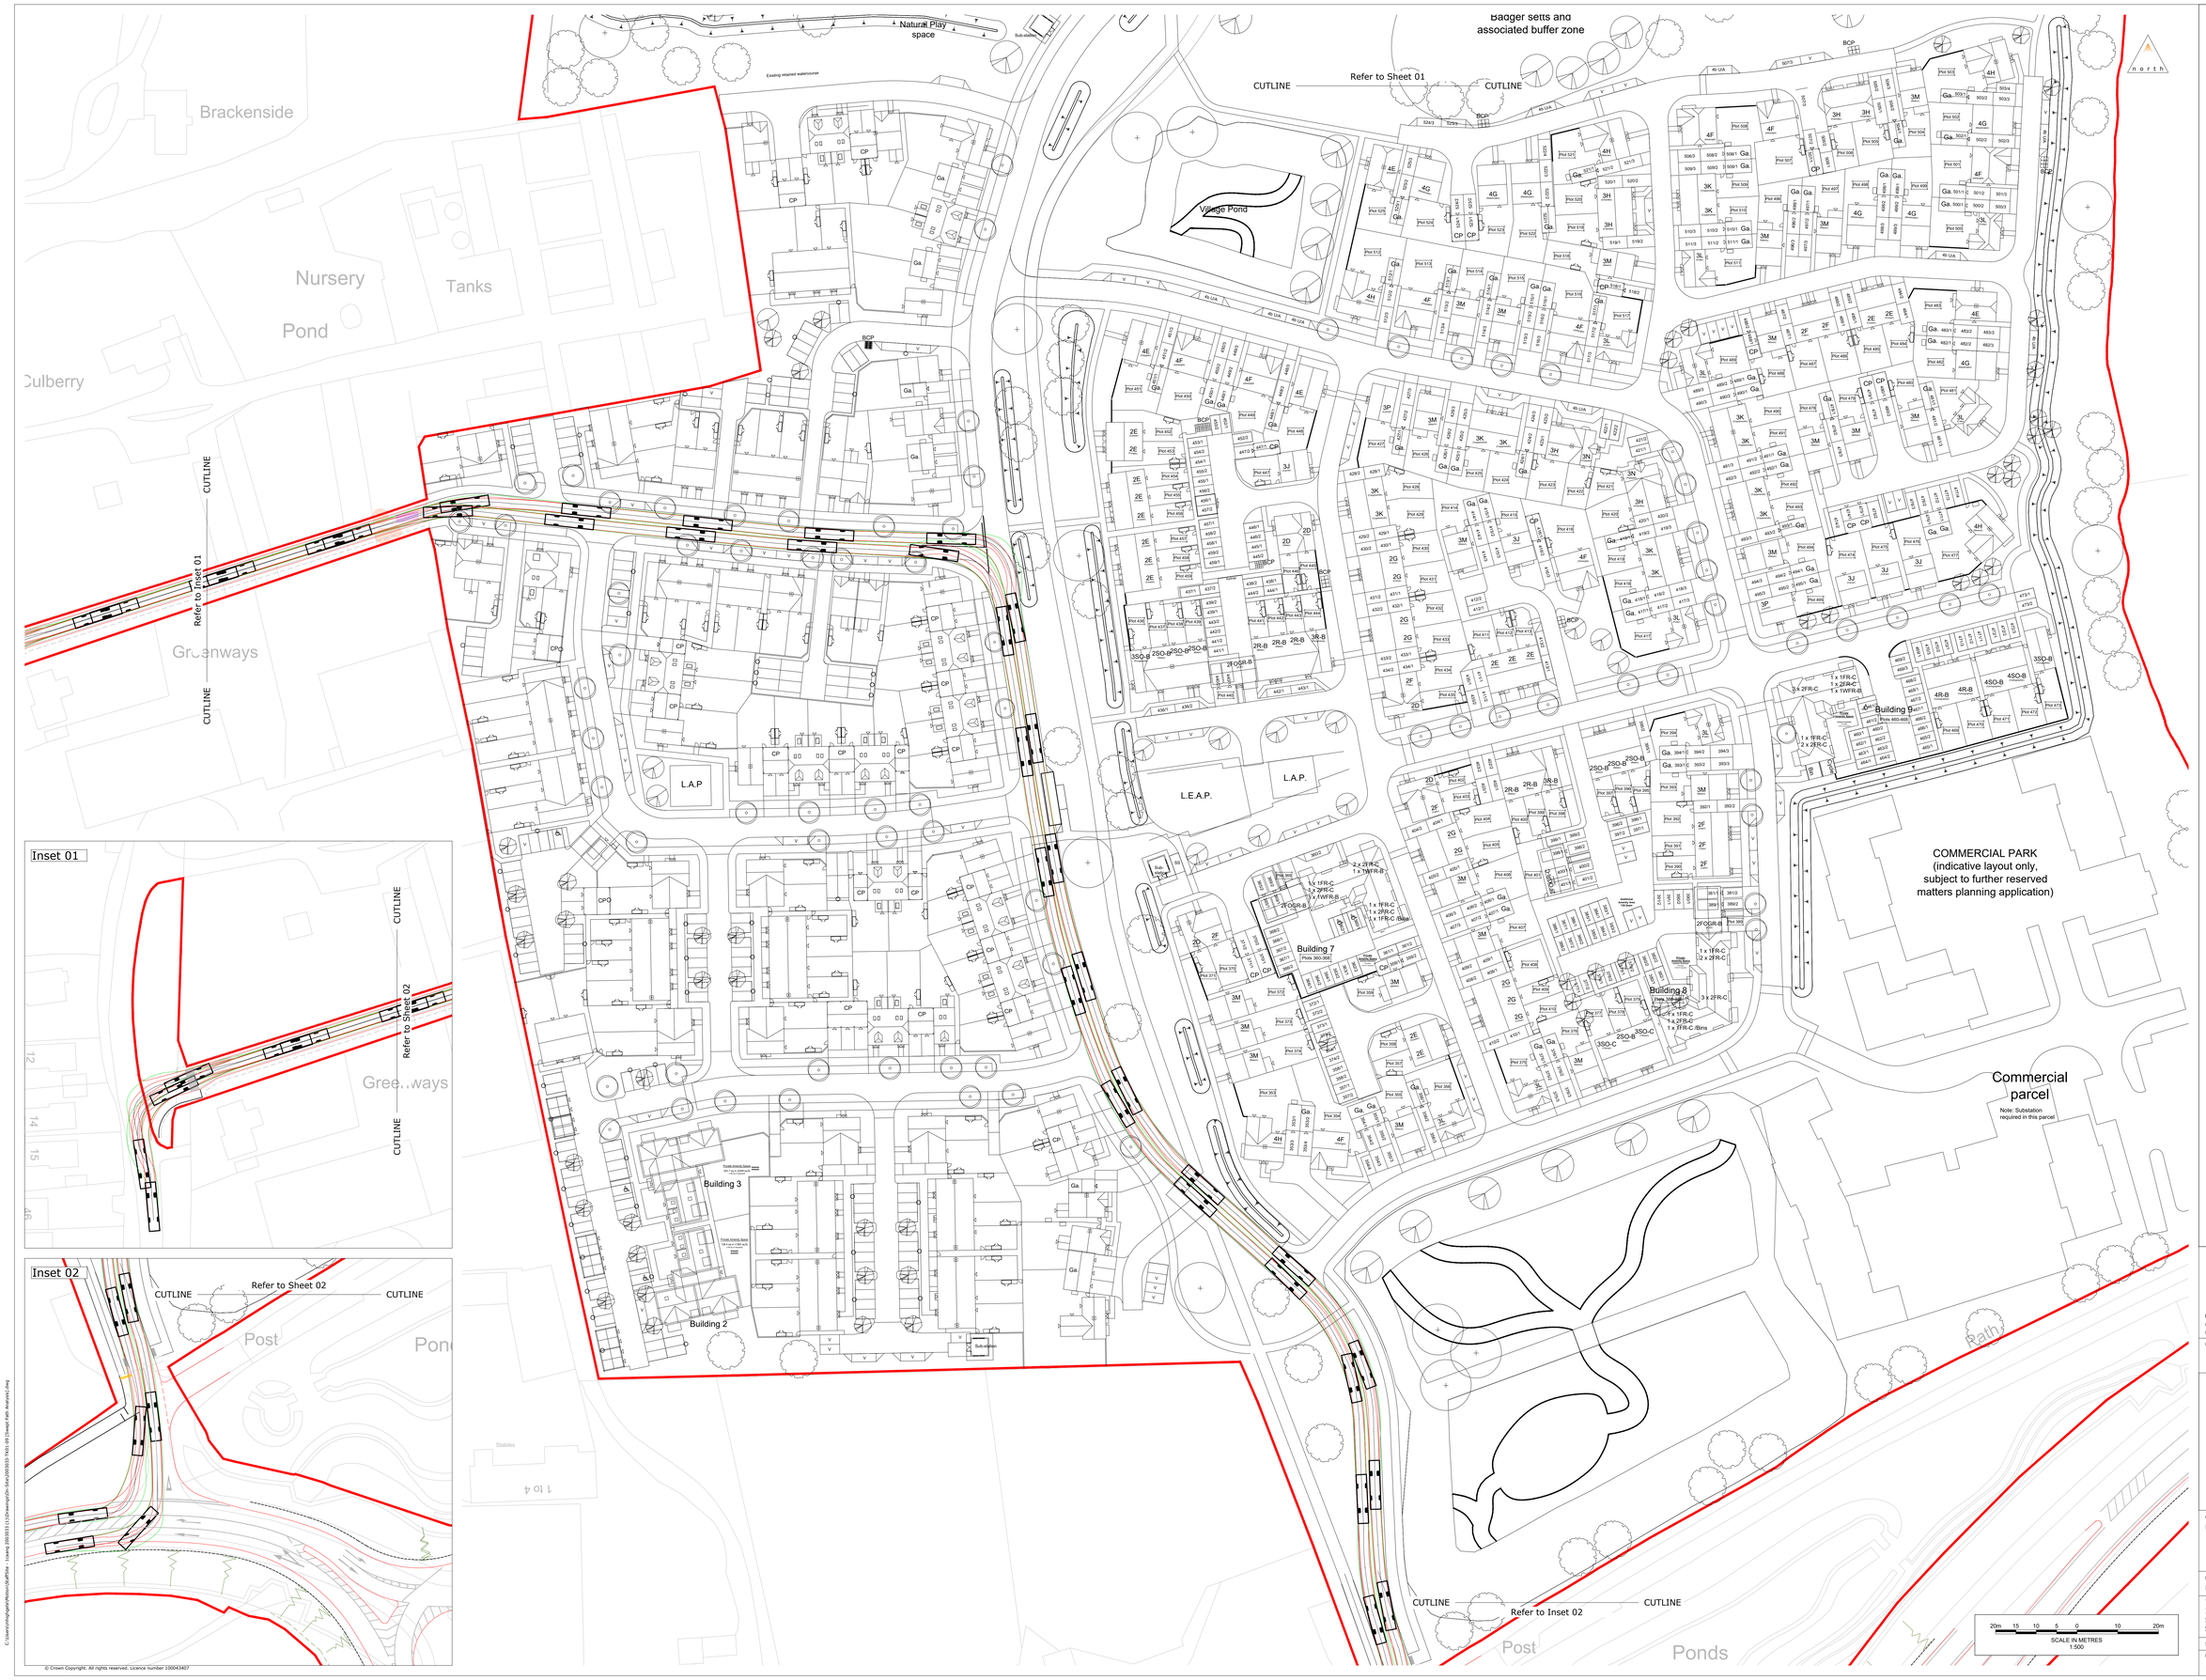

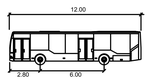

Rigid Bus

	meters
Width	: 2.55
Track	: 2.35
Lock to Lock Time	: 6.0
Steering Angle	: 50.6

Revision Notes:		Drn	Chk	App	Date
B	Drawing Updated for Planning	MHs	JM	MM	29/11/2021
A	First Issue	MHs	JM	MM	24/11/2021

Drawing Status:

FOR PLANNING
NOT FOR CONSTRUCTION

motion

84 North Street
Guildford
Surrey
GU1 4AU
01483 531300

9 Greyfriars Road
Reading
Berkshire
RG1 1NJ
0118 206 2930

Golden Cross House
8 Duncannon Street
London
WC2N 4JF
020 7031 8141

www.motion.co.uk

Client:
Rydon Homes Ltd / Gleeson Land

Project:
Land North of Water Lane, Angmering

Title:
Internal Roads
Swept Path Analysis- Bus Route
Sheet 1 of 1

Scale: 1:500 | Size: A0 | Project No: 2003033

Drawing: 2003033-TK-05-01 | Revision: B

© Crown Copyright. All rights reserved. Licence number 100043407