

Street Scene A-A



Street Scene B-B




Street Scene C-C



Street Scene D-D



Street Scene E-E

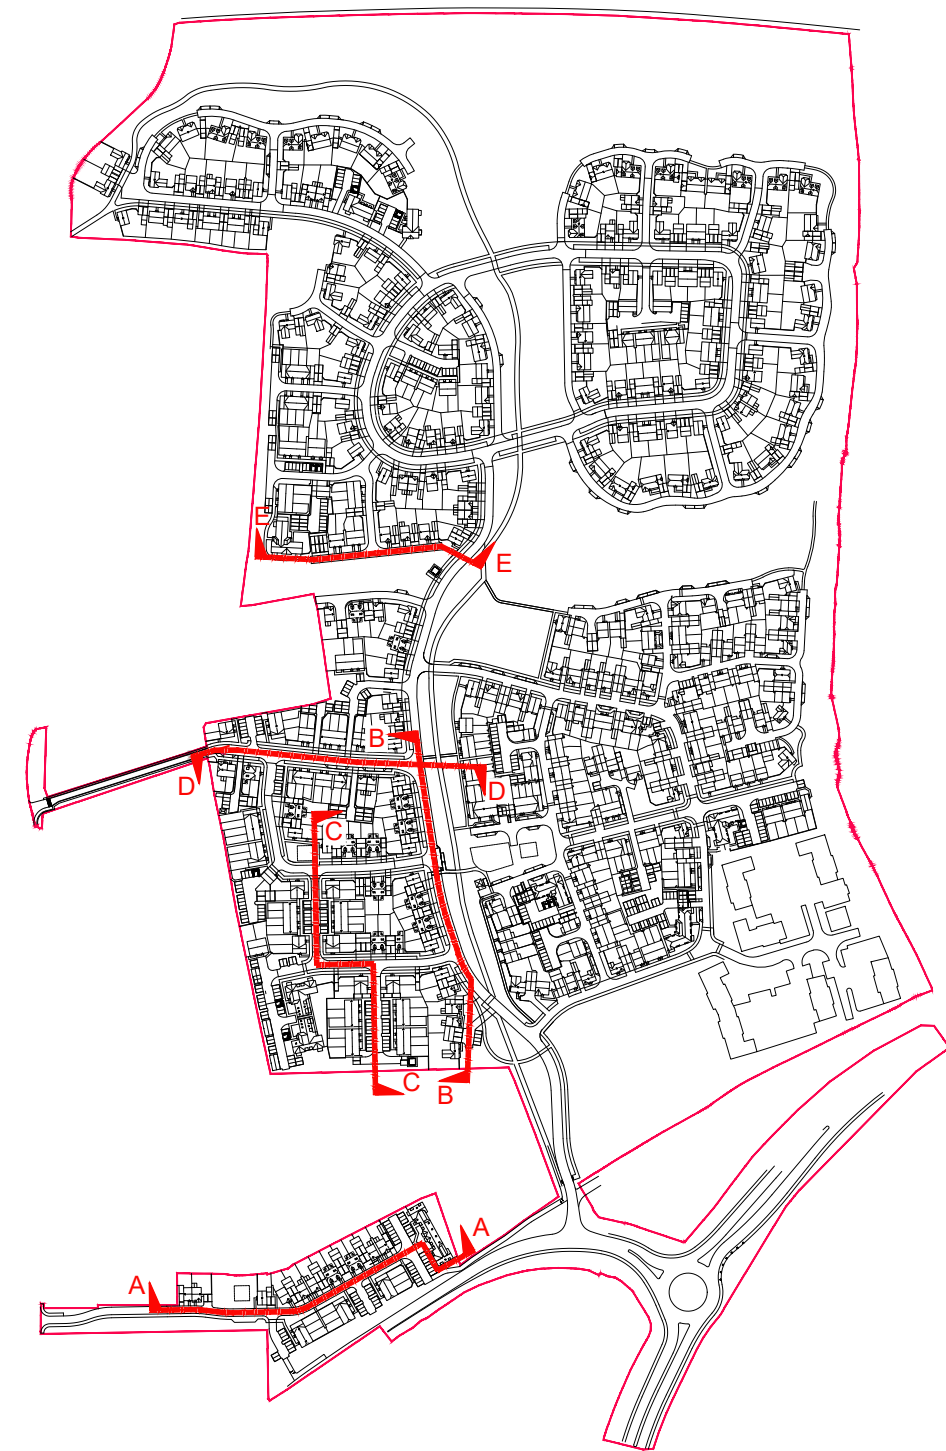

Keyplan

Planning

REV.	DATE	REVISIONS	BY	REV.	DATE	REVISIONS	BY	REV.	DATE	REVISIONS	BY	STATUS

CLIENT:	Rydon Homes Ltd / Gleeson Land	PROJECT:	Land North of Water Lane Angmering
SCALE:	1:200 (A0 ORIGINAL)	DRAWING:	Proposed Street Scenes (Scenes A-A to E-E)
DRAWN:	BH	19271	P105
DATE:	Oct. '21		—

