

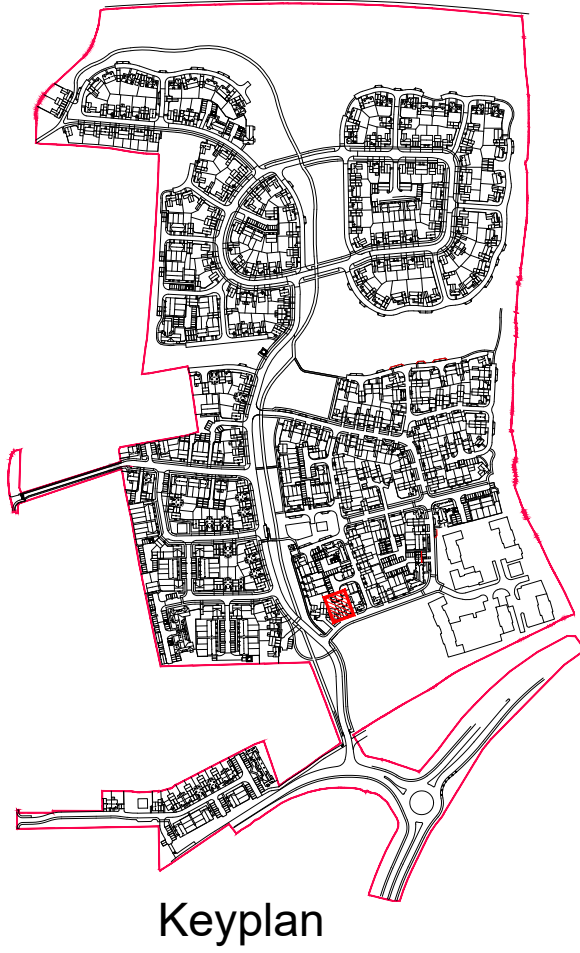



Detached Large Double Garage

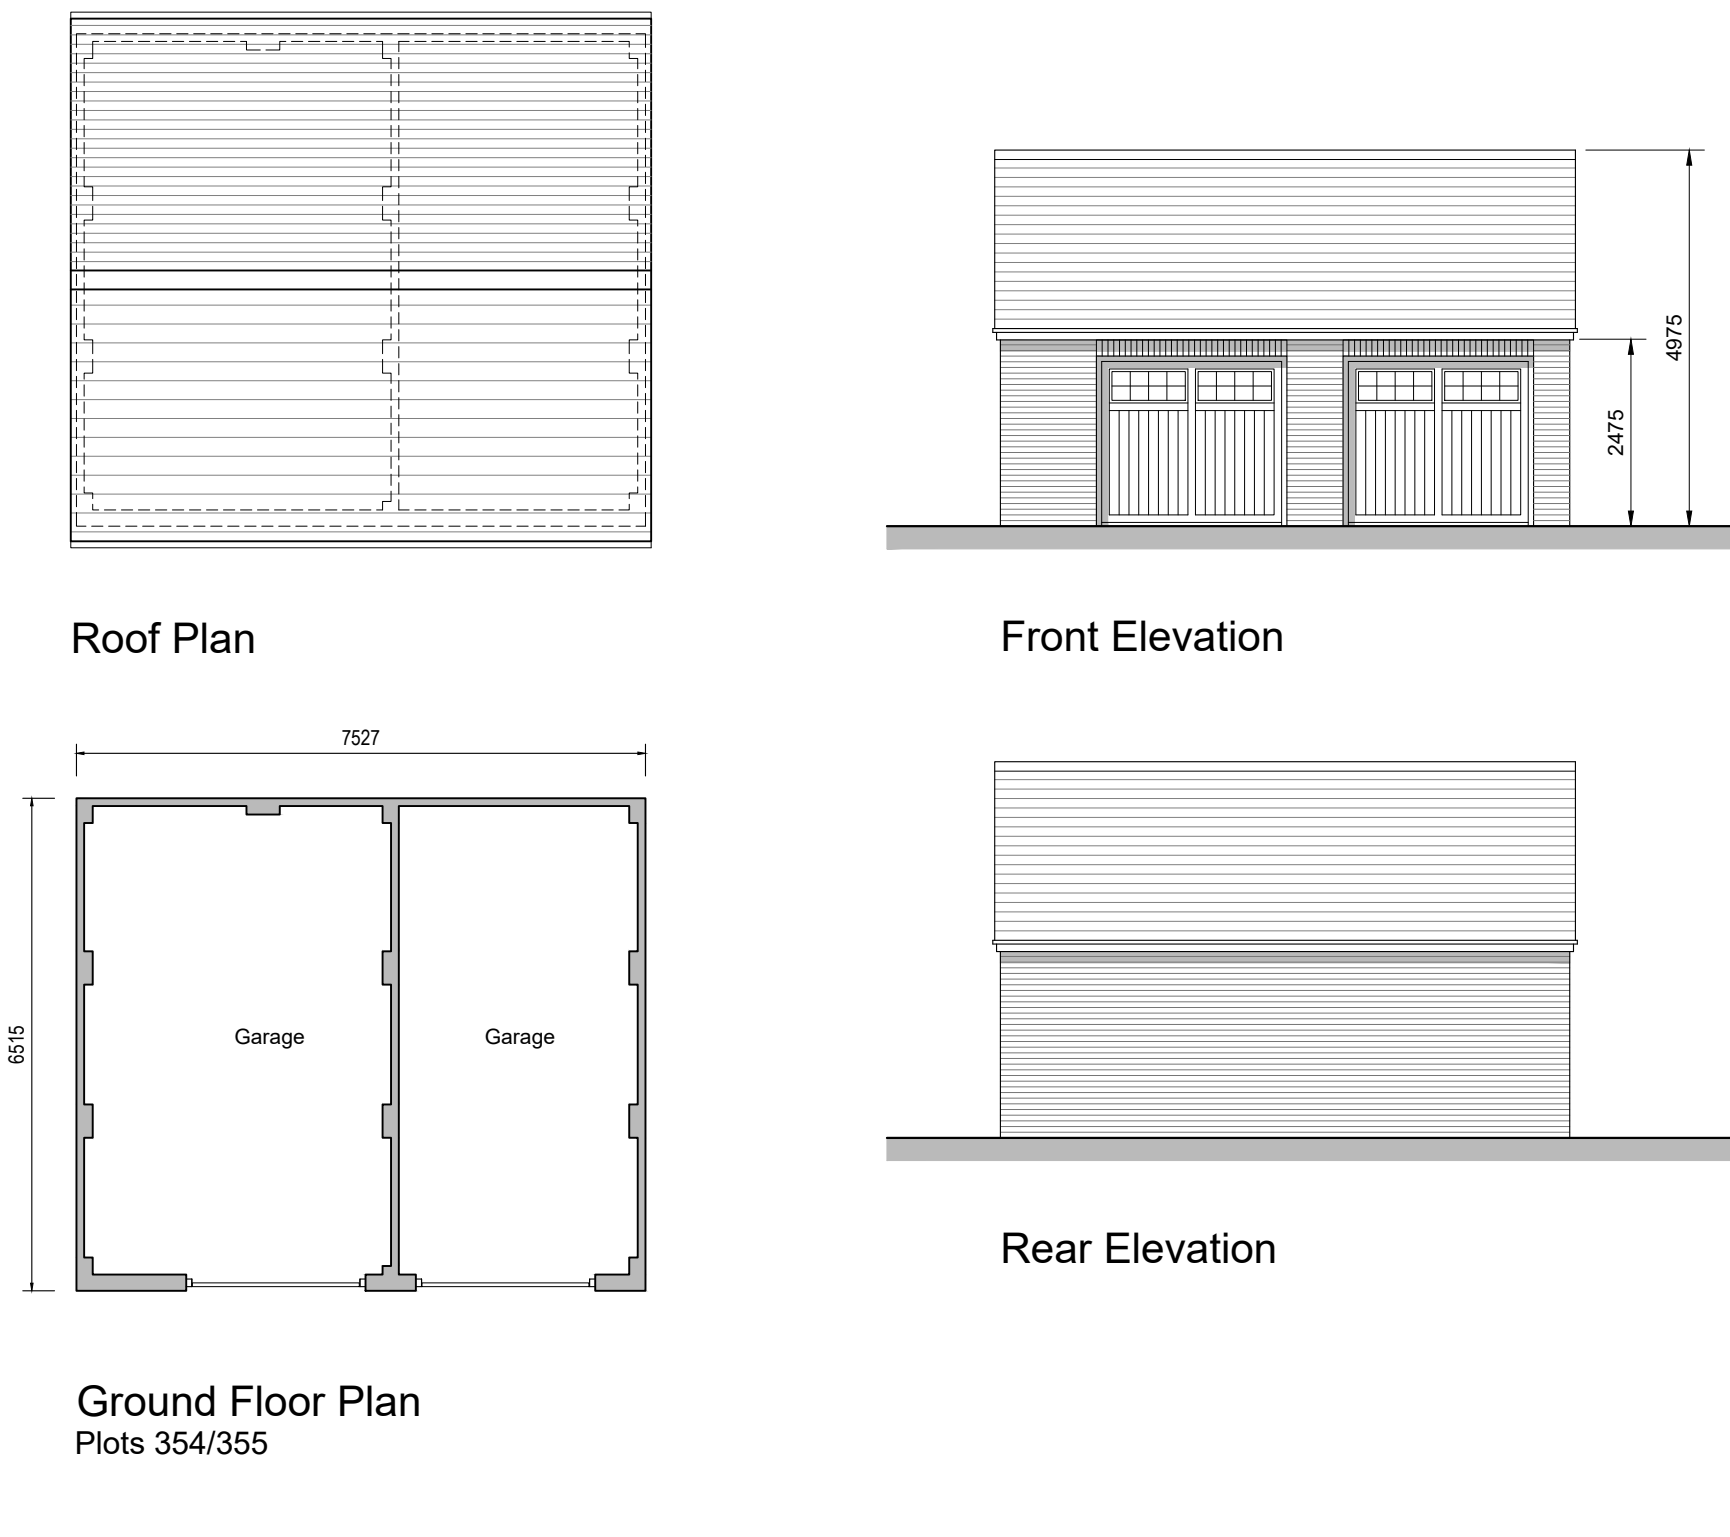


Detached Double Garage

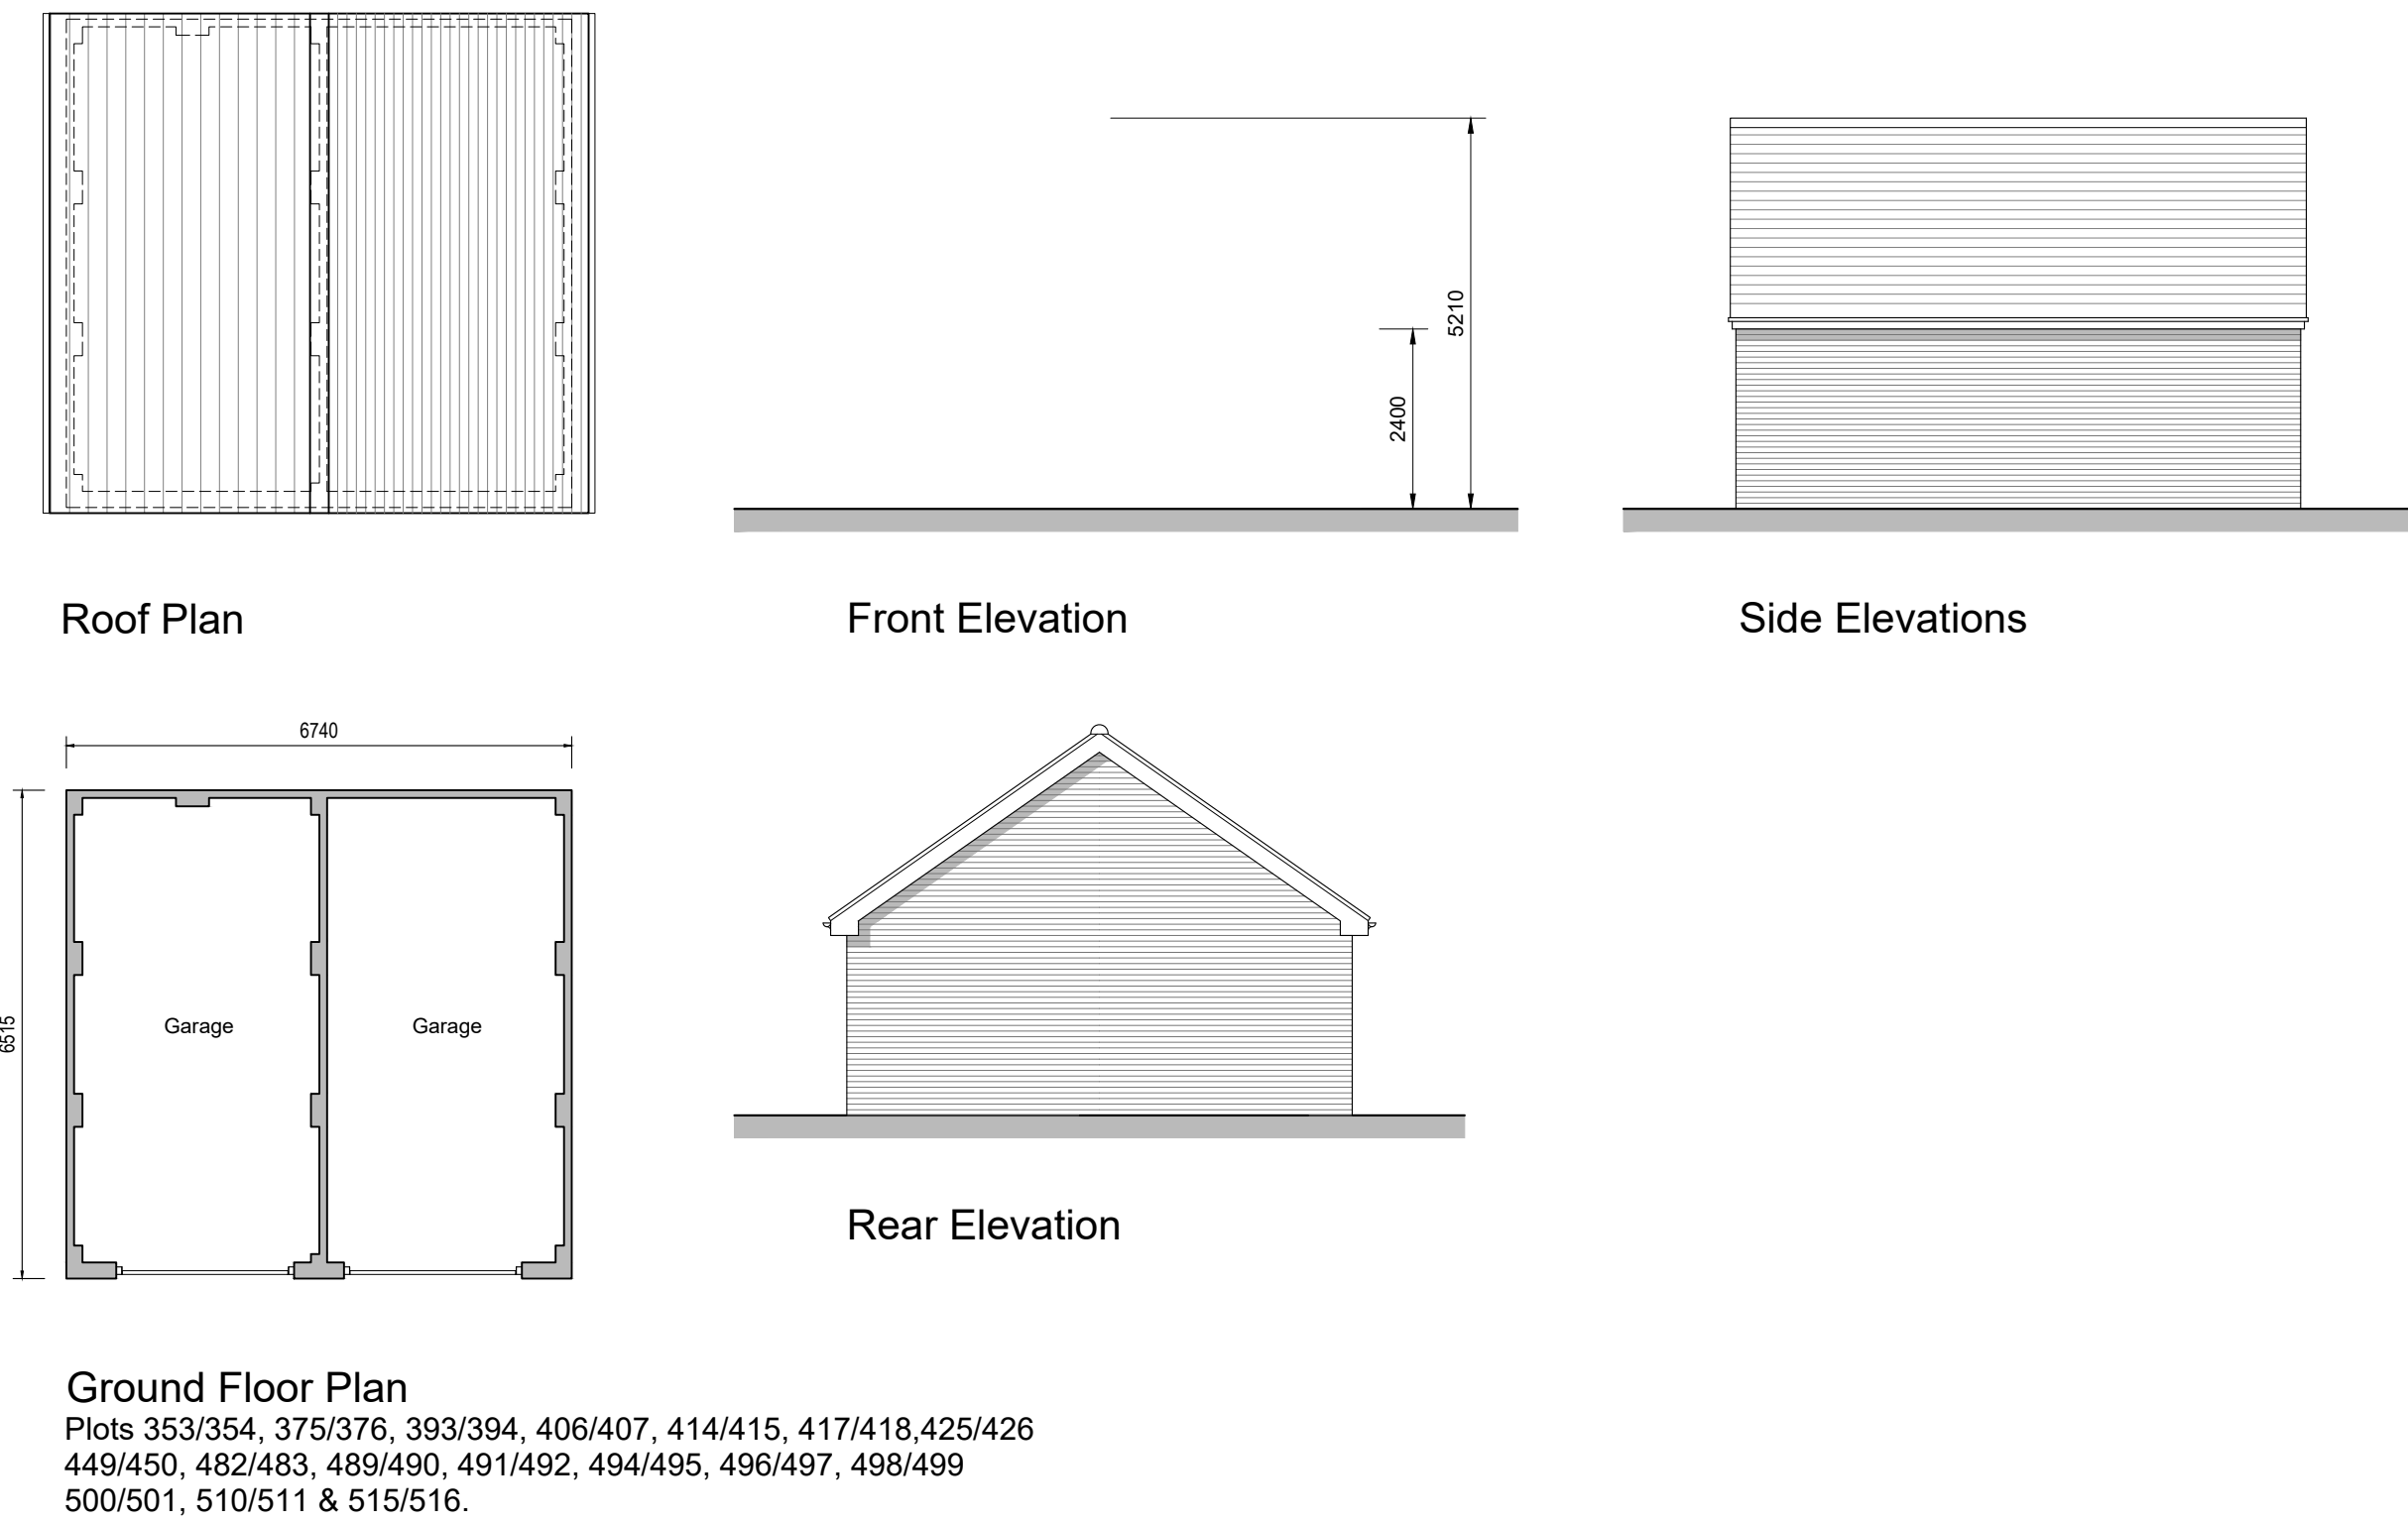

Detached Single Garage

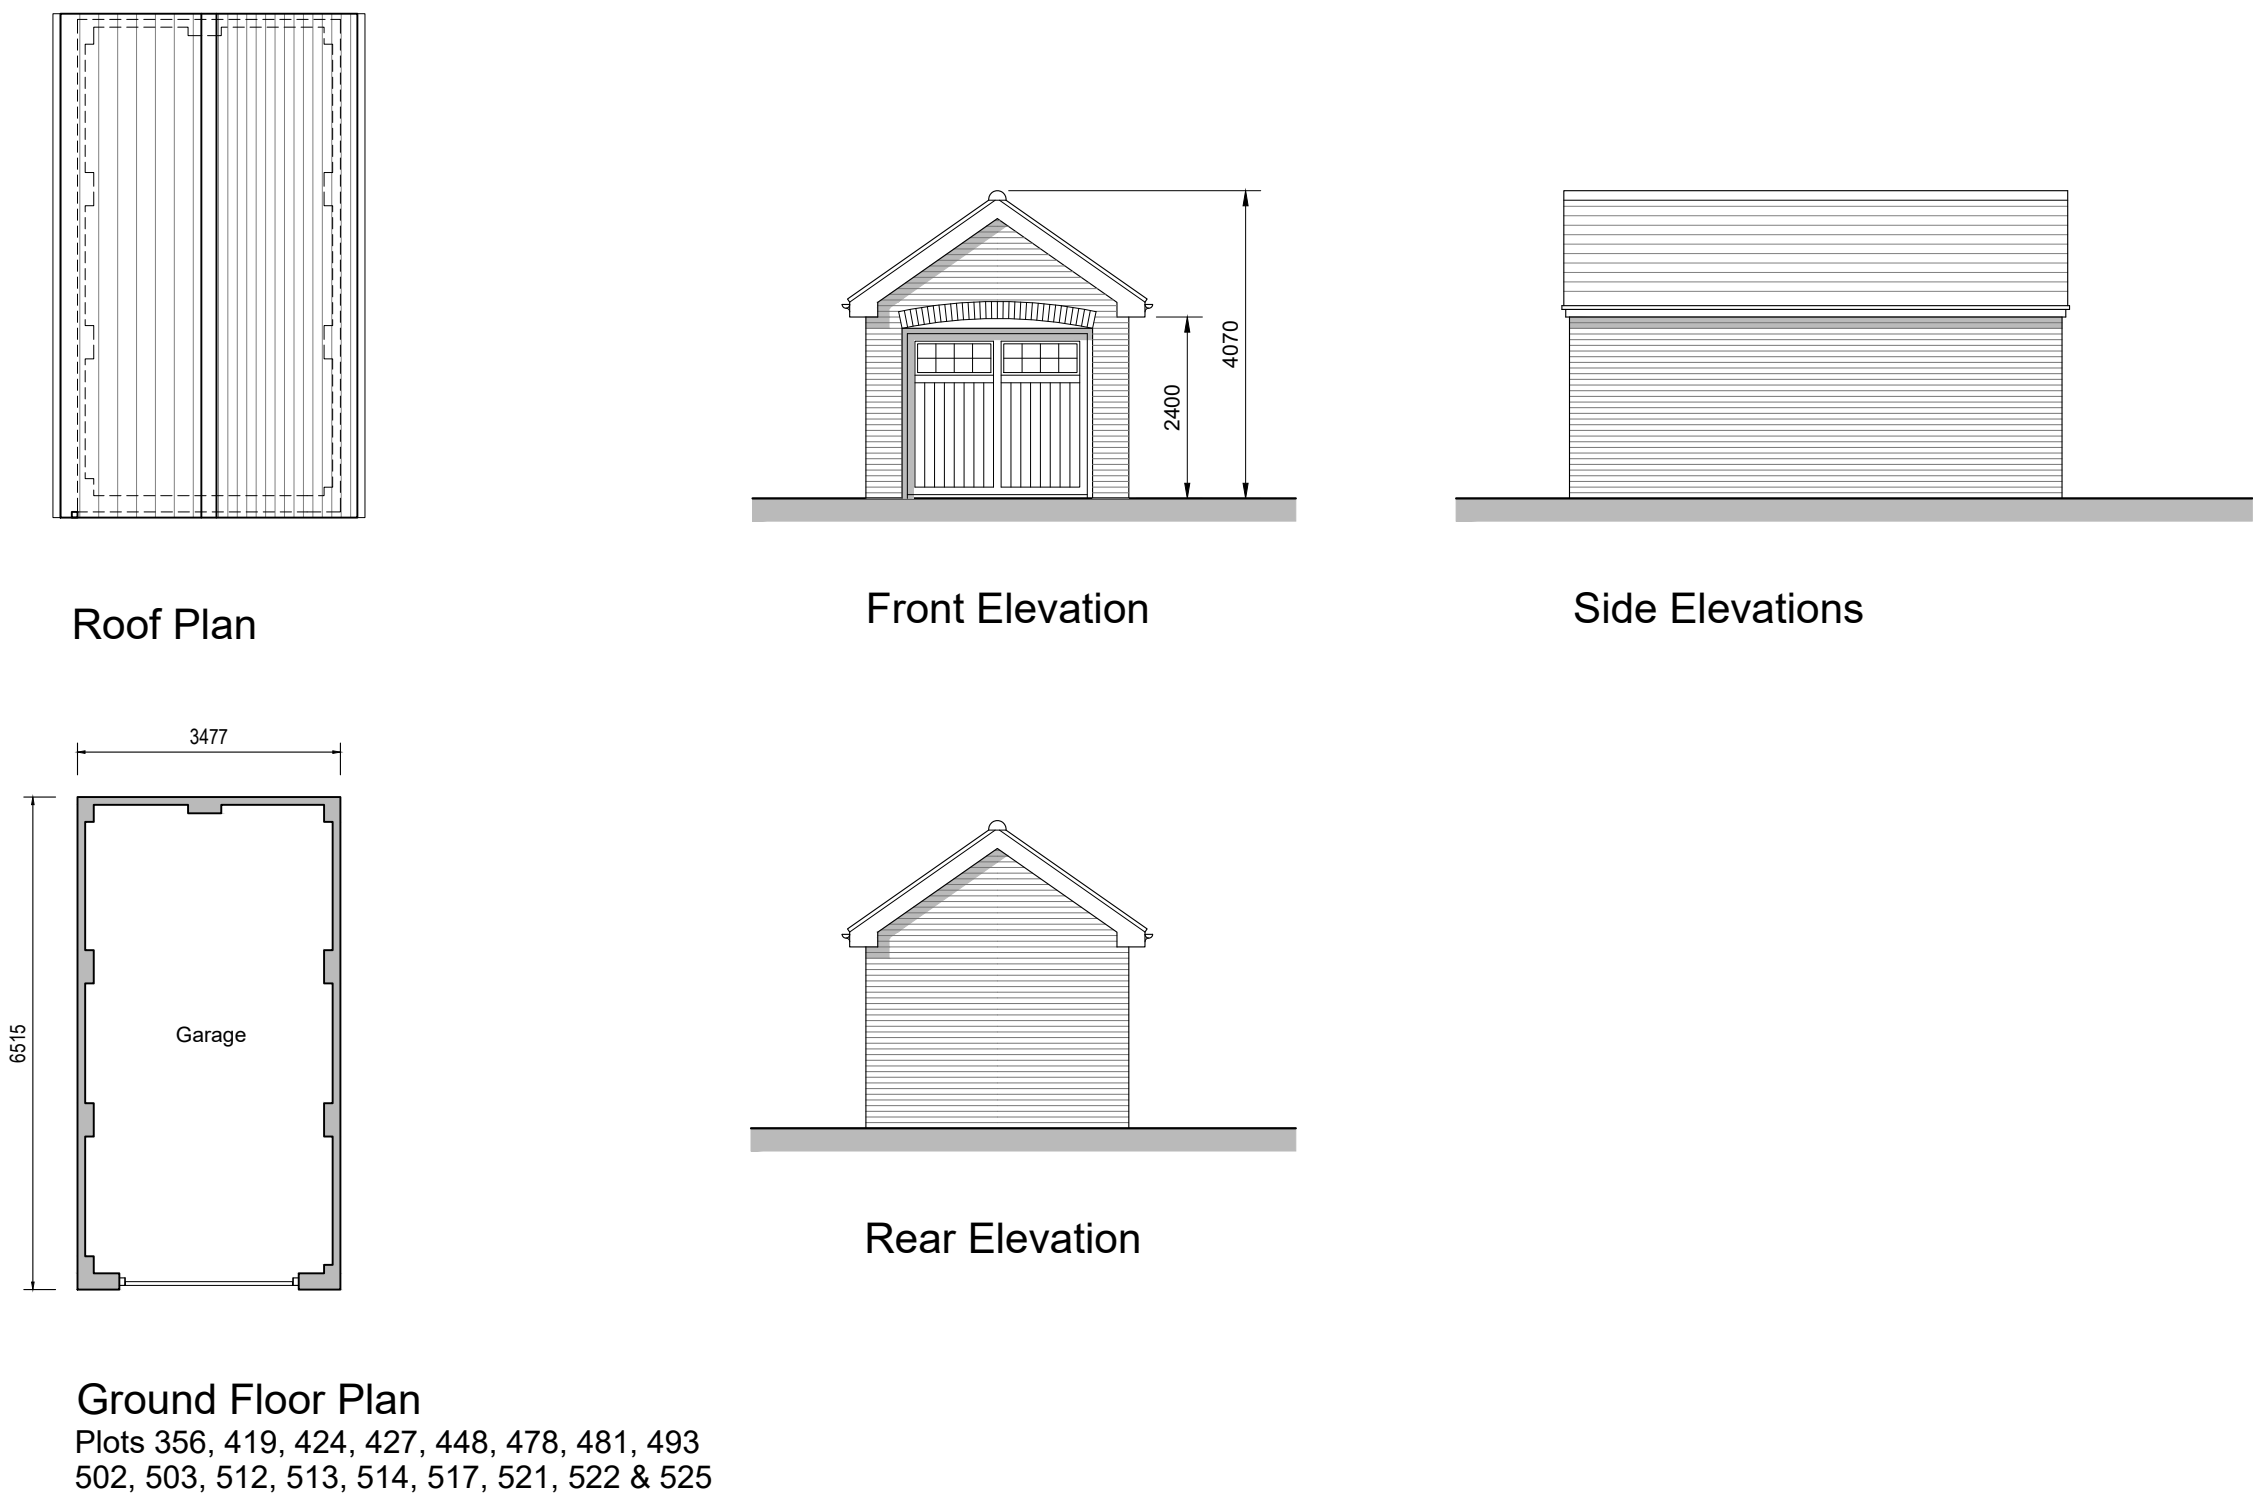

Detached Double Garage

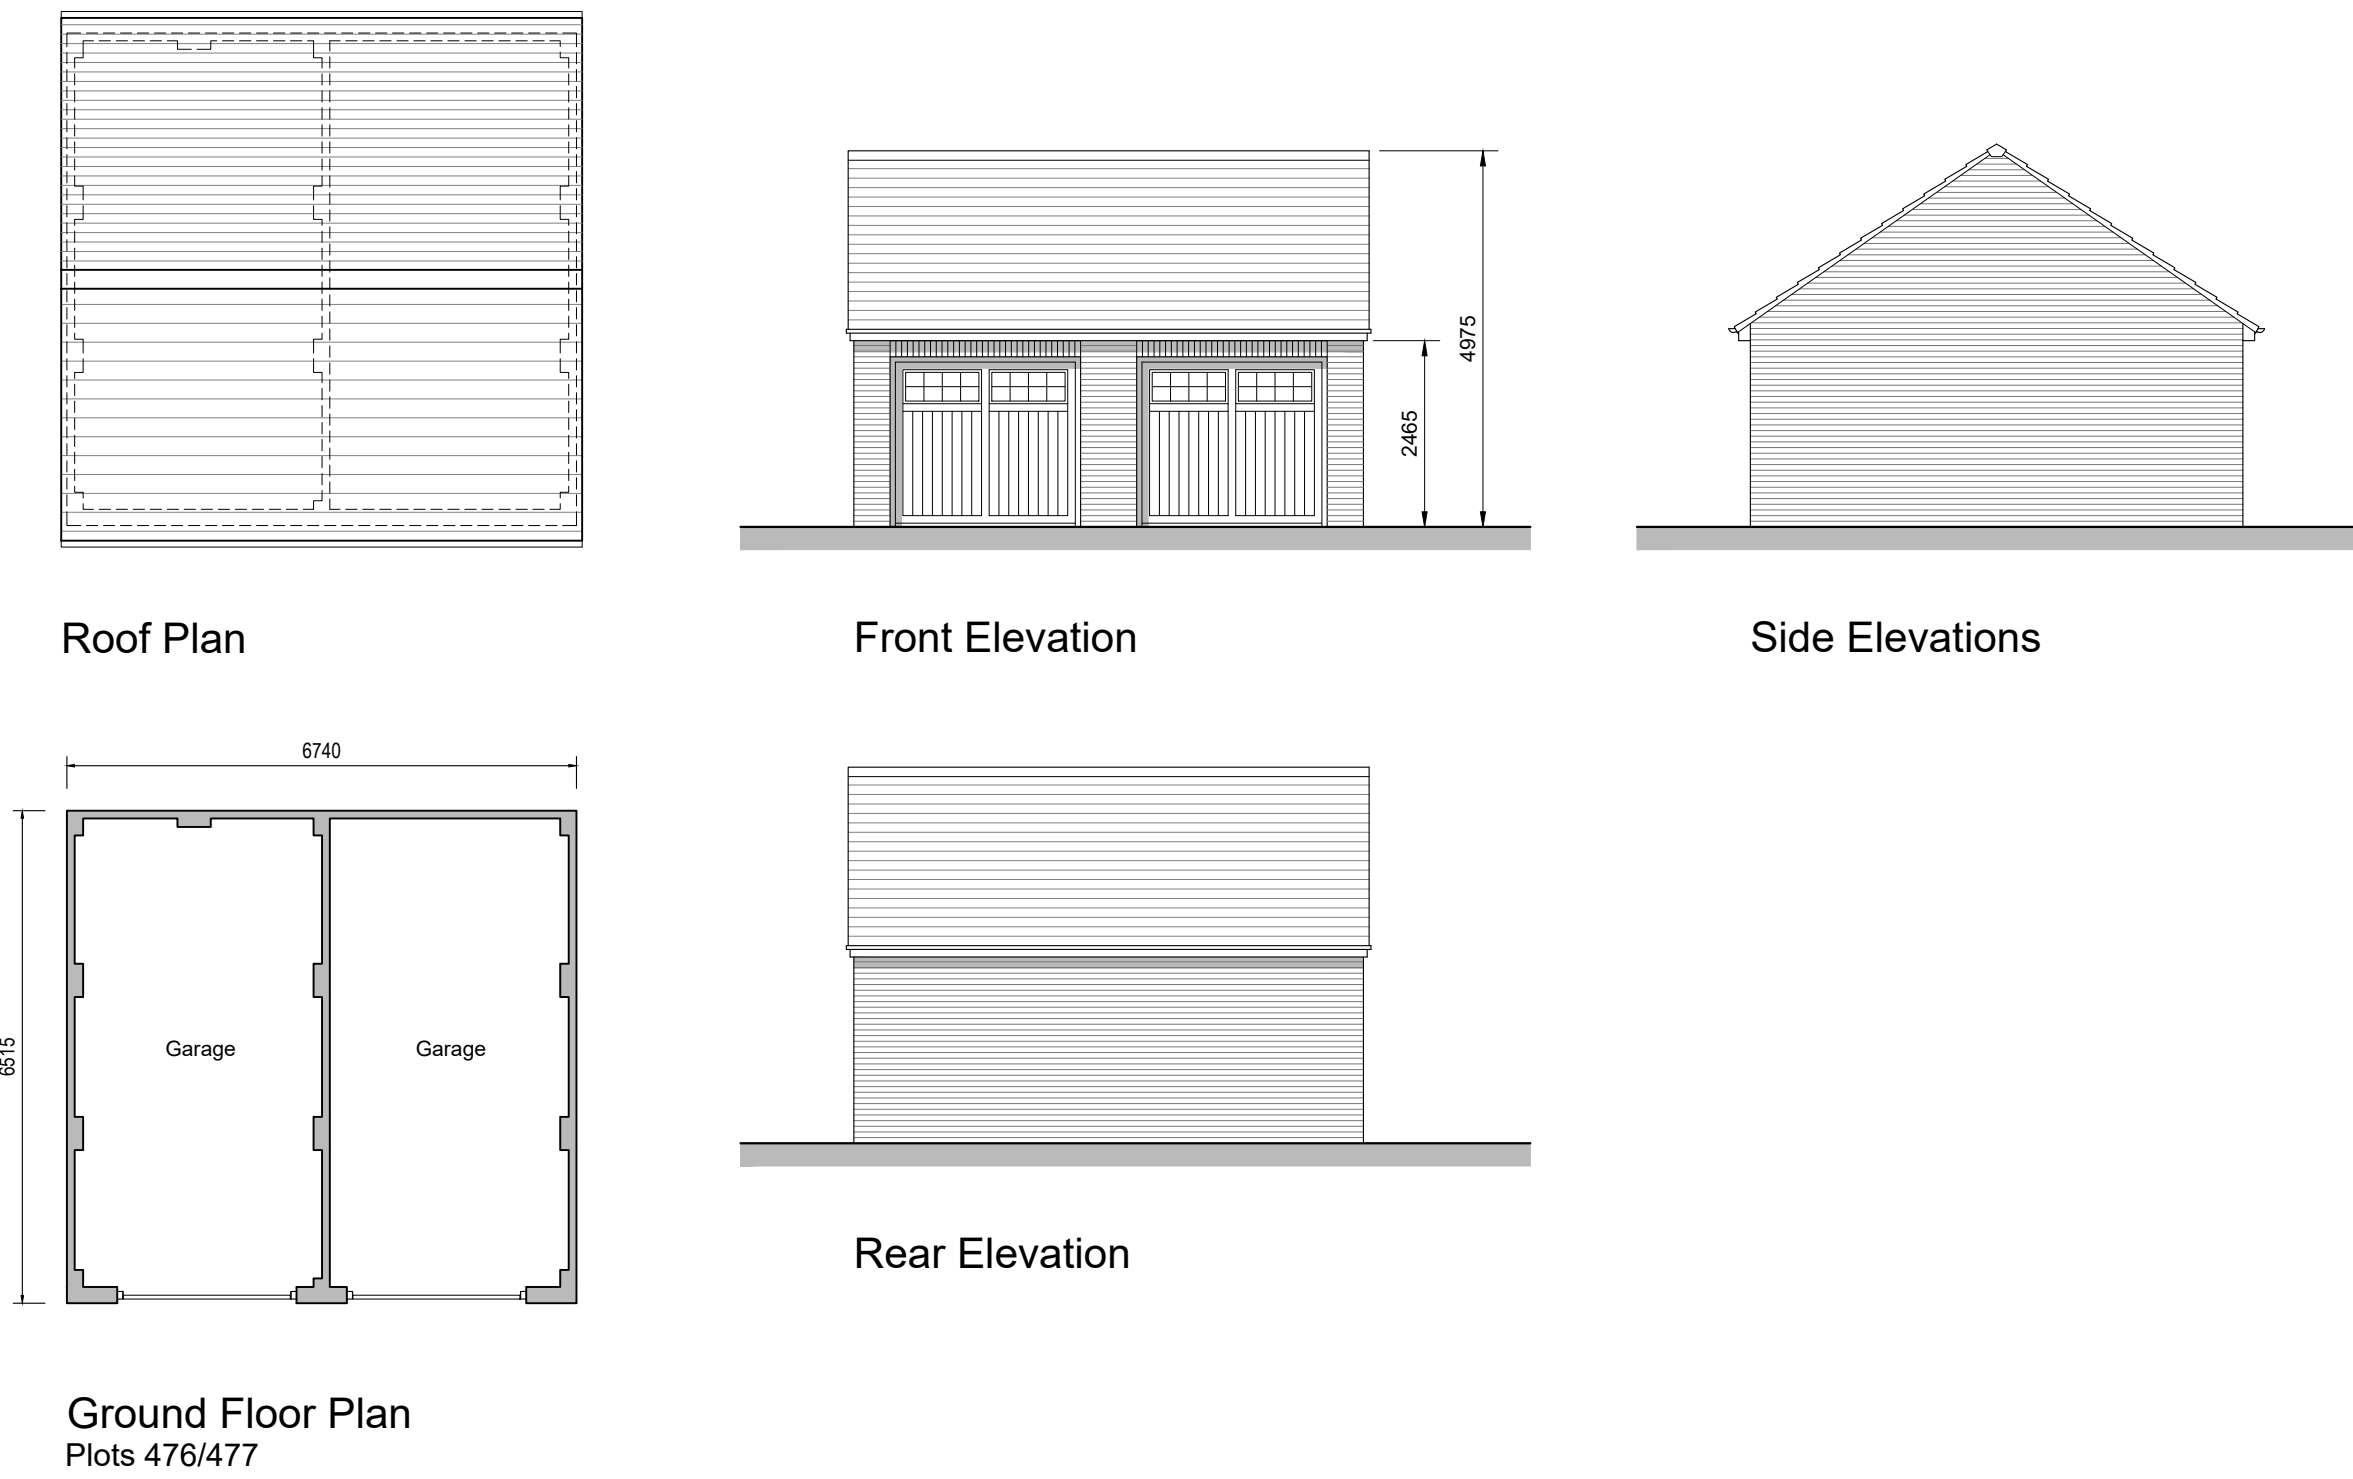

REV.	DATE	REVISIONS:	BY	REV.	DATE	REVISIONS:	BY	REV.	DATE	REVISIONS:	BY	STATUS:

Planning

CLIENT: Rydon Homes Ltd / Gleeson Land		PROJECT: Land North of Water Lane Angmering		 architecture planning masterplanning Broadmede House, Farnham Business Park, Weydon Lane, Farnham, Surrey GU9 8QT. info@osparchitecture.com www.osparchitecture.com Tel: 01252 267878 © 2008-2021 OSP Architecture Limited. All Rights Reserved. No. 1028841
SCALE: 1:100 (A1 ORIGINAL)		DRAWING: Ancillary Buildings (Sheet 3 of 3) Proposed Plans & Elevations		
DRAWN: BH DATE: Nov.'21	19271	P267	-	