



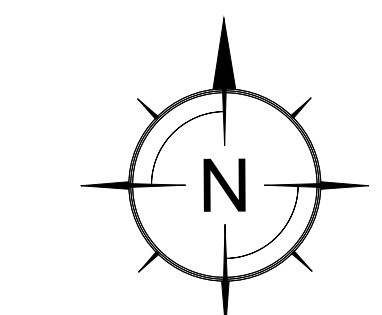

- NOTES:
1. All dimensions to be checked on site. All details and dimensions relating to sub-Contractors work must be checked and agreed between the sub-Contractor or supplier and the general Contractor.
 2. This drawing is to be read in conjunction with all relevant Architect's and Engineer's drawings and specification.
 3. The main Contractor is responsible for ensuring the stability of the structure whilst the works are in progress.
 4. Any information given regarding existing underground services is given in good faith after consultation with the relevant authority. No liability is accepted by the Consultant and the main Contractor is responsible for obtaining and checking all information and taking due care and attention whilst undertaking the works.

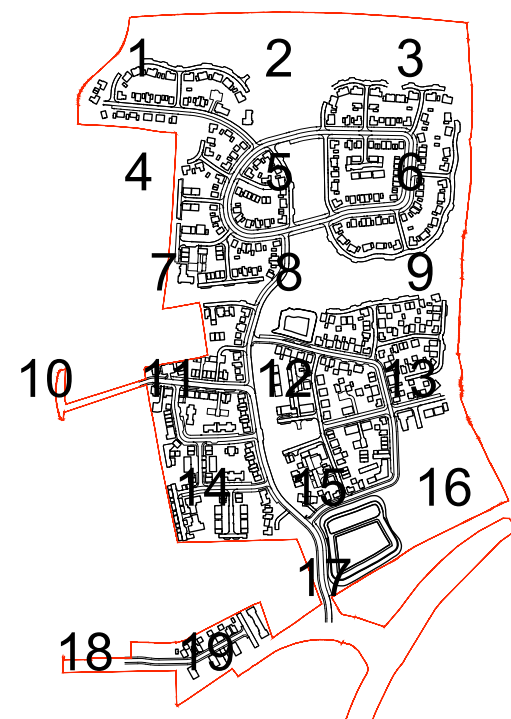

-2.5m 0 2.5m 5.0m 7.5m 10m
Scale 1:250



Issue Status
FOR APPROVAL

The Civil Engineering Practice
11 Tungsten Building
George Street
Fishergate
Sussex
BN41 1RA
01273 424424
reception@civil.co.uk
www.civil.co.uk

CLIENT

Rydon Homes Ltd / Gleeson Land

PROJECT

Land North Of Water Lane, Angmering

TITLE

Proposed Levels

Sheet 5 of 19

DRAWN

M Pacifico

DATE

Nov 2021

PROJECT NO.

23544

ENGINEER

S Magowan

CHECKED

DRG. NO.

1005

REV.

SCALE

1:250 @ A1. 1:500 @ A3