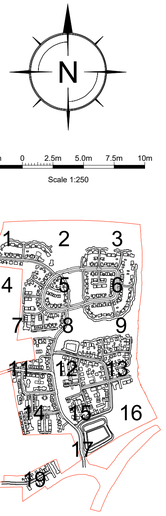

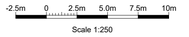

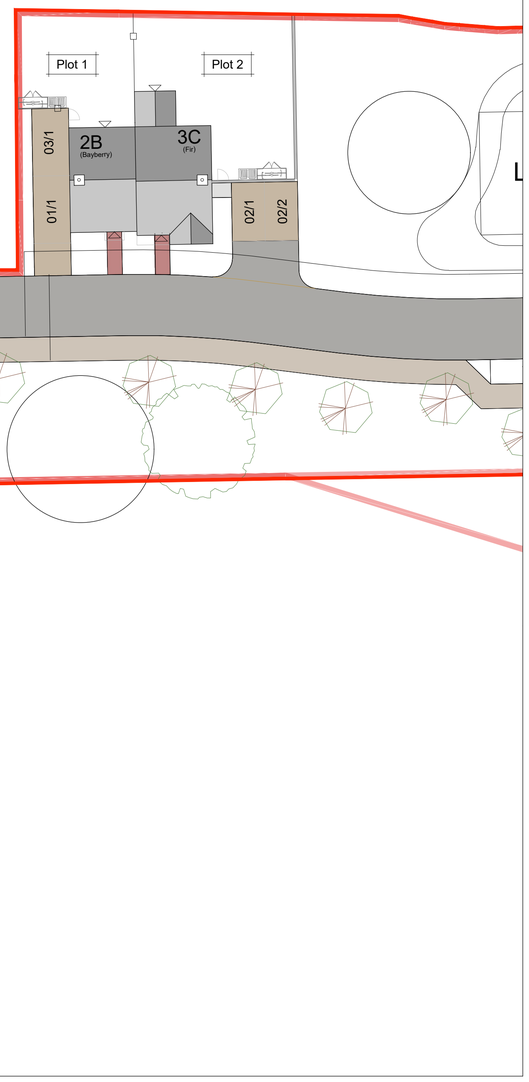

NOTES:

1. All dimensions to be checked on site. All details and dimensions relating to sub-Contractors work must be checked and agreed between the sub-Contractor or supplier and the general Contractor.

2. This drawing is to be read in conjunction with all relevant Architect's and Engineer's drawings and specification.

3. The main Contractor is responsible for ensuring the stability of the structure whilst the works are in progress.

4. Any information given regarding existing underground services is given in good faith after consultation with the relevant authority. No liability is accepted by the Consultant and the main Contractor is responsible for obtaining and checking all information and taking due care and attention whilst undertaking the works.

LEGEND:

- Macadam to roadway and driveway
- Vehicular block paving with granite setts transition strip to raised road tables
- Vehicular permeable block paving with granite setts transition strip to shared surfaces in Mews and Lanes

  Colour:
  Village CA (all shared surfaces but Village Green) -Light Red

  Village Green -Brown

  Parkland CA -Light Gray

  Woodland CA -Light Buff
- Vehicular permeable block paving to parking areas / driveways in Village CA:

  Parkland CA: Medium Gray

  Woodland CA: Medium Buff
- Vehicular permeable coloured asphalt surface NatraTex, colour Buff 2 to Lanes in Woodland Character Area
- Macadam footway
- NatraTex permeable footway and cycleway surface, colour Buff 1
- Bound gravel surface to pathways colour Buff
- Residential paths concrete sett paving
  Colours:
  Village CA - Muted Red
  Parkland CA - Dark Gray
  Woodland CA - Dark Buff
- Residential paths flag paving
  Colour Light Gray

PLAY AREAS

- Tiger mulch play surface, colour: natural green
- NatraTex permeable pedestrian and cycleway surface, colour: Buff 2
- Play sand
- Composite decking
- Site boundary

REV	DATE	INT	DESCRIPTION	CHK

Issue Status FOR APPROVAL

The Civil Engineering Practice
11 Tungsten Building
George Street
Fishersgate
Sussex
BN41 1RA

01273 424424
reception@civil.co.uk
www.civil.co.uk

CLIENT Rydon Homes Ltd / Gleeson Land

PROJECT Land North Of Water Lane, Angmering

TITLE Proposed Surface Finishes
Sheet 18 of 19

DRAWN	DATE	PROJECT NO.
M Pacifico	Nov 2021	23544
ENGINEER	CHECKED	DRG. No. / REV.
S Magowan		3018

SCALE 1:250 @ A1. 1:500 @ A3

ARUN DISTRICT COUNCIL A/296/21/RES