



**FOOTWAY
FLEXIBLE CONSTRUCTION**

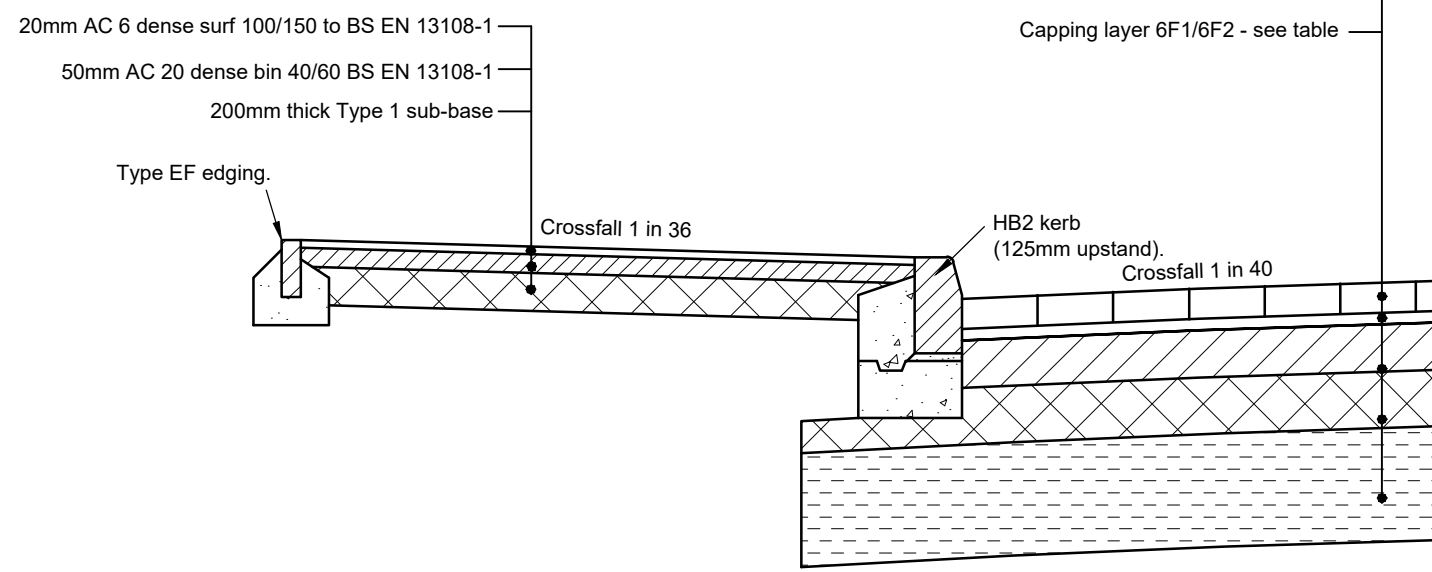

PRIVATE FOOTWAY CONSTRUCTION
(Scale 1:20)


CBR of sub grade %	2-2.5	2.5-5	>5
Depth of sub-base (mm)	600	350	100
Capping layer subject to CBR test results if required			

**SURFACE TYPE 1
PRIVATE CARRIAGEWAY CONSTRUCTION**
(Scale 1:20)

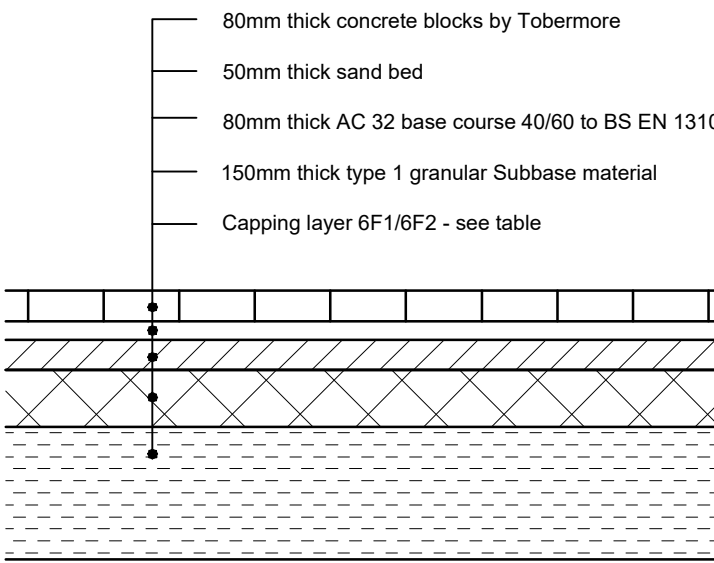


CBR of sub grade %	2-2.5	2.5-5	>5
Depth of sub-base (mm)	600	350	100
Capping layer subject to CBR test results if required			

**BLOCK PAVED
PRIVATE CAR PARK CONSTRUCTION**
(Scale 1:20)

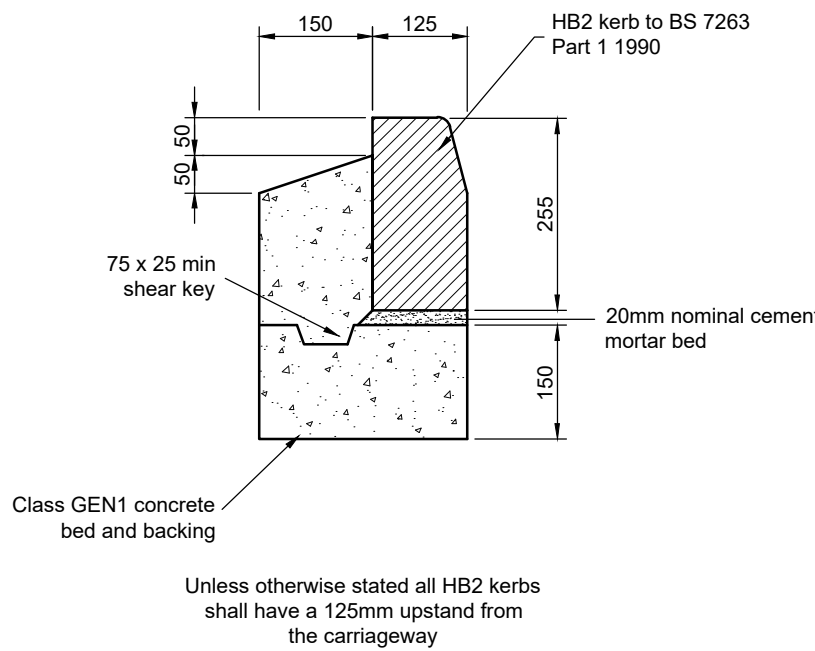


HB2 KERB DETAIL
(Scale 1:10)

**ACCESS ROAD
FLEXIBLE CARRIAGEWAY CONSTRUCTION**

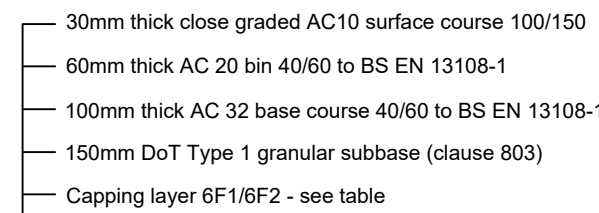


**VEHICLE CROSSOVER
FLEXIBLE CONSTRUCTION**

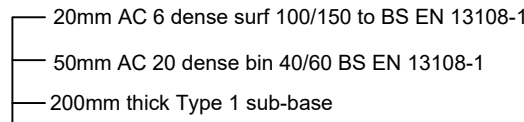


PRIVATE VEHICLE CROSSOVER CONSTRUCTION DETAILS
(Scale 1:20)


**VEHICLE CROSSOVER
BLOCK PAVED CONSTRUCTION**

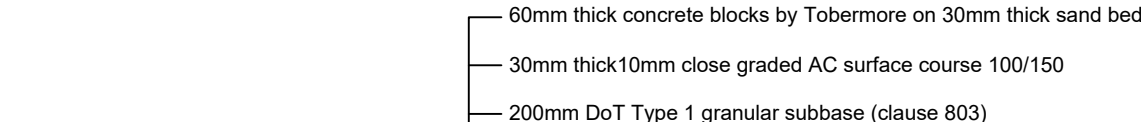


**ACCESS WAY
FLEXIBLE CARRIAGEWAY CONSTRUCTION**

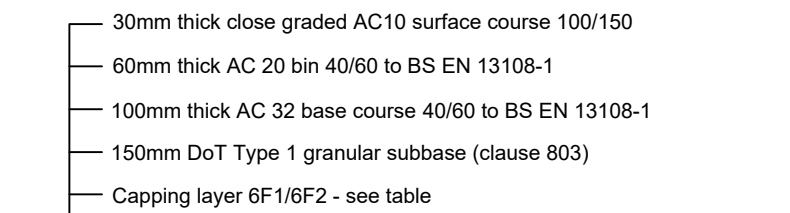


PRIVATE CARRIAGEWAY CONSTRUCTION
(Scale 1:20)

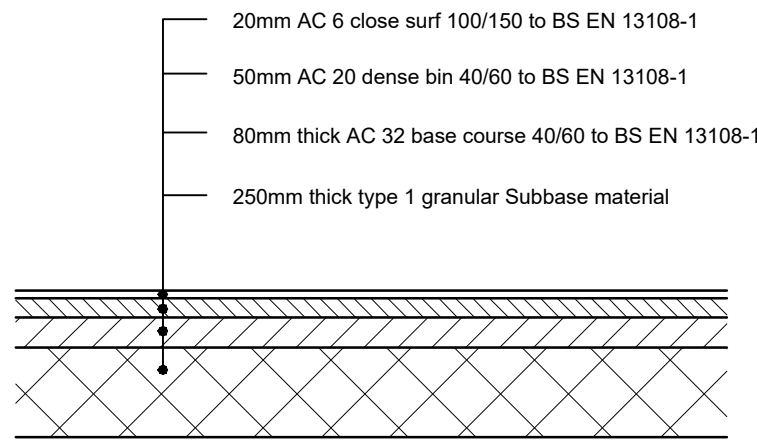


**ASPHALT CONCRETE
PRIVATE DRIVE CONSTRUCTION**
(Scale 1:20)

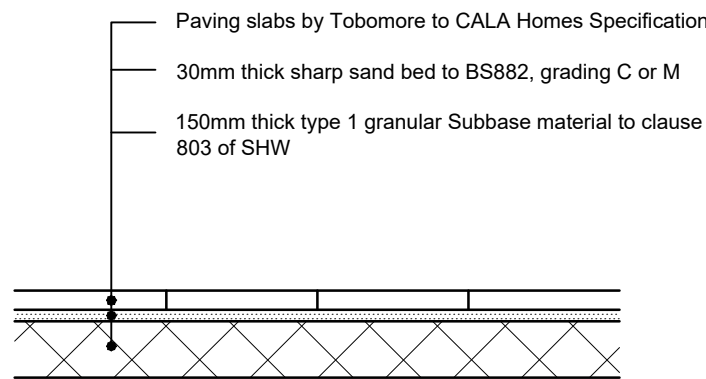


**PAVING SLAB PATIO
CONSTRUCTION**
(Scale 1:20)

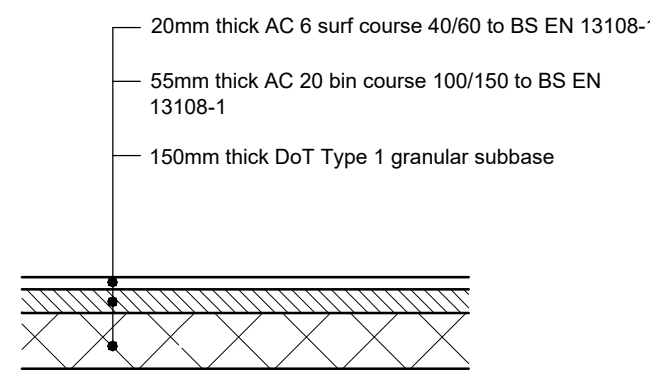


**FOOTPATH
CONSTRUCTION**
(Scale 1:20)

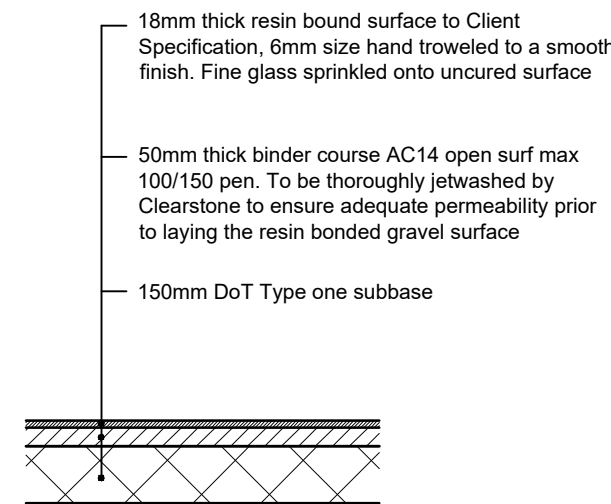


RESIN BOUND GRAVEL DETAIL
(Scale 1:20)

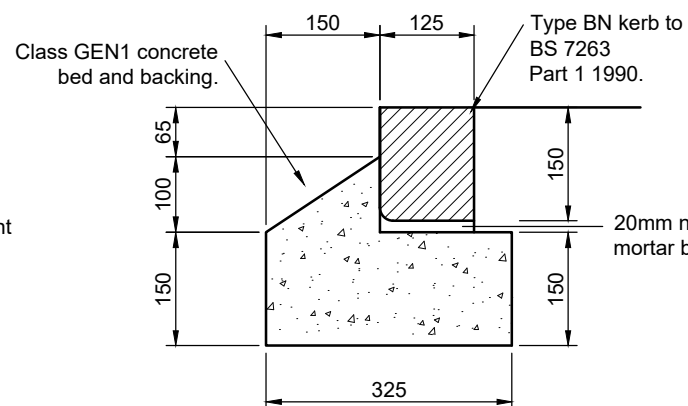

**INVERTED
BN KERB DETAIL**
(Scale 1:10)

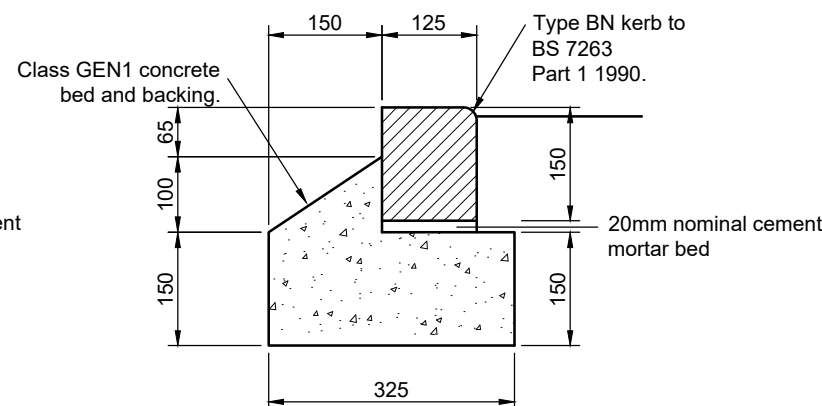

BN KERB DETAIL
(Scale 1:10)

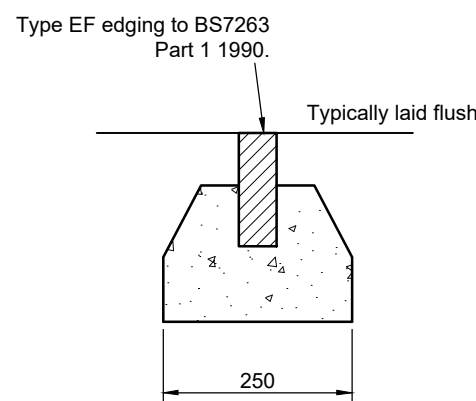

EF EDGING DETAIL
(Scale 1:10)

NOTES:

1. All dimensions to be checked on site. All details and dimensions relating to sub-Contractors work must be checked and agreed between the sub-Contractor or supplier and the general Contractor.
2. This drawing is to be read in conjunction with all relevant Architect's and Engineer's drawings and specification.
3. The main Contractor is responsible for ensuring the stability of the structure whilst the works are in progress.
4. Any information given regarding existing underground services is given in good faith after consultation with the relevant authority. No liability is accepted by the Consultant and the main Contractor is responsible for obtaining and checking all information and taking due care and attention whilst undertaking the works.

REV	DATE	INT	DESCRIPTION	CHK
-----	------	-----	-------------	-----

Issue Status **FOR APPROVAL**



The Civil Engineering Practice
11 Tungsten Building
George Street
Fishergate
Sussex
BN41 1RA
01273 424424
reception@civil.co.uk
www.civil.co.uk

CLIENT Rydon Homes Ltd / Gleeson Land	
PROJECT Land North Of Water Lane, Angmering	
TITLE Construction Details Surface Finishes	
DRAWN M Pacifico	DATE Dec 2021
ENGINEER S Magowan	CHECKED
SCALE As Shown @ A1	PROJECT NO. 23544
	REV. 6101