

Street Scene F-F



Street Scene G-G




Street Scene H-H



Street Scene J-J



Street Scene K-K

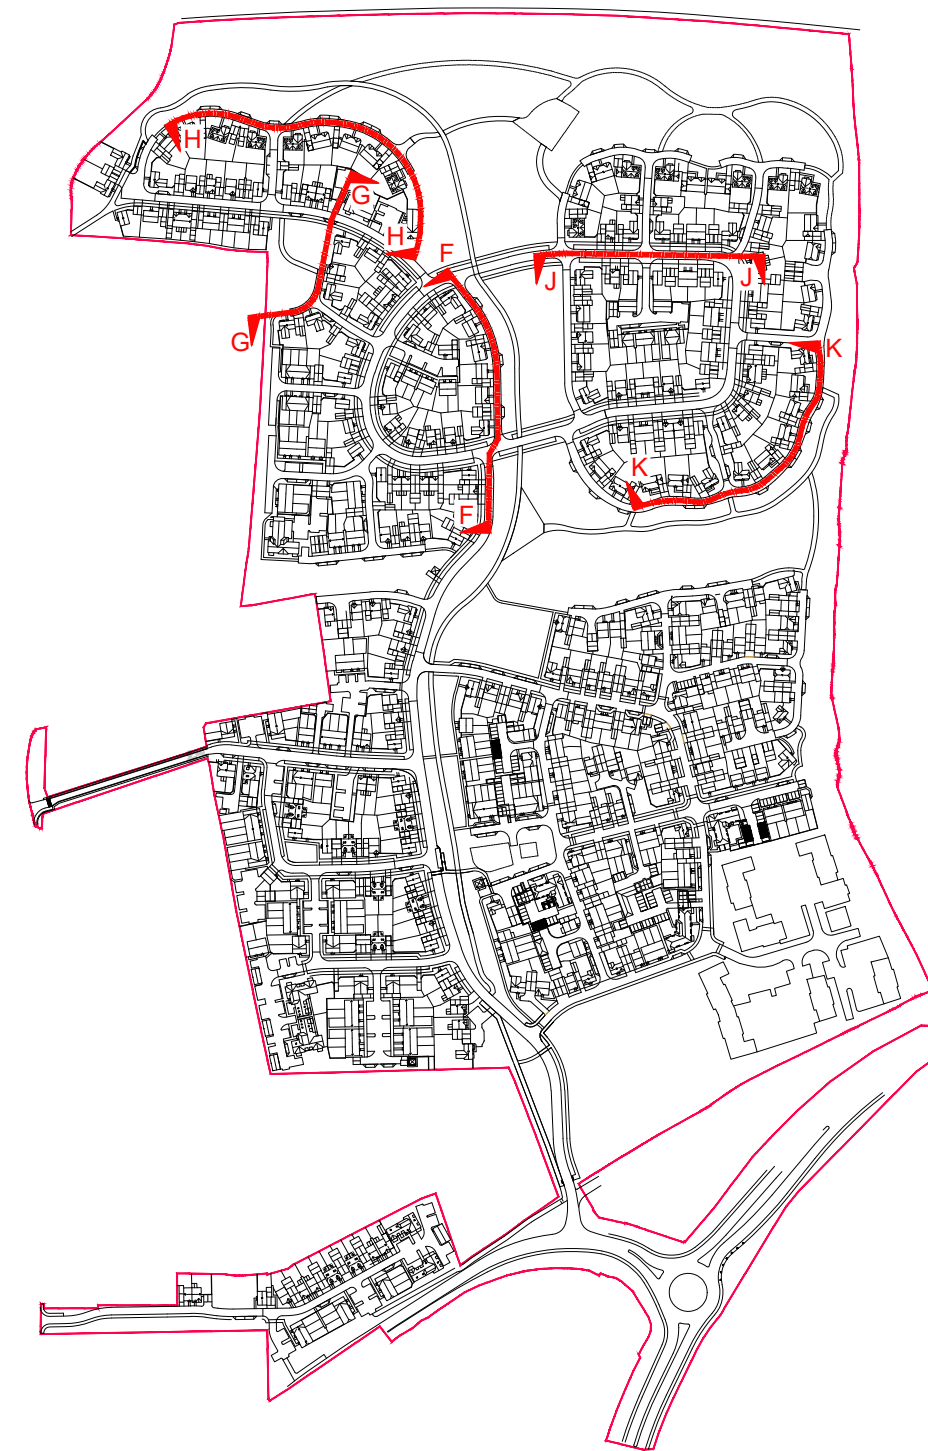

Keyplan

REV	DATE	REVISIONS	BY	REV	DATE	REVISIONS	BY	REV	DATE	REVISIONS	BY	STATUS
A	03/12/21	Front door styles on elevation H-H amended.	BH									
B	22/04/22	Amendments from site layout changes.	AM									

Planning

CUSTOMER:	Rydon Homes Ltd / Gleeson Land	PROJECT:	Land North of Water Lane Angmering
SCALE:	1:200 (A0 ORIGINAL)	DRAWING:	Proposed Street Scenes (Scenes F-F to K-K)
DRAWN:	AM		
DATE:	22/04/22	19271	P106 B

