

PLAY PROVISION


LAND NORTH OF WATER LANE IN ANGMERING

Prepared for:
CALA (South Home Counties) Ltd / Bellway Homes Ltd

May 2022

NATURE PLAYSCAPE

The Nature Playscape provides a destination play space designed to integrate landscape and play and provide opportunities for a range of age groups and abilities. Taking inspiration from one of the Site's inhabitants; the Dormouse, the Playscape flows through various 'zones' incorporating nest-like structures/spaces and organic shapes.

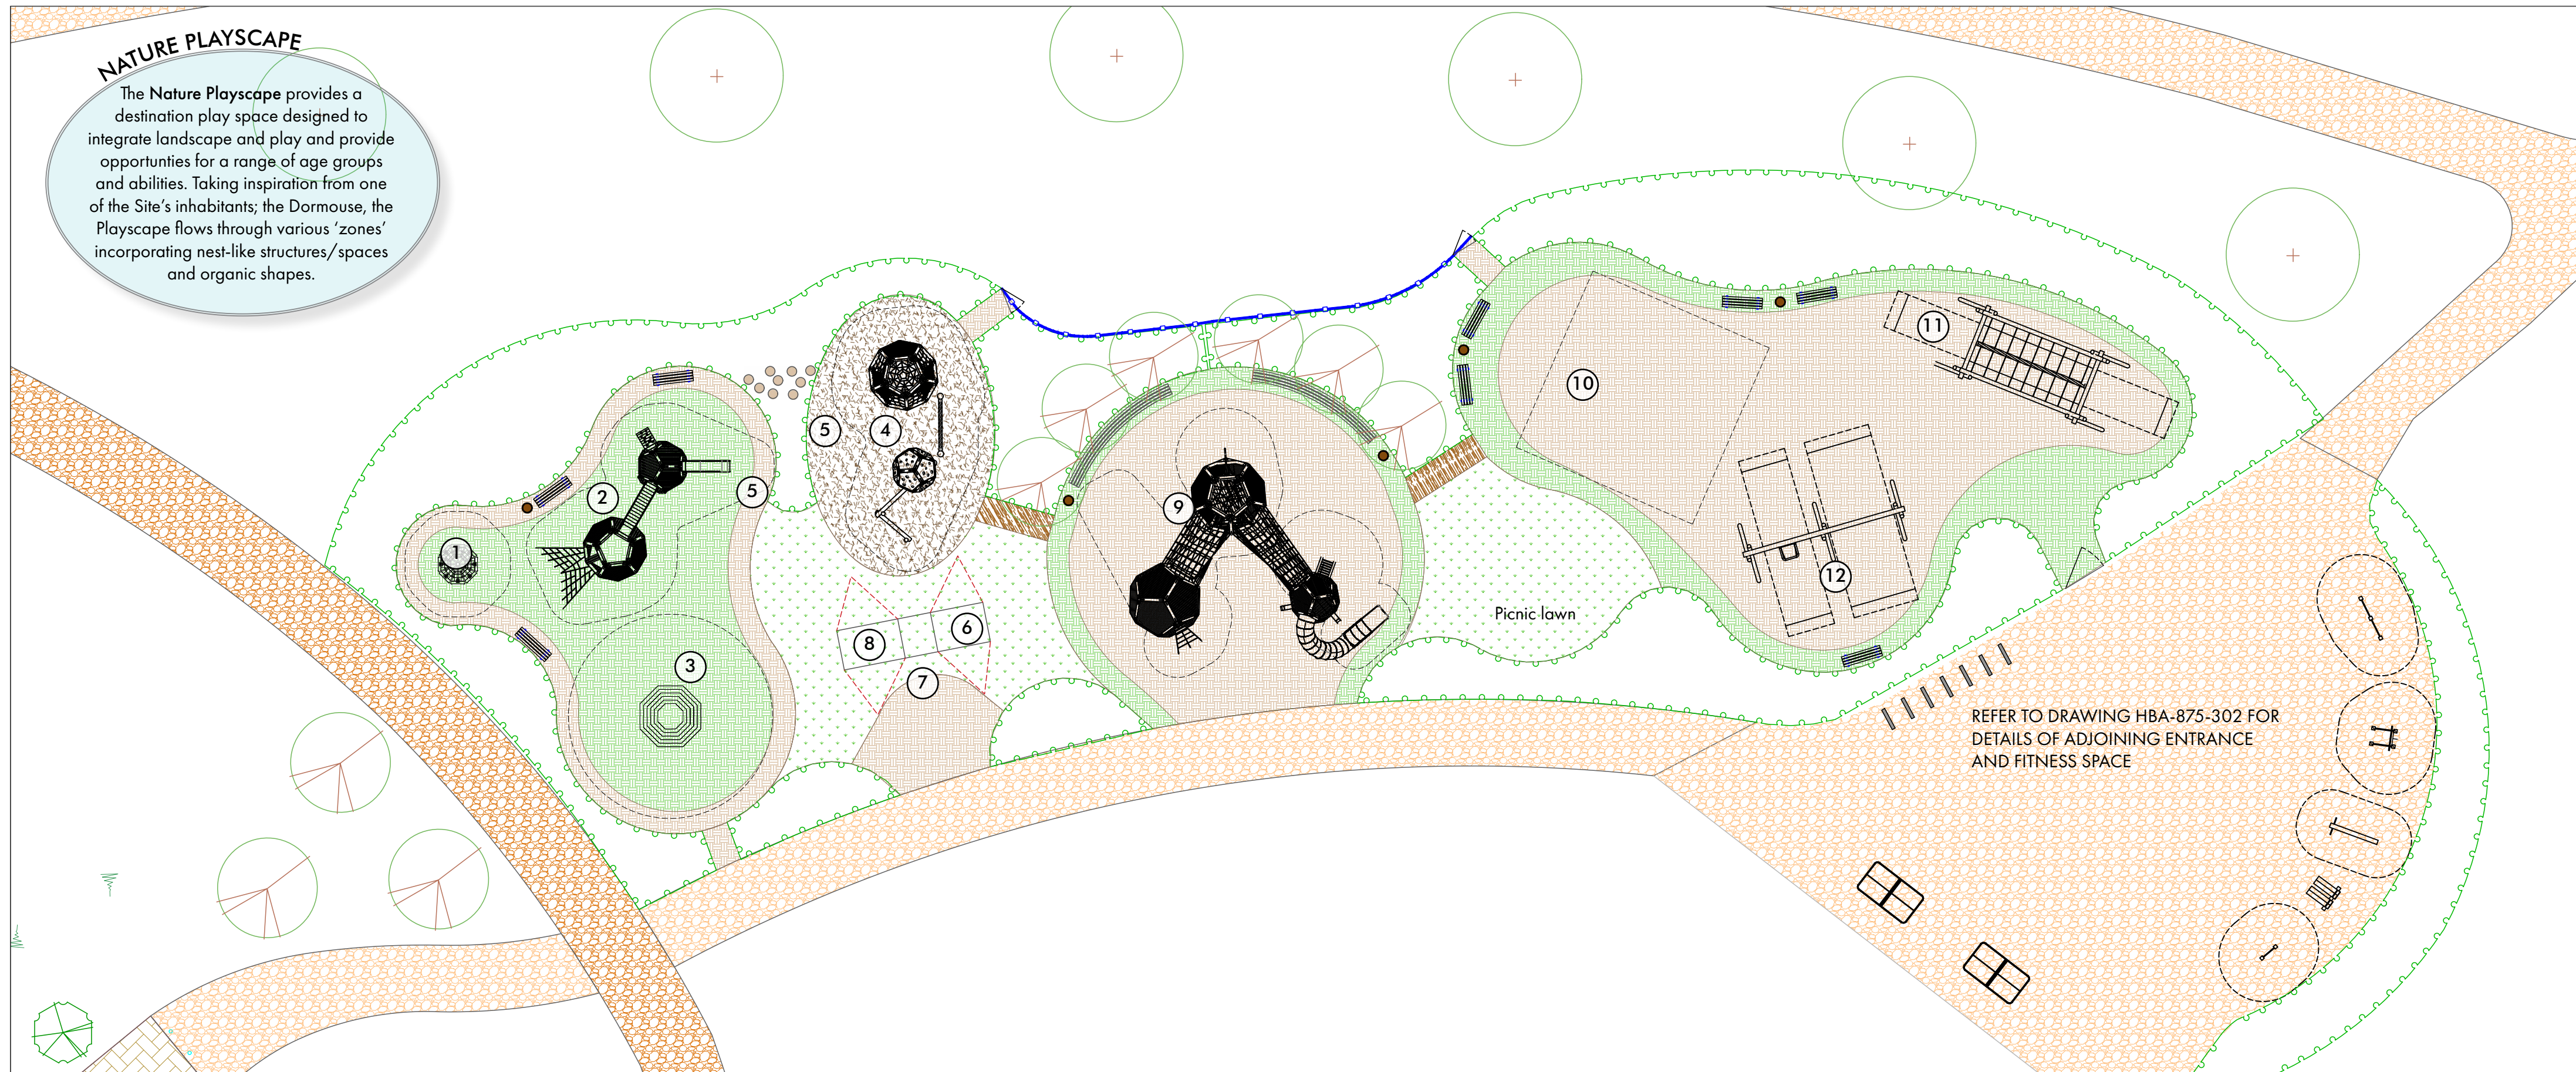


REFER TO DRAWING HBA-875-302 FOR DETAILS OF ADJOINING ENTRANCE AND FITNESS SPACE

LANDSCAPE FINISHES KEY

- Anti-trap metal bow top fencing
- Anti-trap timber fencing
- Self-closing gate (to match fencing)
- Resin bound rubber bark chip play surfacing. Colour: green mix (soft/natural green)
- Resin bound rubber bark chip play surfacing. Colour: brown mix.
- Resin bound recycled rubber crumb (wetpour) play surfacing. Colour: grey
- Resin bound recycled rubber crumb (wetpour) play surfacing. Colour: brown
- Resin bound recycled rubber crumb (wetpour) play surfacing. Colour: blue
- Play sand
- Play bark
- Composite decking - recycled materials. Solid Enhanced Grain. Colour: Golden Oak.
- Amenity grass to play area
- Planting to play area (Refer to separate Planting Proposals by HBA)
- Play equipment and associated safety zone (provided by manufacturers)
- Bench / seating
- Litter bin
- Cycle stand at 1000mm spacing

PLAY ITEMS:

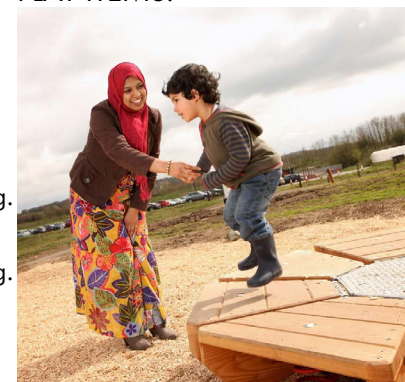


1. Richter Spielgeräte Bouncing Flower




2. Duncan and Grove Climbing Frame No. 5




3. Richter Spielgeräte Giant Spinning Disc

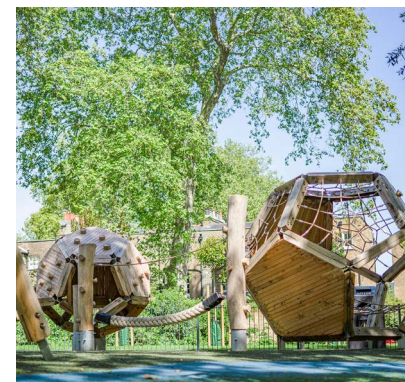

4. Duncan and Grove Climbing Frame No. 4

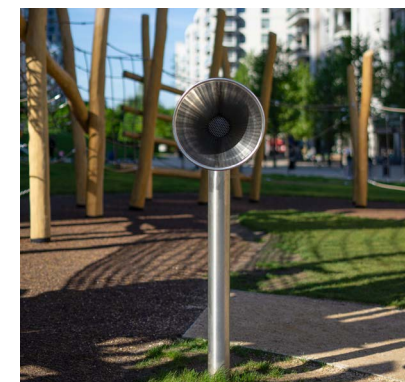

5. Duncan and Grove Playground Telephones

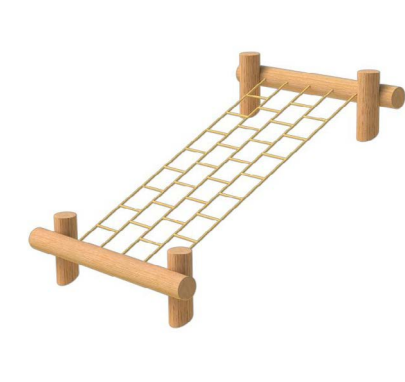

6. Duncan and Grove Robinia Scramble Net No. 1

FURNITURE:




Woodscape 'Halo' curved-backless bench



Woodscape LBR 90L round lockable litter bin



Woodscape Type 9 backless bench

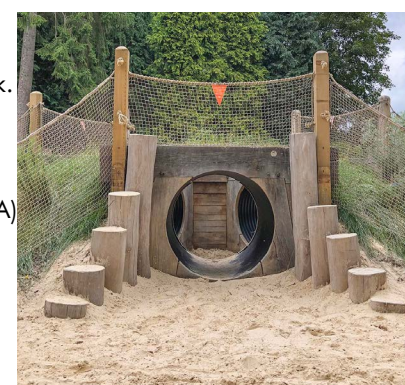


7. Duncan and Grove Playground Tunnel No. 1



8. Duncan and Grove Wide Slide 1m




9. Duncan and Grove Climbing Frame No. 6

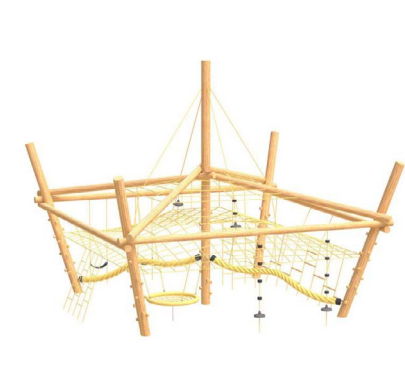

10. Duncan and Grove Robinia Climbing Net Tower No. 1



11. Duncan and Grove Robinia Swing No. 9

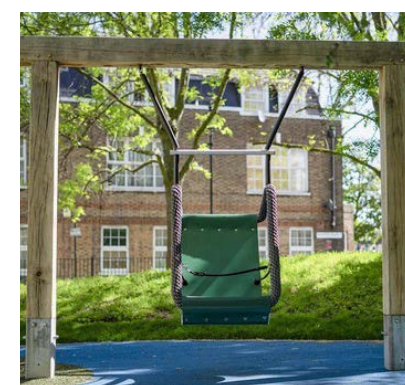

13. Duncan and Grove Robinia Swing No. 4 Accessible

HUSKISSON BROWN
associates

landscape architecture ■ urban design
expert witness ■ environmental planning

Huskisson Brown is the trading name of David Huskisson Associates Limited
17 Upper Grosvenor Road, Tunbridge Wells, Kent TN11 2DU
tel: 01892 527828 email: office@huskissonbrown.co.uk www.huskissonbrown.co.uk

All dimensions to be checked on site

Client
CALA (South Home Counties) Ltd/ Bellway
Homes Ltd
Project

Land north of Water Lane, Angmering

Drawing
Nature Playscape

Sheet
1 of 11


Date
13:05:22

Drawing No.
HBA-875-301

Scale:
1:200@ A2

Rev.
-

File location:
P:\875- Water Lane\Drawings\HBA\Current Drawings

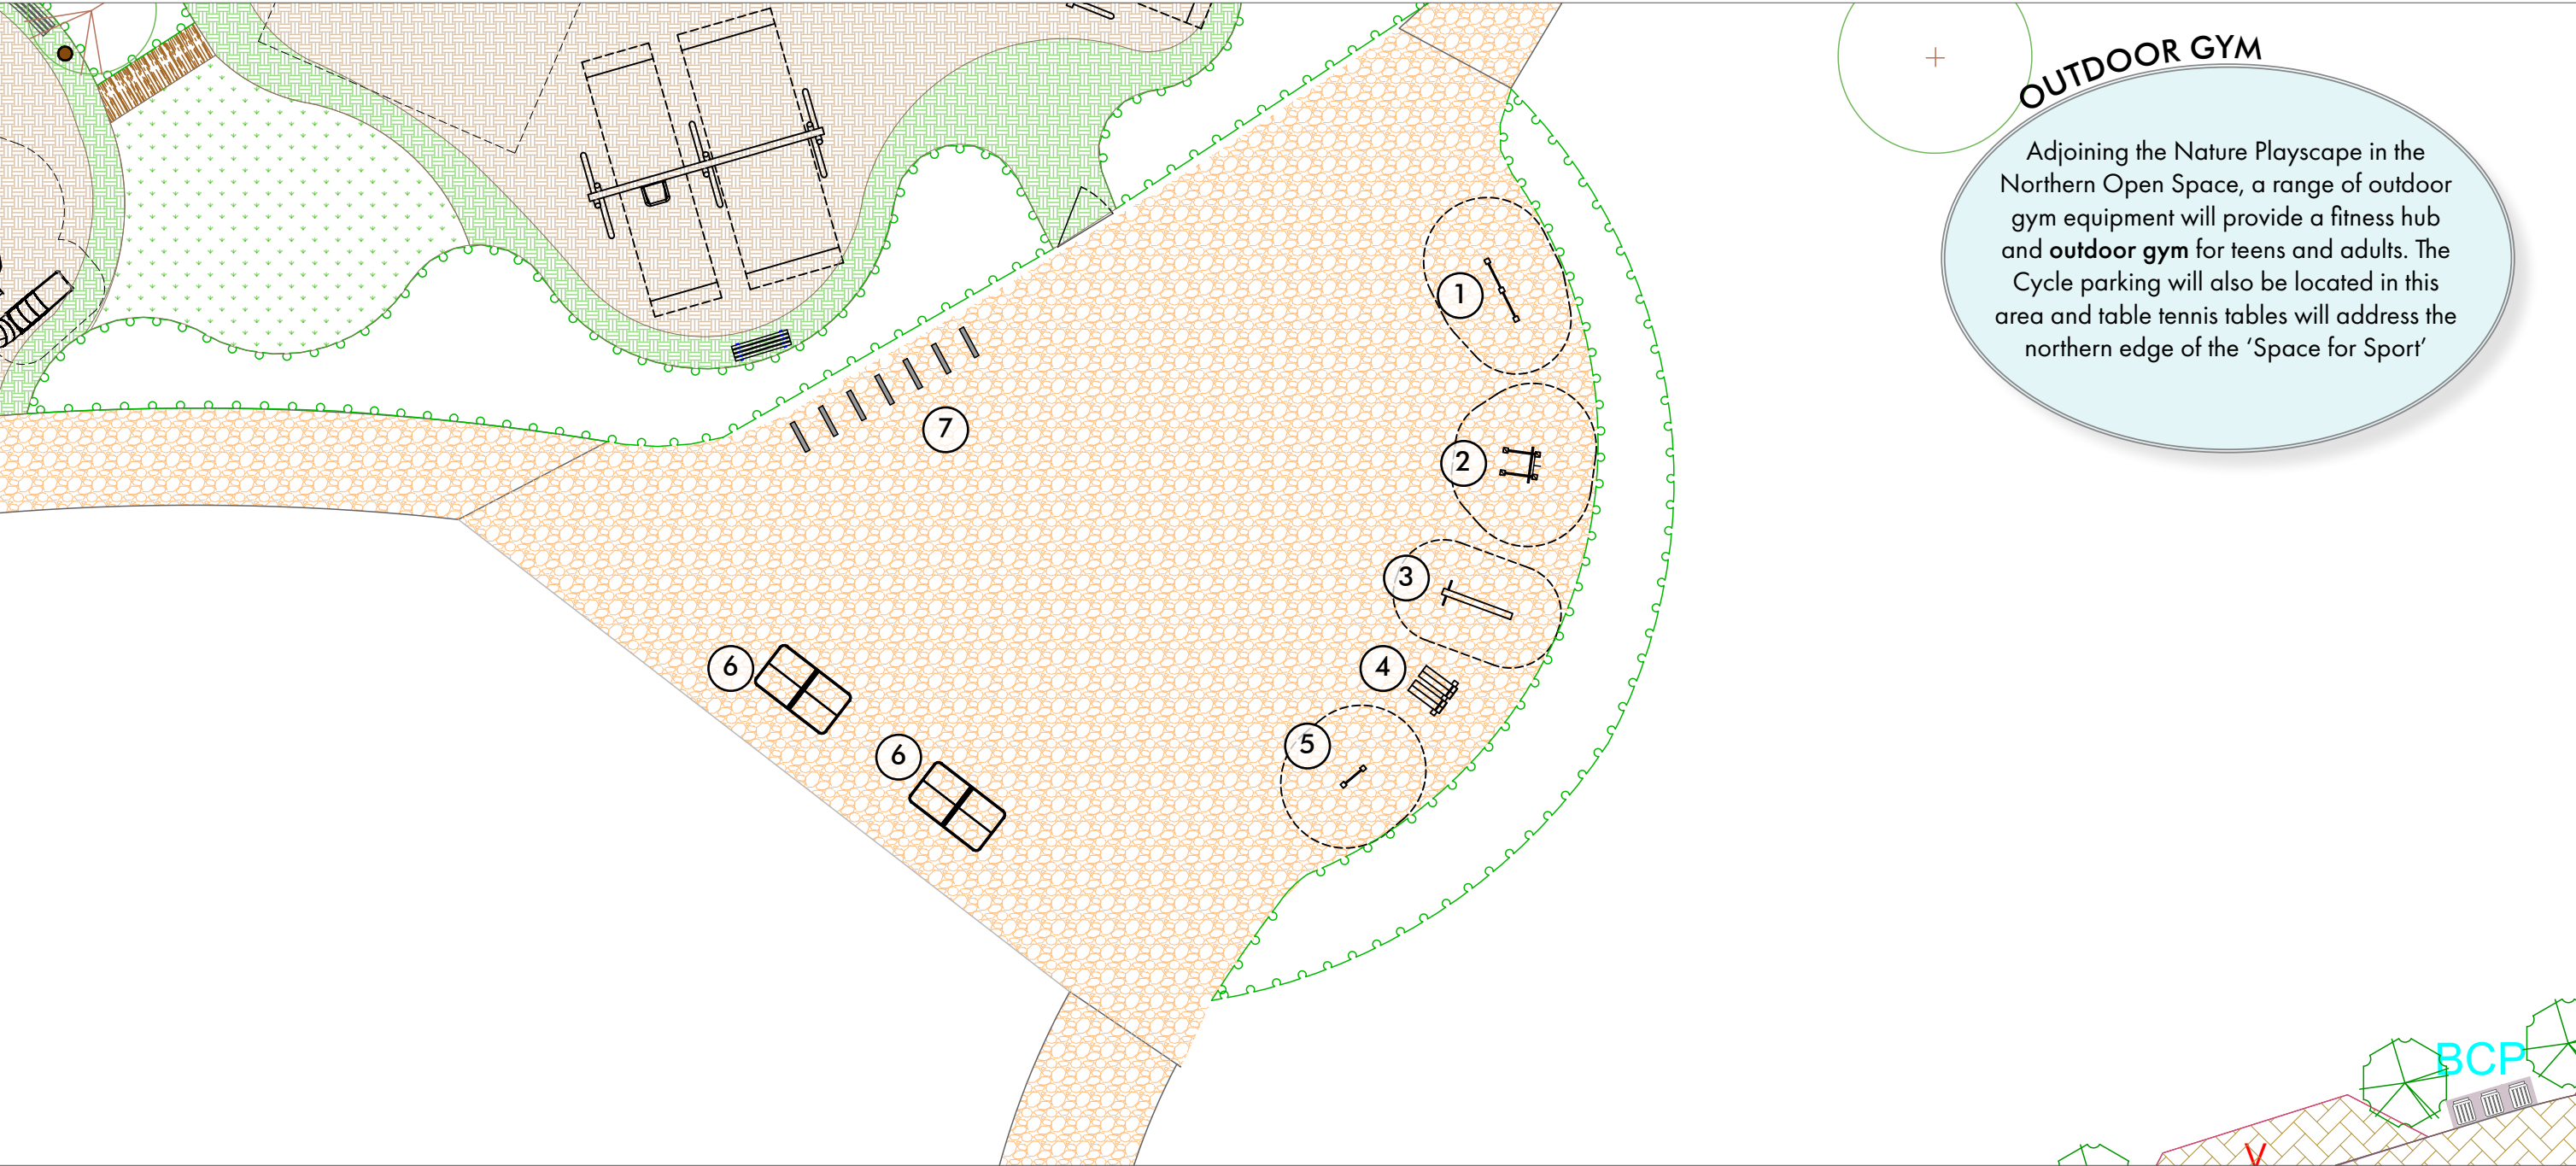


OUTDOOR GYM

Adjoining the Nature Playscape in the Northern Open Space, a range of outdoor gym equipment will provide a fitness hub and **outdoor gym** for teens and adults. The Cycle parking will also be located in this area and table tennis tables will address the northern edge of the 'Space for Sport'

- LANDSCAPE FINISHES KEY
- Anti-trap metal bow top fencing
 - Anti-trap timber fencing
 - Self-closing gate (to match fencing)
 - Resin bound rubber bark chip play surfacing. Colour: green mix (soft/natural green)
 - Resin bound rubber bark chip play surfacing. Colour: brown mix.
 - Resin bound recycled rubber crumb (wetpour) play surfacing. Colour: grey
 - Resin bound recycled rubber crumb (wetpour) play surfacing. Colour: brown
 - Resin bound recycled rubber crumb (wetpour) play surfacing. Colour: blue
 - Play sand
 - Play bark
 - Composite decking - recycled materials. Solid Enhanced Grain. Colour: Golden Oak.
 - Amenity grass to play area
 - Planting to play area (Refer to separate Planting Proposals by HBA)
 - Play equipment and associated safety zone (provided by manufacturers)
 - Bench / seating
 - Litter bin




1. Duncan and Grove Outdoor Pull Up Bars Tiered

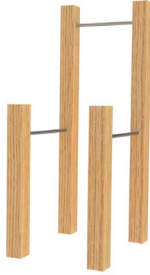

2. Duncan and Grove Outdoor Pull Up Dip Bars



3. Duncan and Grove Outdoor Lifting Beam

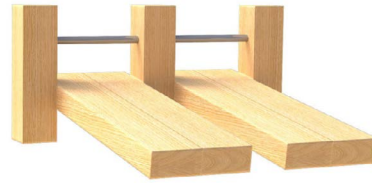

4. Duncan and Grove Outdoor Sit Up Benches




5. Duncan and Grove Outdoor Stall Bars



6. Heavy Duty outdoor table tennis table. By Red Lynch Leisure or similar



7. Woodscape FSC Hardwood Cycle bollard

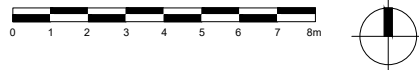

HUSKISSON BROWN
associates

landscape architecture ■ urban design
expert witness ■ environmental planning

Huskisson Brown is the trading name of David Huskisson Associates Limited
17 Upper Grosvenor Road Turbridge Wells Kent TN1 2DU
tel: 01892 527828 email: office@huskissonbrown.co.uk www.huskissonbrown.co.uk

All dimensions to be checked on site

Client
CALA (South Home Counties) Ltd/ Bellway
Homes Ltd
Project

Land north of Water Lane, Angemering


Drawing

Outdoor Gym

Sheet 2 of 11 Scale: 1:200@ A3

Date 13:05:22 Drawing No. HBA-875-302 Rev. -

File location:
P:\875 - Water Lane\Drawings\HBA\Current Drawings

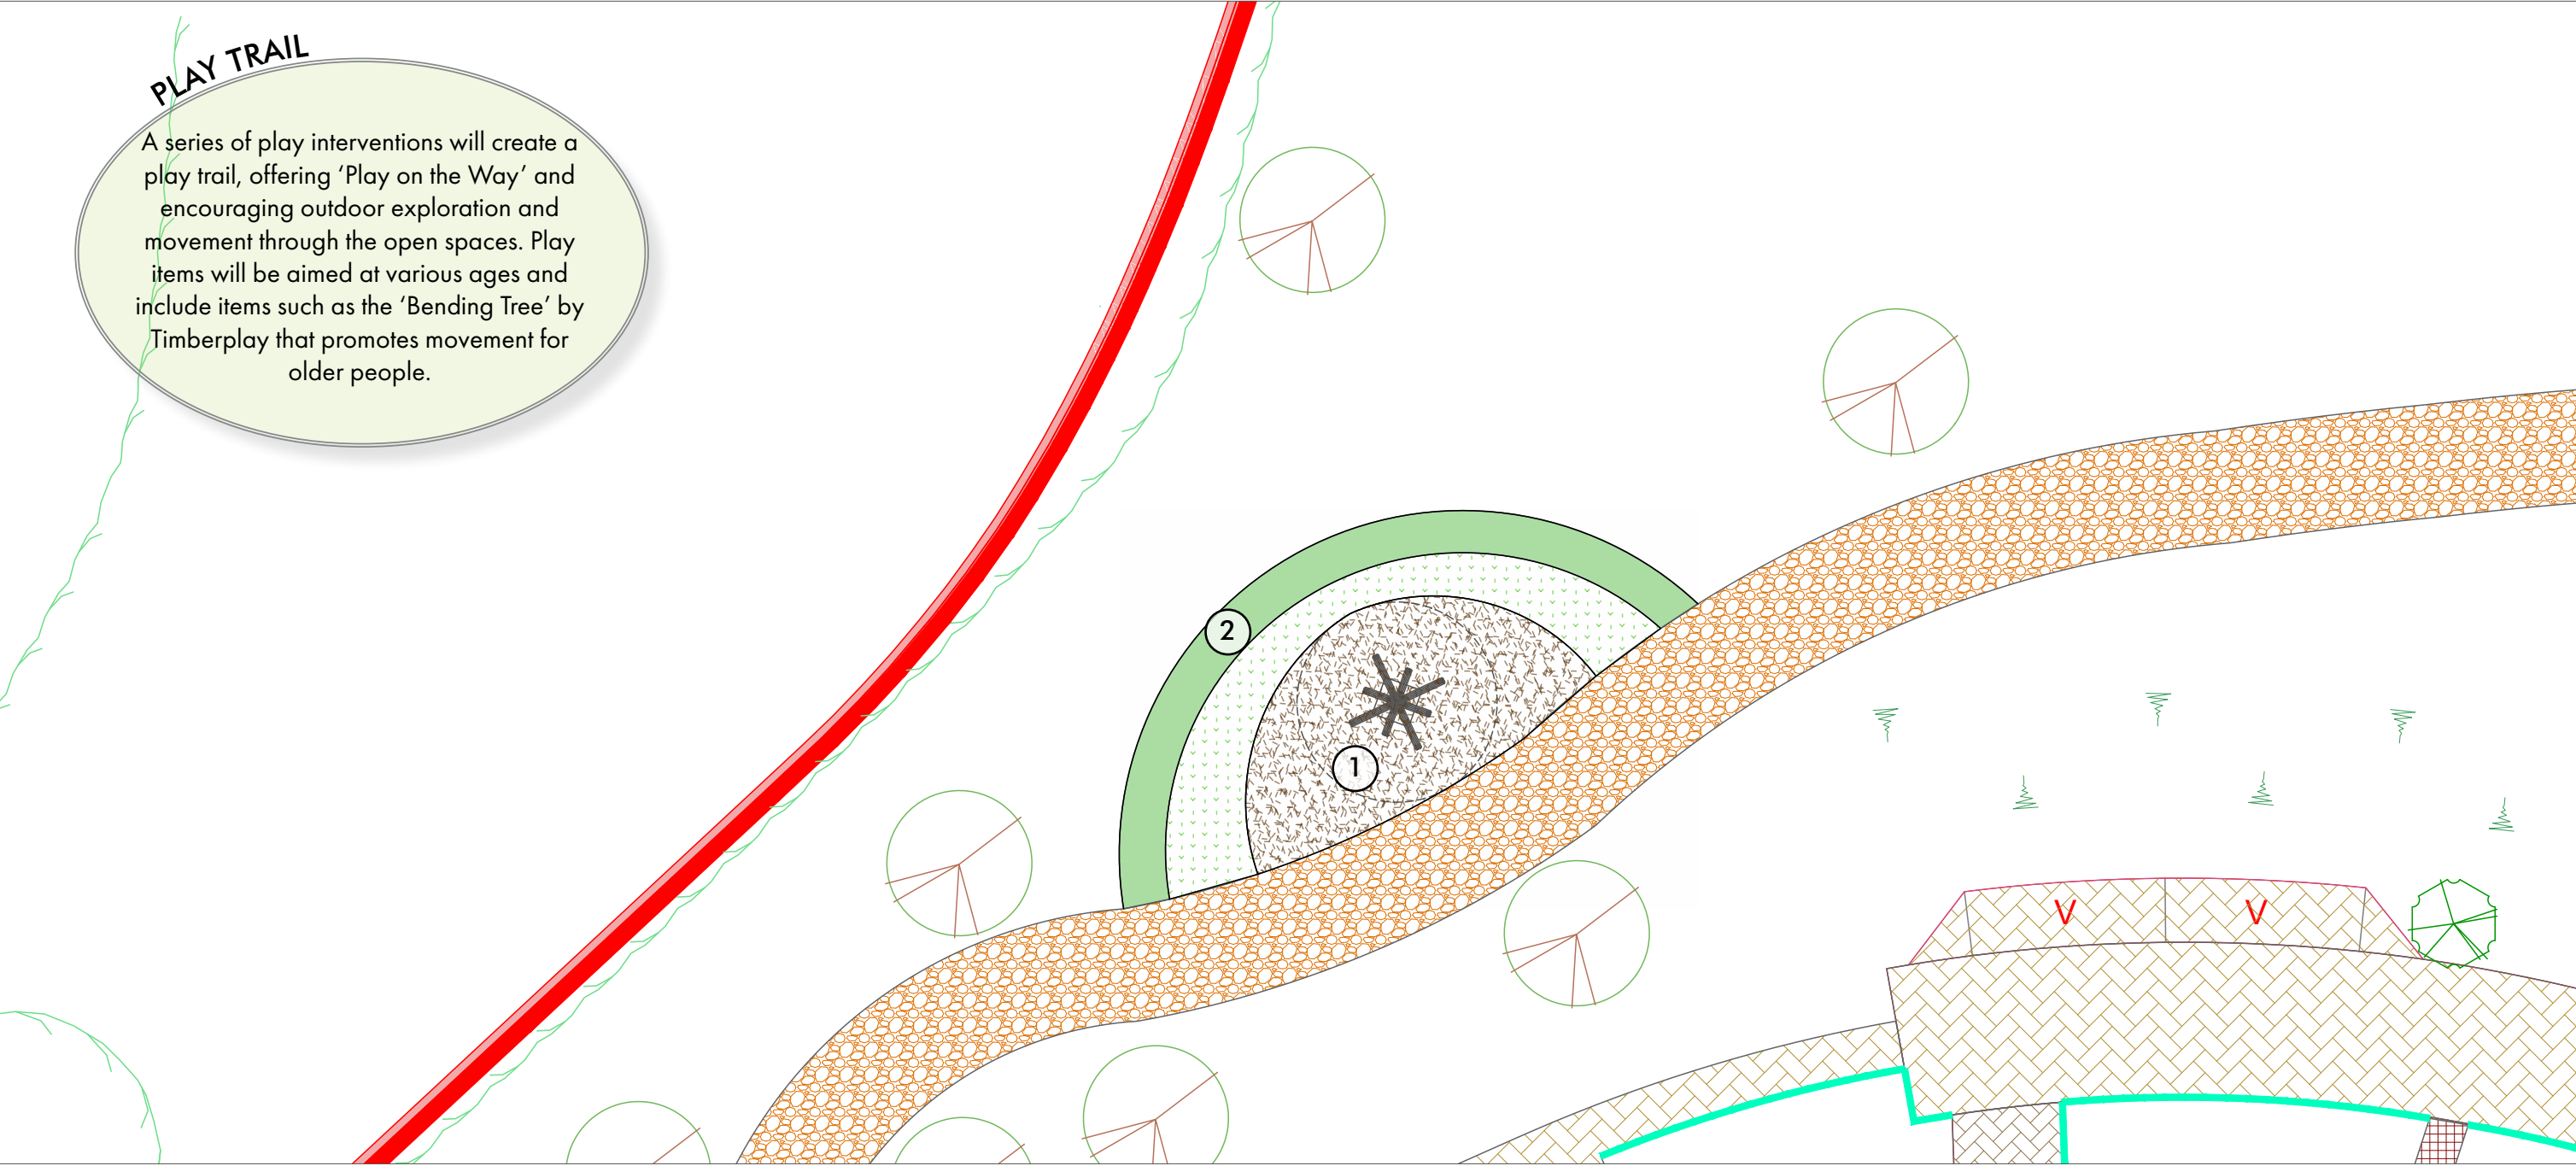

PLAY TRAIL

A series of play interventions will create a play trail, offering 'Play on the Way' and encouraging outdoor exploration and movement through the open spaces. Play items will be aimed at various ages and include items such as the 'Bending Tree' by Timberplay that promotes movement for older people.


- LANDSCAPE FINISHES KEY
- Anti-trap metal bow top fencing
 - Anti-trap timber fencing
 - Self-closing gate (to match fencing)
 - Resin bound rubber bark chip play surfacing. Colour: green mix (soft/natural green)
 - Resin bound rubber bark chip play surfacing. Colour: brown mix.
 - Resin bound recycled rubber crumb (wetpour) play surfacing. Colour: grey
 - Resin bound recycled rubber crumb (wetpour) play surfacing. Colour: brown
 - Resin bound recycled rubber crumb (wetpour) play surfacing. Colour: blue
 - Play sand
 - Play bark
 - Composite decking - recycled materials. Solid Enhanced Grain. Colour: Golden Oak.
 - Amenity grass to play area
 - Planting to play area (Refer to separate Planting Proposals by HBA)
 - Play equipment and associated safety zone (provided by manufacturers)
 - Bench / seating
 - Litter bin



1. Richter Spielgeräte Bending Tree



2. Bespoke Willow Arch

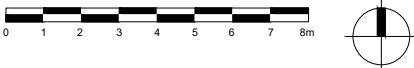


HUSKISSON BROWN
associates

landscape architecture ■ urban design
expert witness ■ environmental planning

Huskisson Brown is the trading name of David Huskisson Associates Limited
17 Upper Grosvenor Road Tunbridge Wells Kent TN1 2DU
tel: 01892 527828 email: office@huskissonbrown.co.uk www.huskissonbrown.co.uk

All dimensions to be checked on site			
Client			
CALA (South Home Counties) Ltd/ Bellway			
Homes Ltd			
Project			
Land north of Water Lane, Angemering			
Drawing			
Play Trail 1			
Sheet		Scale	
3 of 11		1:200@ A3	
Date	Drawing No.	Rev	
13:05:22	HBA-875-303	-	
File location:			
P:\875 - Water Lane\Drawings\HBA\Current Drawings			

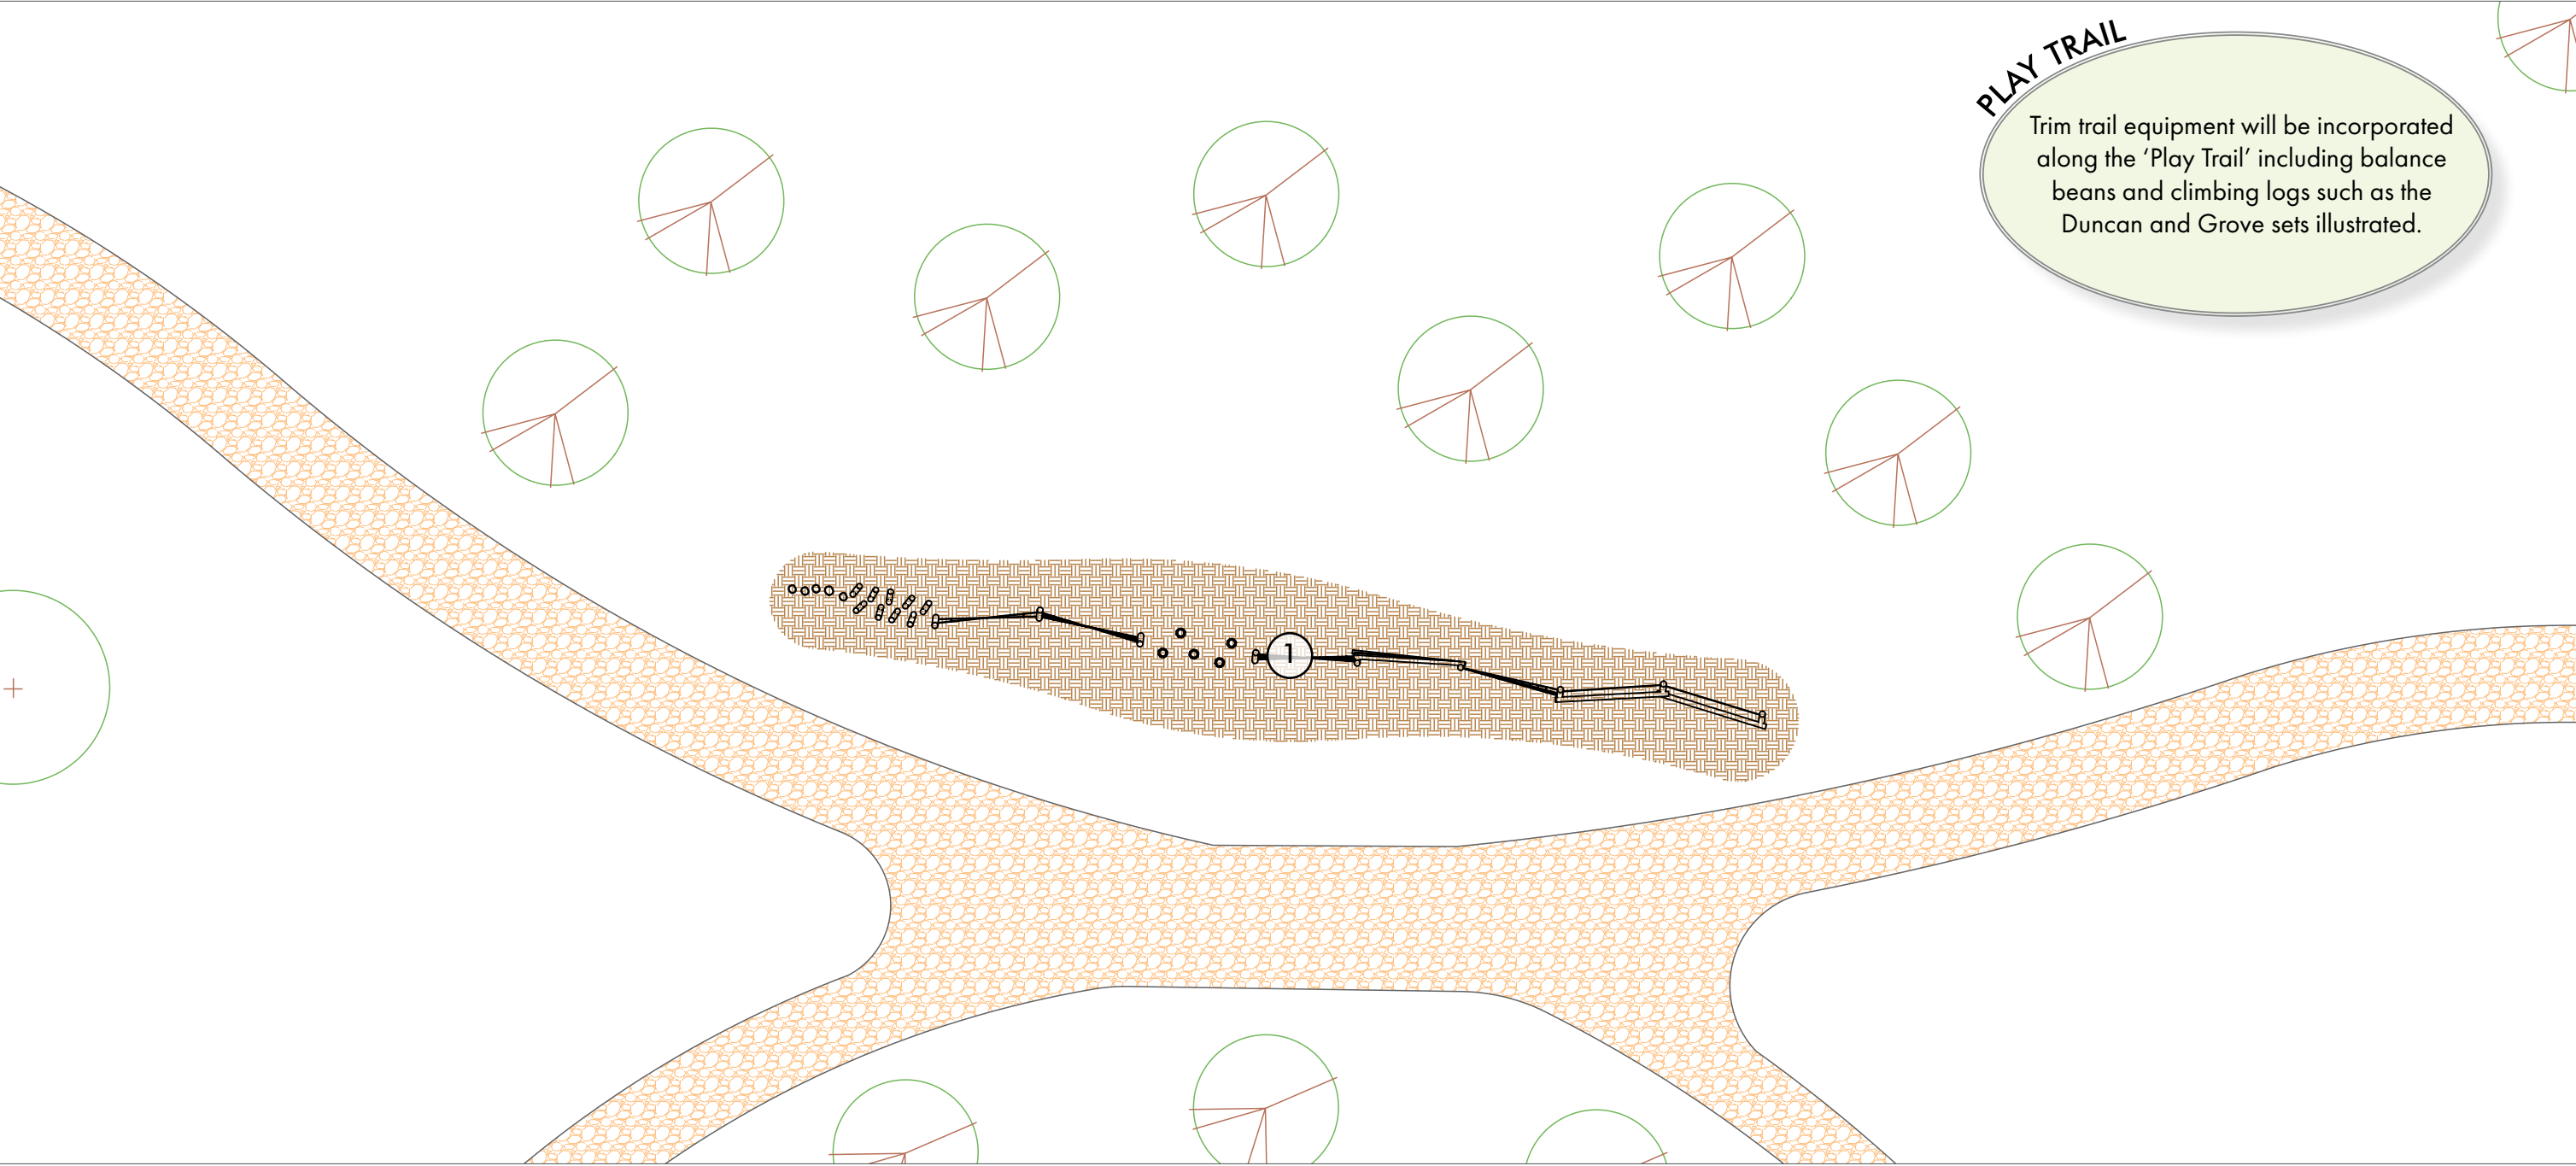


PLAY TRAIL

Trim trail equipment will be incorporated along the 'Play Trail' including balance beans and climbing logs such as the Duncan and Grove sets illustrated.

- LANDSCAPE FINISHES KEY
- Anti-trap metal bow top fencing
 - Anti-trap timber fencing
 - Self-closing gate (to match fencing)
 - Resin bound rubber bark chip play surfacing. Colour: green mix (soft/natural green)
 - Resin bound rubber bark chip play surfacing. Colour: brown mix.
 - Resin bound recycled rubber crumb (wetpour) play surfacing. Colour: grey
 - Resin bound recycled rubber crumb (wetpour) play surfacing. Colour: brown
 - Resin bound recycled rubber crumb (wetpour) play surfacing. Colour: blue
 - Play sand
 - Play bark
 - Composite decking - recycled materials. Solid Enhanced Grain. Colour: Golden Oak.
 - Amenity grass to play area
 - Planting to play area (Refer to separate Planting Proposals by HBA)
 - Play equipment and associated safety zone (provided by manufacturers)
 - Bench / seating
 - Litter bin



1. Duncan and Grove Robinia Climbing Net Trail No. 5

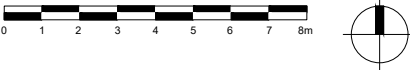

HUSKISSON BROWN
a s s o c i a t e s

landscape architecture ■ urban design
expert witness ■ environmental planning

Huskisson Brown is the trading name of David Huskisson Associates Limited
17 Upper Grosvenor Road Turbridge Wells Kent TN1 2DU
tel: 01892 527828 email: office@huskissonbrown.co.uk www.huskissonbrown.co.uk

All dimensions to be checked on site

Client
CALA (South Home Counties) Ltd/ Bellway
Homes Ltd
Project


Land north of Water Lane, Angemering

Drawing

Play Trail 2

Sheet	Scale:
4 of 11	1:200@ A3
Date	Rev.
Drawing No.	
HBA-875-304	

File location:
P:\875 - Water Lane\Drawings\HBA\Current Drawings

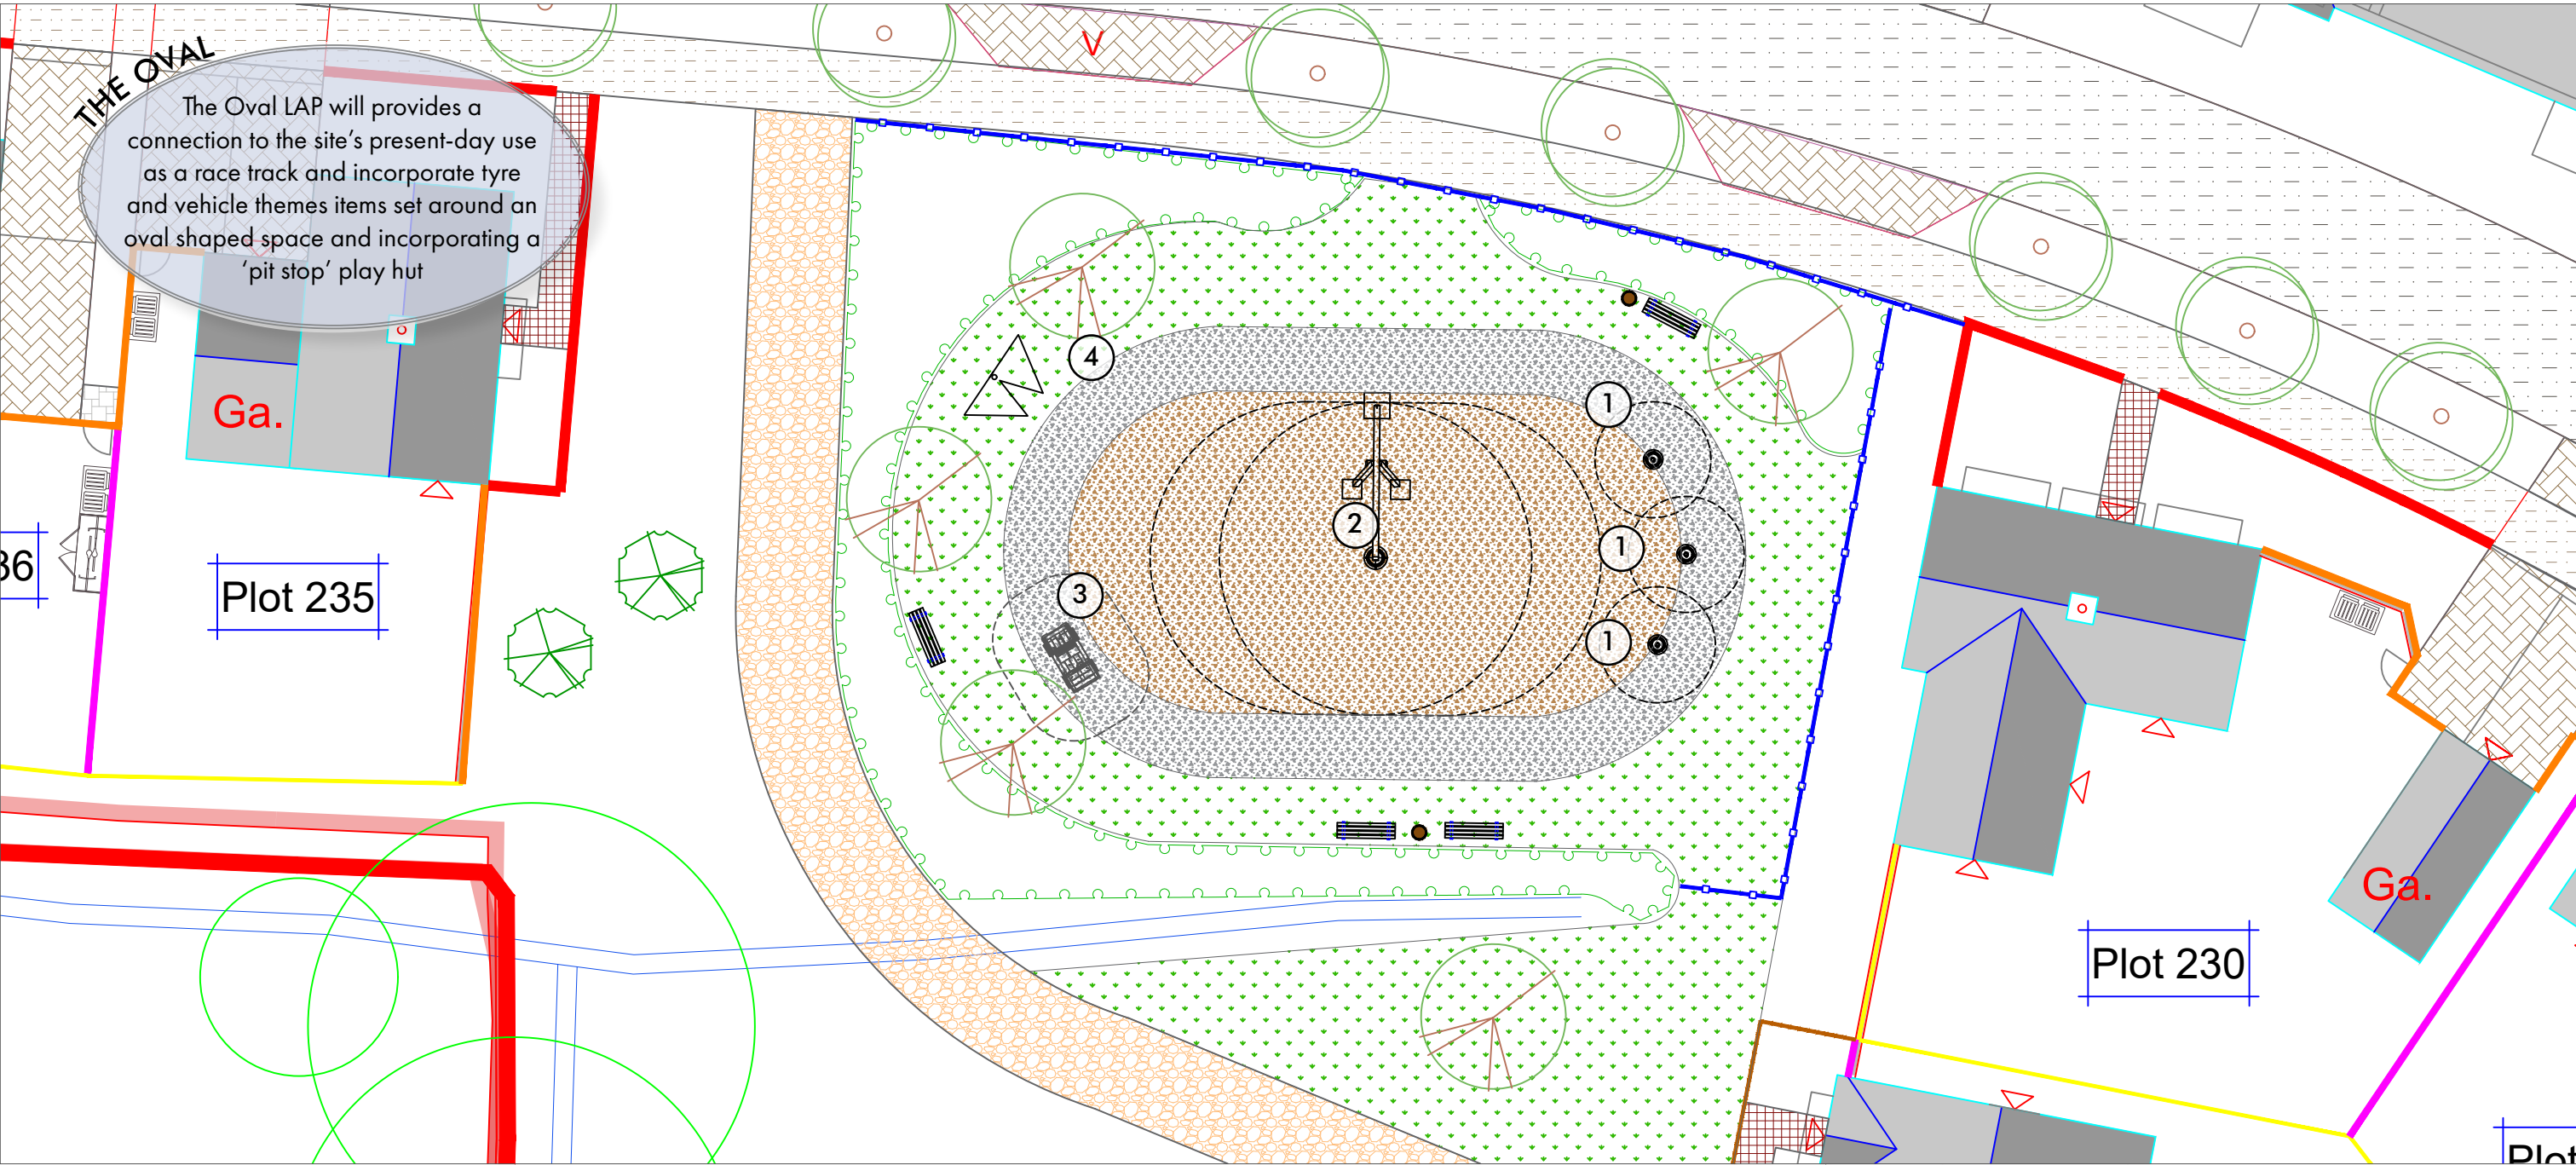

- LANDSCAPE FINISHES KEY**
- Anti-trap metal bow top fencing
 - Anti-trap timber fencing
 - Self-closing gate (to match fencing)
 - Resin bound rubber bark chip play surfacing. Colour: green mix (soft/natural green)
 - Resin bound rubber bark chip play surfacing. Colour: brown mix.
 - Resin bound recycled rubber crumb (wetpour) play surfacing. Colour: grey
 - Resin bound recycled rubber crumb (wetpour) play surfacing. Colour: brown
 - Resin bound recycled rubber crumb (wetpour) play surfacing. Colour: blue
 - Play sand
 - Play bark
 - Composite decking - recycled materials. Solid Enhanced Grain. Colour: Golden Oak.
 - Amenity grass to play area
 - Planting to play area (Refer to separate Planting Proposals by HBA)
 - Play equipment and associated safety zone (provided by manufacturers)
 - Bench / seating
 - Litter bin
 - ARUN DISTRICT COUNCIL A/256/21/RES
 - Cycle stand at 1000mm spacing



1. Richter Spielgeräte Turning Tyre



2. Richter Spielgeräte Car Tyre Swing



3. Richter Spielgeräte Little Speedster



4. Duncan and Grove Play Hut No. 4



Woodscape Type 2 backless bench

0 1 2 3 4 5 6 7 8m

HUSKISSON BROWN
associates


landscape architecture ■ urban design
expert witness ■ environmental planning

Huskinson Brown is the trading name of David Huskinson Associates Limited
17 Upper Grosvenor Road Tunbridge Wells Kent TN11 2DU
tel: 01892 527828 email: office@huskinsonbrown.co.uk www.huskinsonbrown.co.uk

All dimensions to be checked on site

Client
CALA (South Home Counties) Ltd/ Bellway
Homes Ltd
Project
Land north of Water Lane, Angemering
Drawing
The Oval
Sheet
5 of 11
Date
13:05:22
File location:
P:\875 - Water Lane\Drawings\HBA\Current Drawings

Scale:
1:200@ A3
Rev.
Drawing No.
HBA-875-305

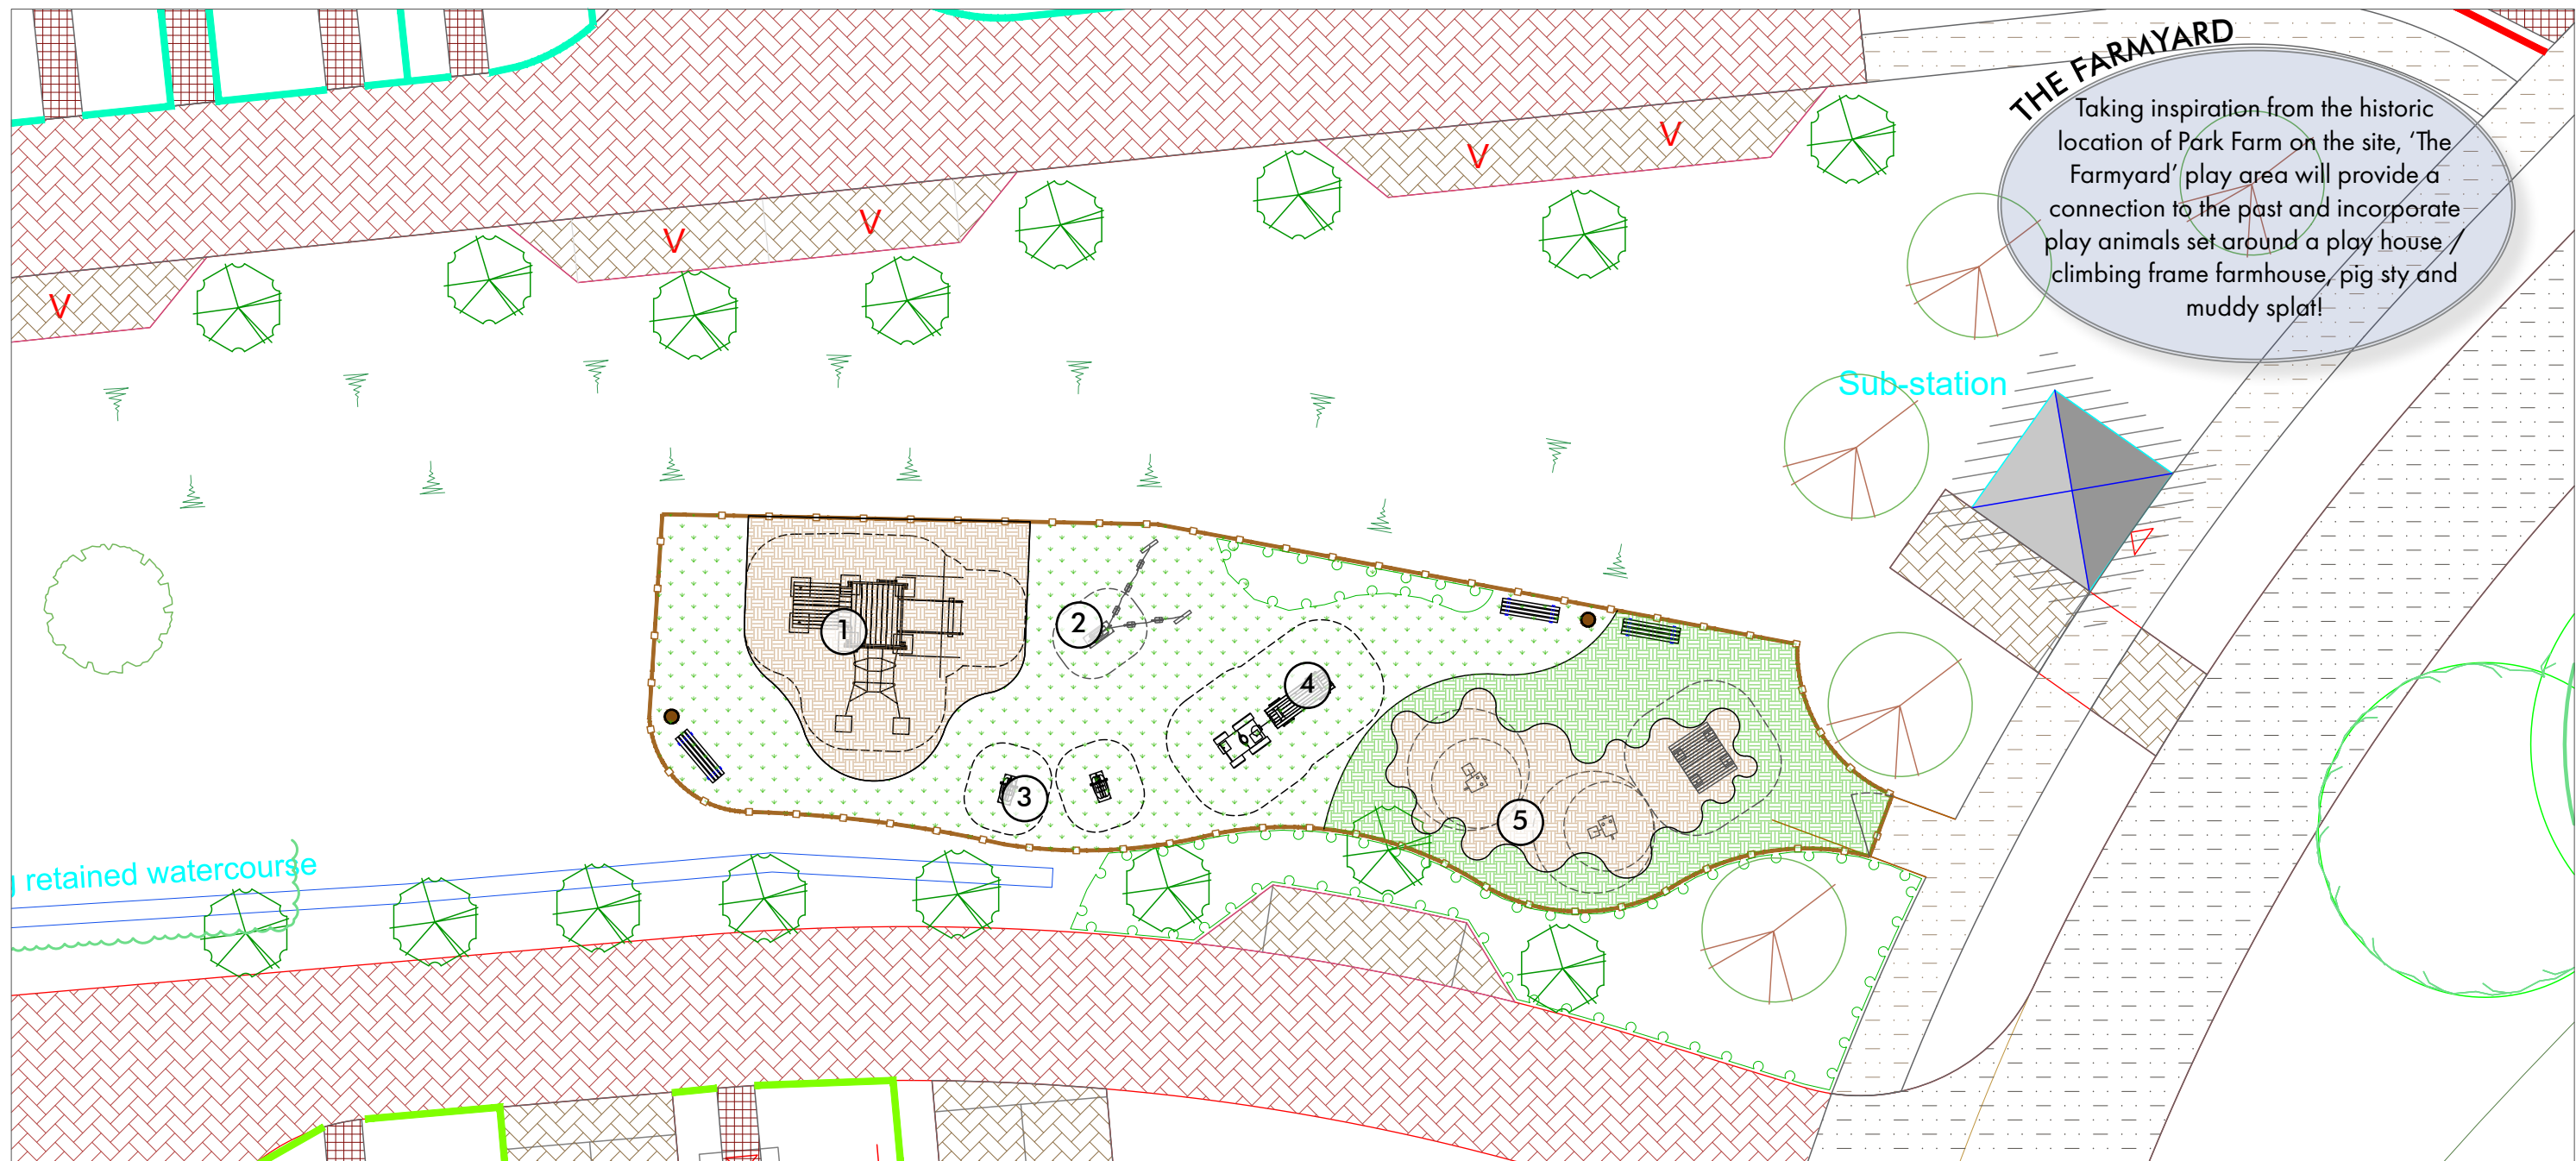

LANDSCAPE FINISHES KEY

- Anti-trap metal bow top fencing
- Anti-trap timber fencing
- Self-closing gate (to match fencing)
- Resin bound rubber bark chip play surfacing. Colour: green mix (soft/natural green)
- Resin bound rubber bark chip play surfacing. Colour: brown mix.
- Resin bound recycled rubber crumb (wetpour) play surfacing. Colour: grey
- Resin bound recycled rubber crumb (wetpour) play surfacing. Colour: brown
- Resin bound recycled rubber crumb (wetpour) play surfacing. Colour: blue
- Play sand
- Play bark
- Composite decking - recycled materials. Solid Enhanced Grain. Colour: Golden Oak.
- Amenity grass to play area
- Planting to play area (Refer to separate Planting Proposals by HBA)
- Play equipment and associated safety zone (provided by manufacturers)
- Bench / seating
- Litter bin
- Cycle stand at 1000mm spacing



1. Richter Spielgeräte Platform House



2. Richter Spielgeräte Chicken Family



3. Richter Spielgeräte Little Chicken



4. Richter Spielgeräte Tractor with Trailer



5. Richter Spielgeräte Pig



6. Richter Spielgeräte Small Playing House



Woodscape Type 2 backless bench



Woodscape LBS 12 Front opening square bin



HUSKISSON BROWN
associates

landscape architecture ■ urban design
expert witness ■ environmental planning

Huskinson Brown is the trading name of David Huskinson Associates Limited
17 Upper Grosvenor Road Tunbridge Wells Kent TN11 2DU
tel: 01892 527828 email: office@huskinsonbrown.co.uk www.huskinsonbrown.co.uk

All dimensions to be checked on site

Client
CALA (South Home Counties) Ltd/ Bellway
Homes Ltd
Project

Land north of Water Lane, Angmering


Drawing

The Farmyard

Sheet 6 of 11 Scale: 1:200@ A3

Date 13.05.22 Drawing No. HBA-875-306 Rev.

File location: P:\875 - Water Lane\Drawings\HBA\Current Drawings

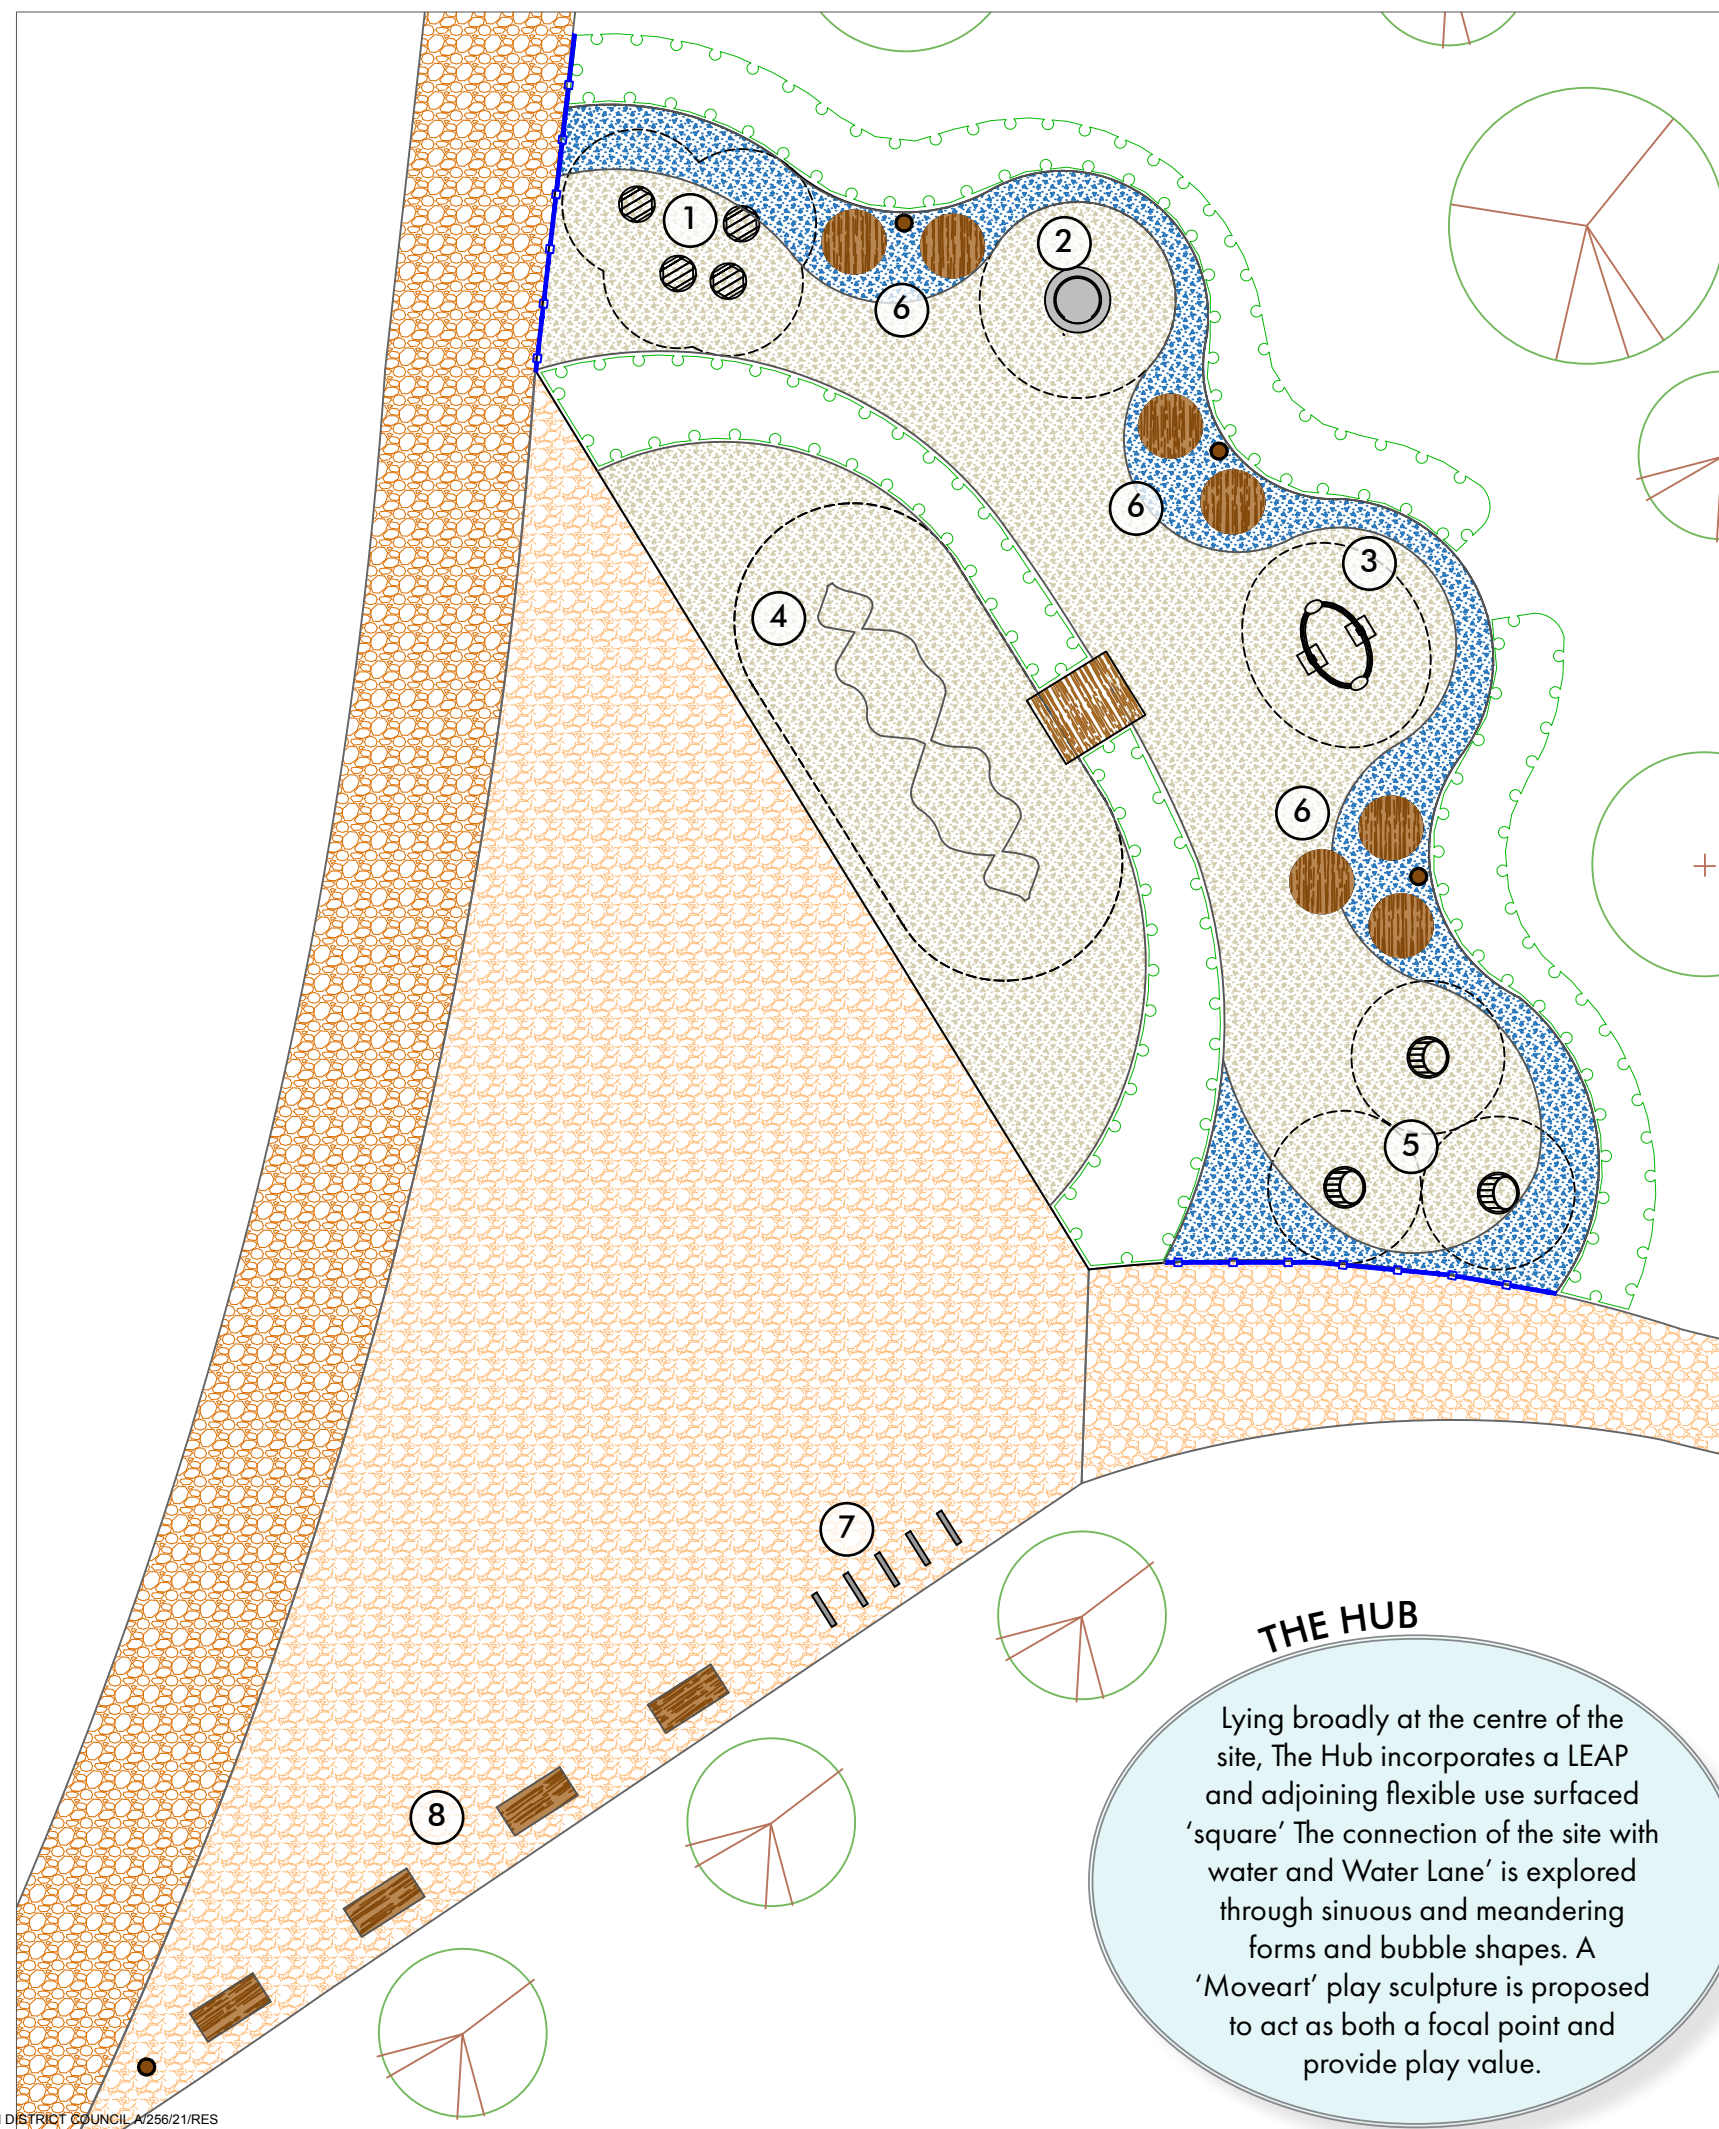


THE HUB

Lying broadly at the centre of the site, The Hub incorporates a LEAP and adjoining flexible use surfaced 'square' The connection of the site with water and Water Lane' is explored through sinuous and meandering forms and bubble shapes. A 'Moveart' play sculpture is proposed to act as both a focal point and provide play value.

LANDSCAPE FINISHES KEY

-  Anti-trap metal bow top fencing
 Anti-trap timber fencing
 Self-closing gate (to match fencing)
 Resin bound rubber bark chip play surfacing.
 Colour: green mix (soft/natural green)
 Resin bound rubber bark chip play surfacing.
 Colour: brown mix.
 Resin bound recycled rubber crumb
 (wetpour) play surfacing. Colour: grey
 Resin bound recycled rubber crumb
 (wetpour) play surfacing. Colour: brown
 Resin bound recycled rubber crumb
 (wetpour) play surfacing. Colour: blue
 Play sand
 Play bark
 Composite decking - recycled materials.
 Solid Enhanced Grain. Colour: Golden Oak.
 Amenity grass to play area
 Planting to play area
 (Refer to separate Planting Proposals by HBA)
 Play equipment and associated safety zone
 (provided by manufacturers)
 Bench / seating
 Litter bin
 Cycle stand at 1000mm spacing

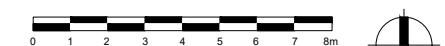

HUSKISSON BROWN
associates

landscape architecture ■ urban design
expert witness ■ environmental planning

Huskinson Brown is the trading name of David Huskinson Associates Limited
17 Upper Grosvenor Road Tunbridge Wells Kent TN1 2DU
tel: 01892 527828 email:office@huskinsonbrown.co.uk www.huskinsonbrown.co.uk

All dimensions to be checked on site


Client
CALA (South Home Counties) Ltd/ Bellway
Homes Ltd
Project

Land north of Water Lane, Angemering

Drawing

The Hub

Sheet	Scale:
7 of 11	1:200@ A3
Date	Drawing No.
13:05:22	HBA-875-307
	Rev.
	-

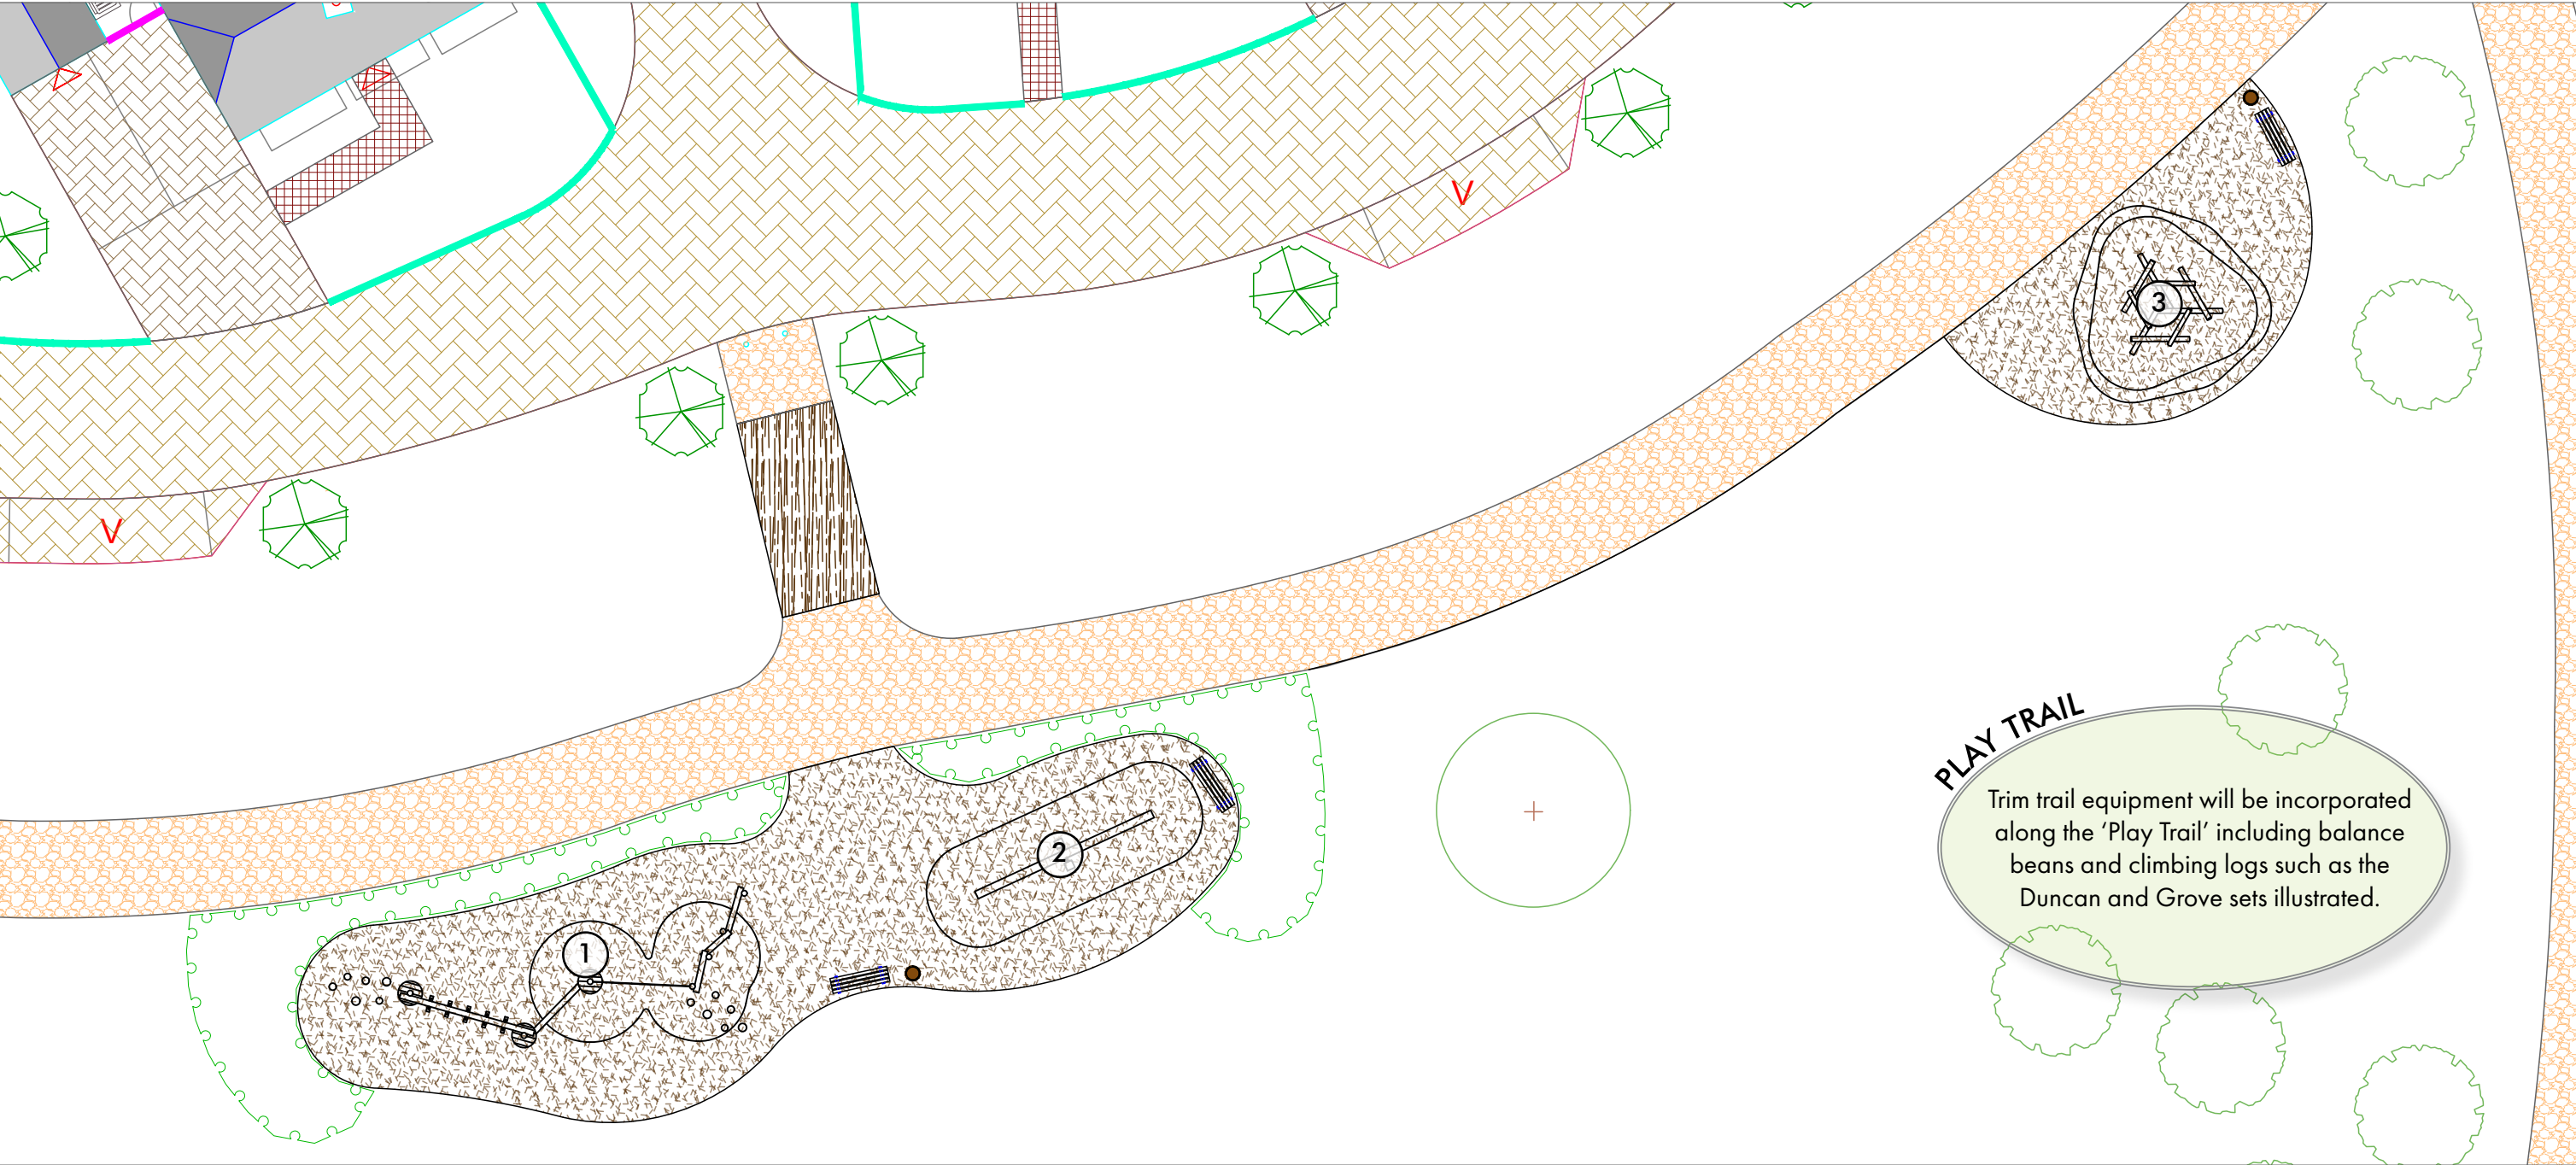

LANDSCAPE FINISHES KEY


- Anti-trap metal bow top fencing
- Anti-trap timber fencing
- Self-closing gate (to match fencing)
- Resin bound rubber bark chip play surfacing. Colour: green mix (soft/natural green)
- Resin bound rubber bark chip play surfacing. Colour: brown mix.
- Resin bound recycled rubber crumb (wetpour) play surfacing. Colour: grey
- Resin bound recycled rubber crumb (wetpour) play surfacing. Colour: brown
- Resin bound recycled rubber crumb (wetpour) play surfacing. Colour: blue
- Play sand
- Play bark
- Composite decking - recycled materials. Solid Enhanced Grain. Colour: Golden Oak.
- Amenity grass to play area
- Planting to play area (Refer to separate Planting Proposals by HBA)
- Play equipment and associated safety zone (provided by manufacturers)
- Bench / seating
- Litter bin
- Cycle stand at 1000mm spacing



1. Duncan and Grove Trim Trail Combo No. 7



2. Duncan and Grove Robinia See-Saw No. 1

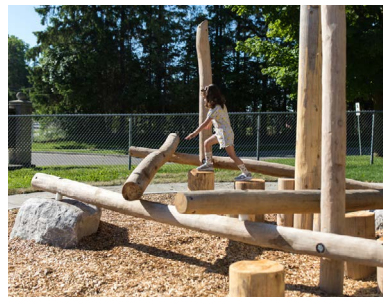


3. Duncan and Grove Log Climbing Frame No. 3



Woodscape Type 2 backless bench



Woodscape LBS 12 Front opening square bin

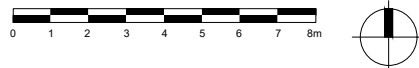

landscape architecture ■ urban design
expert witness ■ environmental planning

Huskinson Brown is the trading name of David Huskinson Associates Limited
17 Upper Grosvenor Road - Tunbridge Wells - Kent TN11 2DU
tel: 01892 527828 email: office@huskinsonbrown.co.uk www.huskinsonbrown.co.uk

All dimensions to be checked on site

Client
CALA (South Home Counties) Ltd/ Bellway
Homes Ltd
Project

Land north of Water Lane, Angmering

Drawing


Play Trail 3

Sheet 8 of 11 Scale: 1:200@ A3

Date 13:05:22 Drawing No. HBA-875-308 Rev. -

File location: P:\875 - Water Lane\Drawings\HBA\Current Drawings

ARUN DISTRICT COUNCIL A/256/21/RES

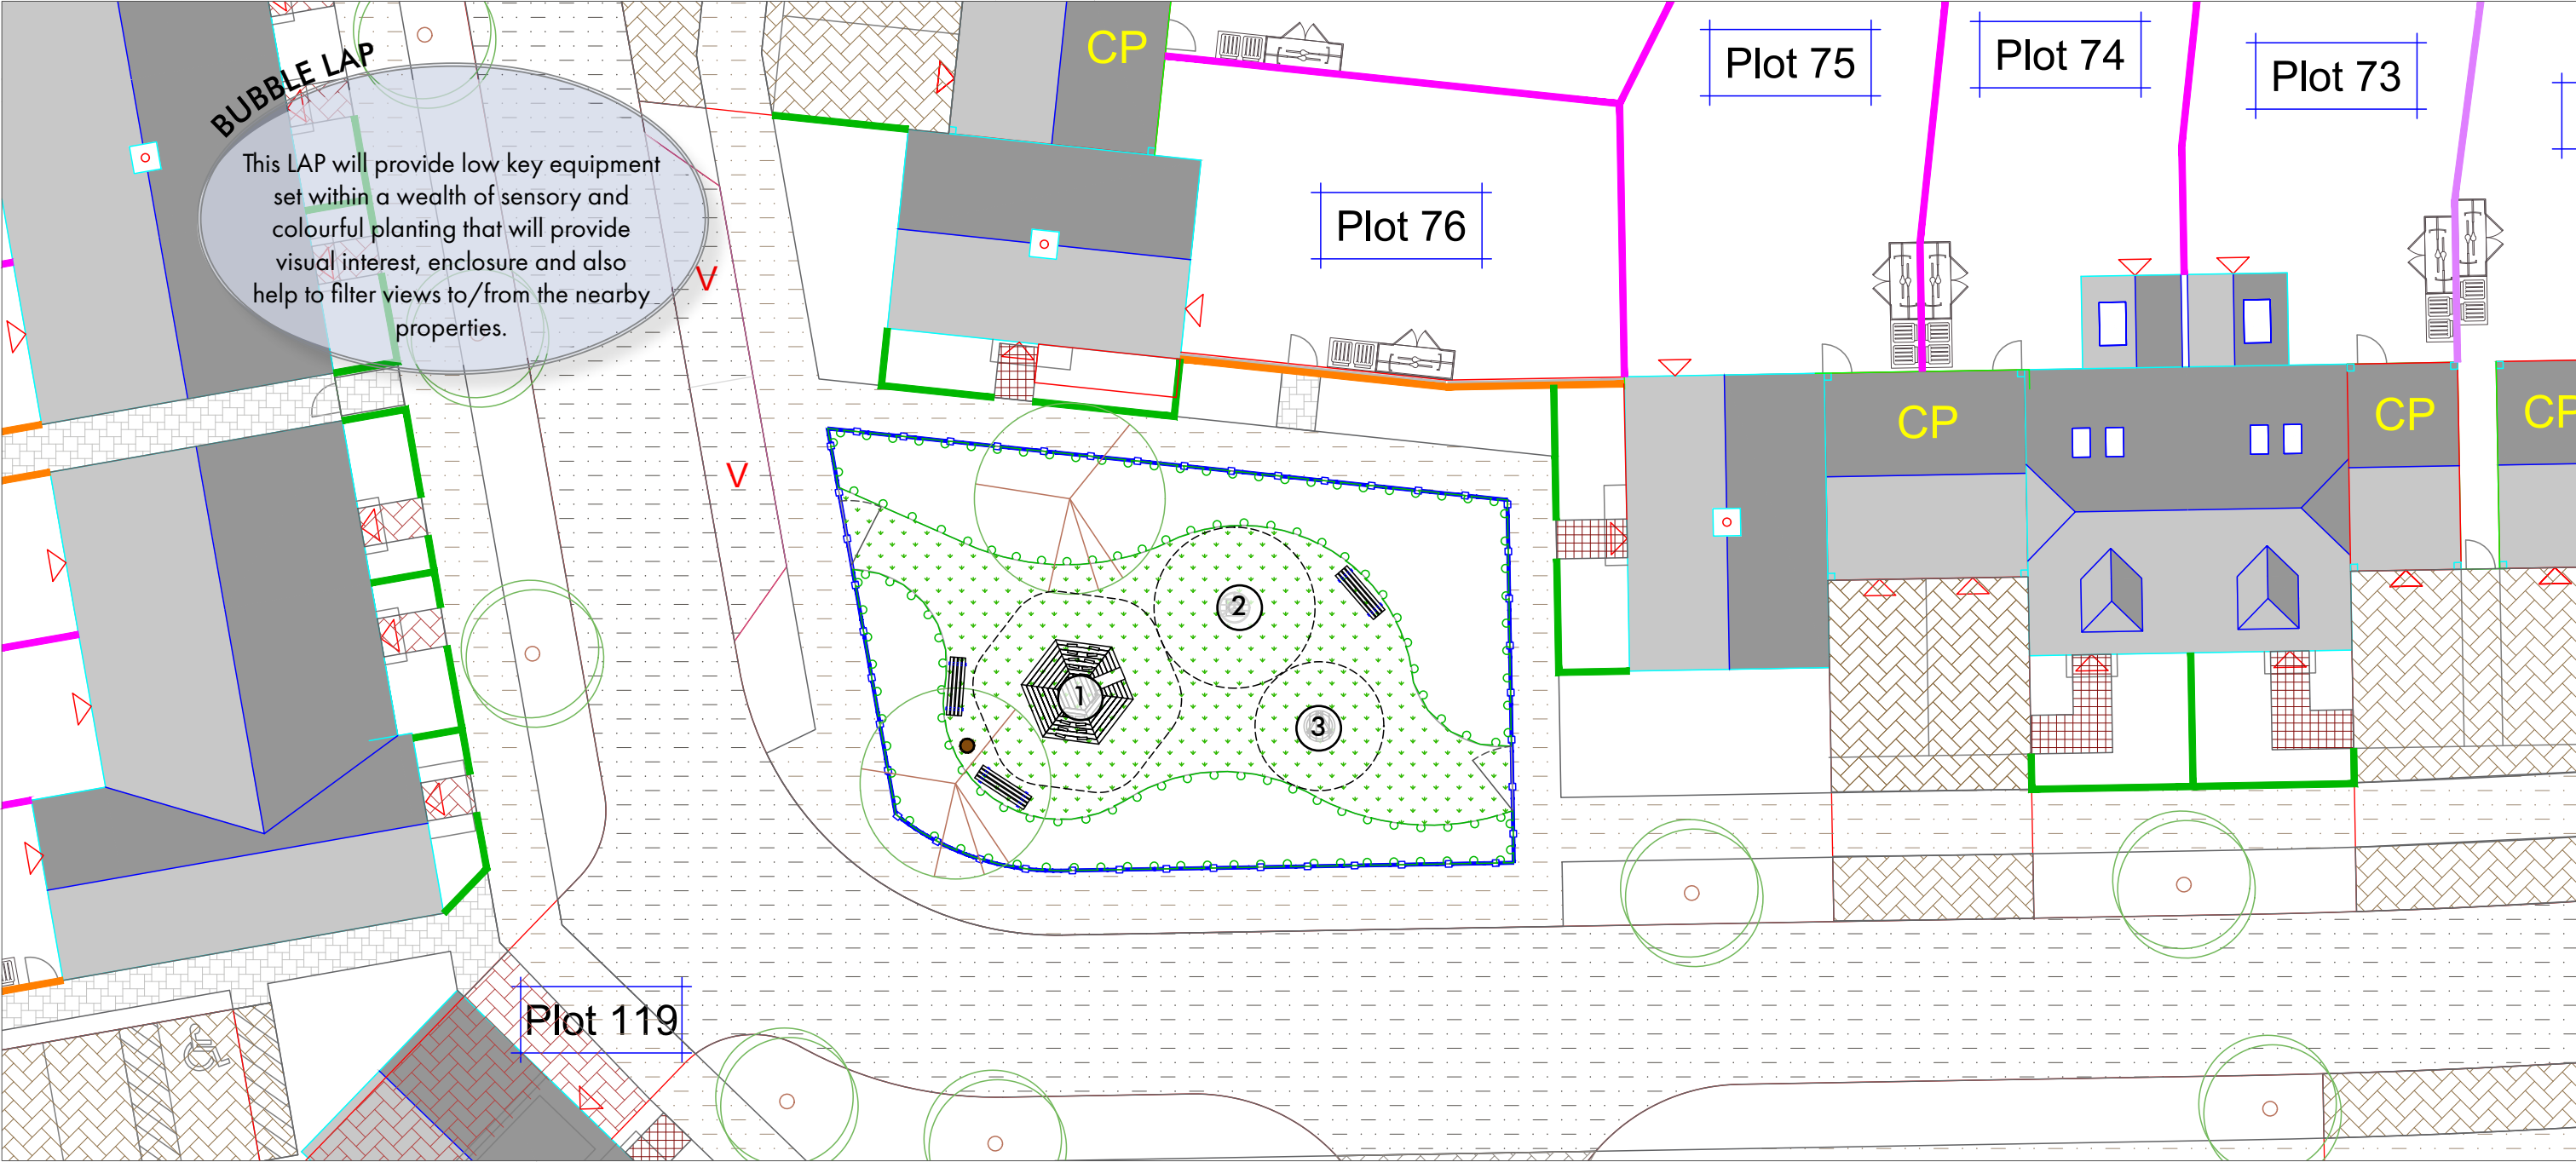

LANDSCAPE FINISHES KEY

- Anti-trap metal bow top fencing
- Anti-trap timber fencing
- Self-closing gate (to match fencing)
- Resin bound rubber bark chip play surfacing. Colour: green mix (soft/natural green)
- Resin bound rubber bark chip play surfacing. Colour: brown mix.
- Resin bound recycled rubber crumb (wetpour) play surfacing. Colour: grey
- Resin bound recycled rubber crumb (wetpour) play surfacing. Colour: brown
- Resin bound recycled rubber crumb (wetpour) play surfacing. Colour: blue
- Play sand
- Play bark
- Composite decking - recycled materials. Solid Enhanced Grain. Colour: Golden Oak.
- Amenity grass to play area
- Planting to play area (Refer to separate Planting Proposals by HBA)
- Play equipment and associated safety zone (provided by manufacturers)
- Bench / seating
- Litter bin
- Cycle stand at 1000mm spacing



1. Richter Spielgeräte Dwarf Hill



2. Richter Spielgeräte Small Carousel




3. Richter Spielgeräte Rocker



Factory Furniture Serpentine bench (or similar approved)



Woodscape 90L Front opening round bin

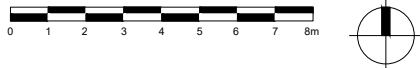

HUSKISSON BROWN
associates

landscape architecture ■ urban design
expert witness ■ environmental planning

Huskinson Brown is the trading name of David Huskinson Associates Limited
17 Upper Grosvenor Road, Tunbridge Wells, Kent, TN1 2DU
tel: 01892 527828 email: office@huskinsonbrown.co.uk www.huskinsonbrown.co.uk


All dimensions to be checked on site

Client
CALA (South Home Counties) Ltd/ Bellway
Homes Ltd
Project

Land north of Water Lane, Angemering
Drawing

Bubble LAP

Sheet	9 of 11	Scale:	1:200@ A3
Date	13.05.22	Drawing No.	HBA-875-309
File location:	P:\875 - Water Lane\Drawings\HBA\Current Drawings		

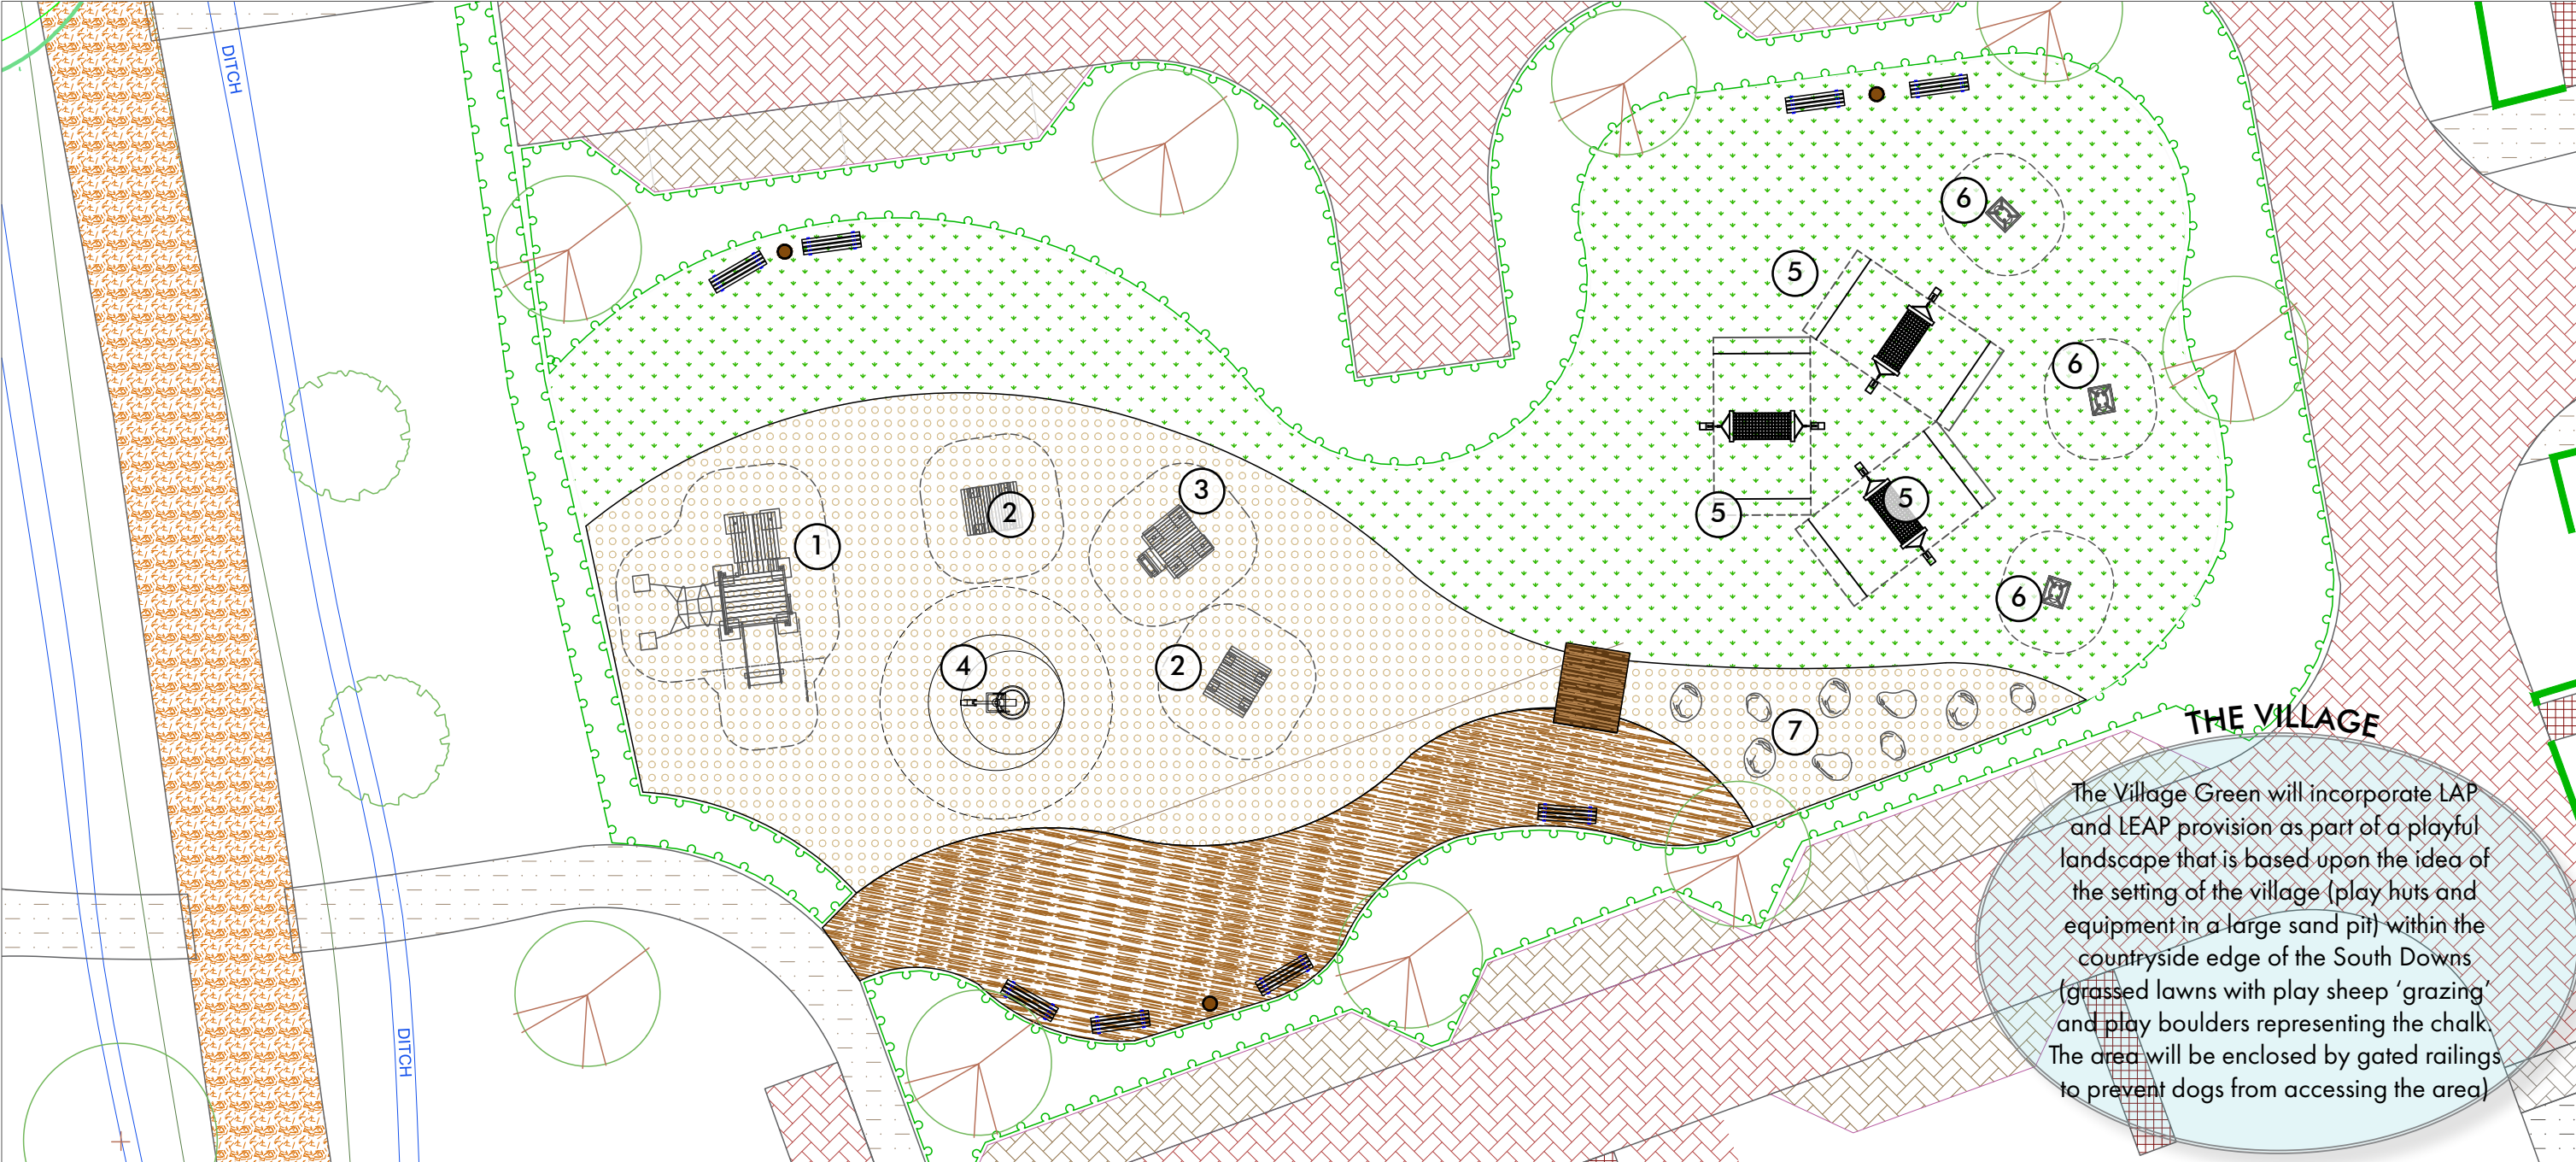

- LANDSCAPE FINISHES KEY**
- Anti-trap metal bow top fencing
 - Anti-trap timber fencing
 - Self-closing gate (to match fencing)
 - Resin bound rubber bark chip play surfacing. Colour: green mix (soft/natural green)
 - Resin bound rubber bark chip play surfacing. Colour: brown mix.
 - Resin bound recycled rubber crumb (wetpour) play surfacing. Colour: grey
 - Resin bound recycled rubber crumb (wetpour) play surfacing. Colour: brown
 - Resin bound recycled rubber crumb (wetpour) play surfacing. Colour: blue
 - Play sand
 - Play bark
 - Composite decking - recycled materials. Solid Enhanced Grain. Colour: Golden Oak.
 - Amenity grass to play area
 - Planting to play area (Refer to separate Planting Proposals by HBA)
 - Play equipment and associated safety zone (provided by manufacturers)
 - Bench / seating
 - Litter bin
 - Cycle stand at 1000mm spacing



1. Richter Spielgeräte Platform House



2. Richter Spielgeräte Small Playing House



3. Richter Spielgeräte Small Playing House on Stilts



4. Richter Spielgeräte Large Excavator



5. Duncan and Grove Robinia Hammock No. 1



6. Richter Spielgeräte Wobble Sheep




7. Play boulders



Factory Furniture Serpentine seat (or similar approved)



Woodscape 90L Front opening round bin (or similar approved)

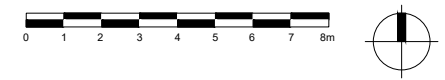

HUSKISSON BROWN
associates

landscape architecture ■ urban design
expert witness ■ environmental planning

Huskisson Brown is the trading name of David Huskisson Associates Limited
17 Upper Grosvenor Road, Tunbridge Wells, Kent, TN11 2DU
tel: 01892 527828 email: office@huskissonbrown.co.uk www.huskissonbrown.co.uk

All dimensions to be checked on site

Client
CALA (South Home Counties) Ltd/ Bellway
Homes Ltd
Project

Land north of Water Lane, Angmering

Drawing
The Village

Sheet
10 of 11


Date
13:05:22

File location:
P:\875 - Water Lane\Drawings\HBA\Current Drawings

Scale:
1:200 @ A3

Rev.
-

Drawing No.
HBA-875-310

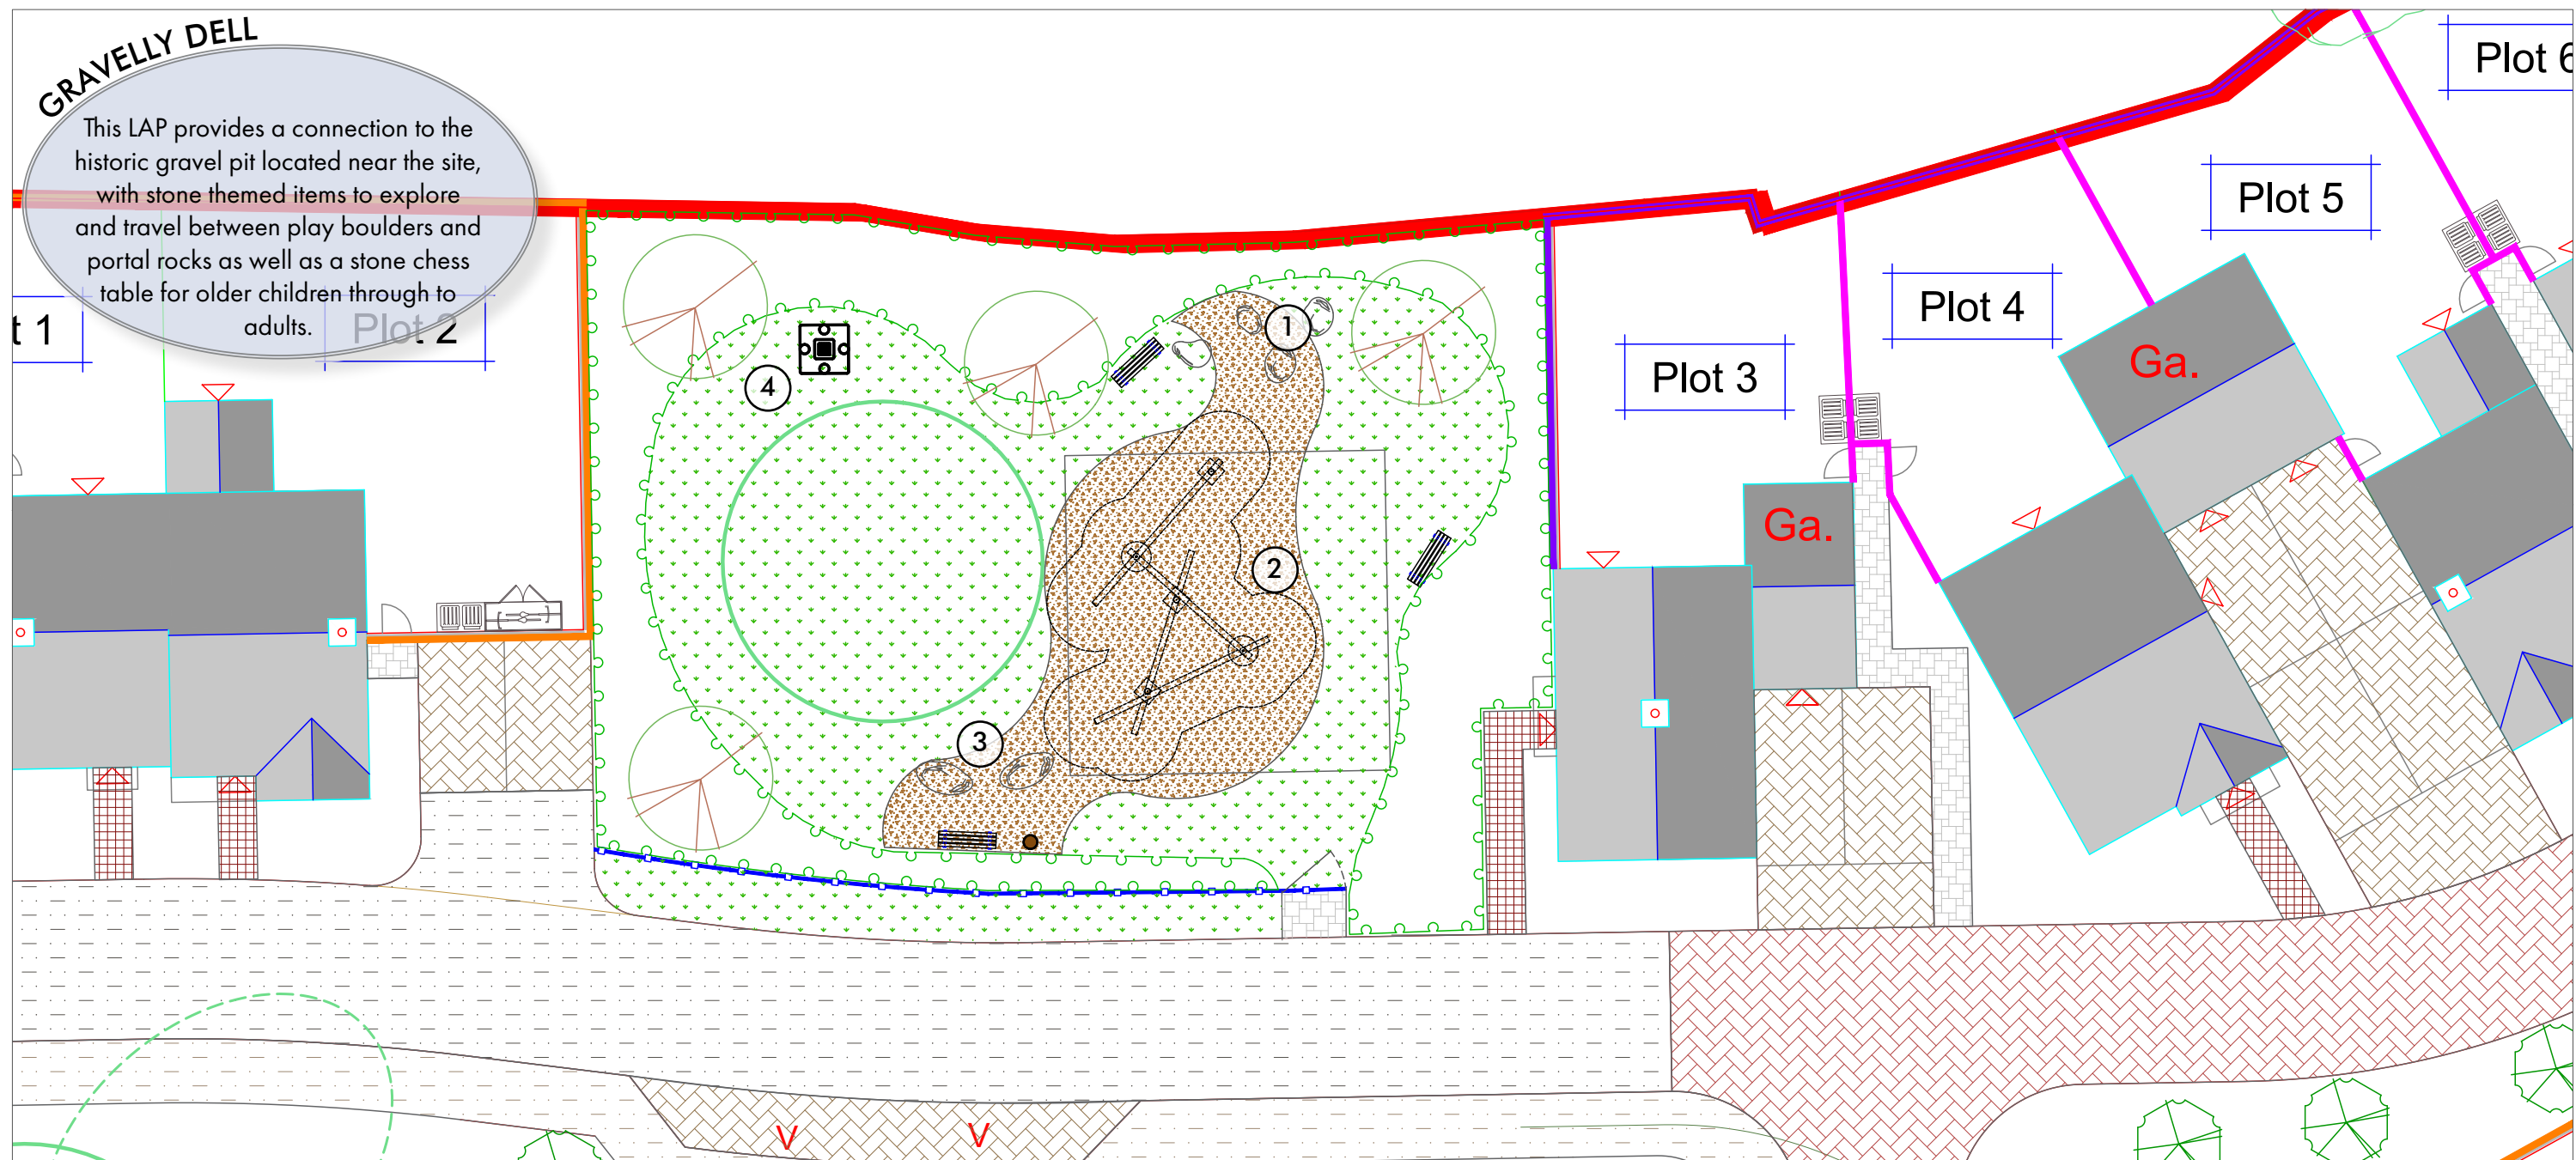

LANDSCAPE FINISHES KEY

- Anti-trap metal bow top fencing
- Anti-trap timber fencing
- Self-closing gate (to match fencing)
- Resin bound rubber bark chip play surfacing. Colour: green mix (soft/natural green)
- Resin bound rubber bark chip play surfacing. Colour: brown mix.
- Resin bound recycled rubber crumb (wetpour) play surfacing. Colour: grey
- Resin bound recycled rubber crumb (wetpour) play surfacing. Colour: brown
- Resin bound recycled rubber crumb (wetpour) play surfacing. Colour: blue
- Play sand
- Play bark
- Composite decking - recycled materials. Solid Enhanced Grain. Colour: Golden Oak.
- Amenity grass to play area
- Planting to play area (Refer to separate Planting Proposals by HBA)
- Play equipment and associated safety zone (provided by manufacturers)
- Bench / seating
- Litter bin
- Cycle stand at 1000mm spacing



1. Play boulders



2. Richter Spielgeräte Jackstraws
Seesaw



3. Portal rocks by CED



4. Outdoor chess table by Red
Lynch Leisure or similar approved



HUSKISSON BROWN
associates

landscape architecture ■ urban design
expert witness ■ environmental planning

Huskinson Brown is the trading name of David Huskinson Associates Limited
17 Upper Grosvenor Road · Tunbridge Wells · Kent · TN1 2DU
tel: 01892 527626 email: office@huskinsonbrown.co.uk www.huskinsonbrown.co.uk

All dimensions to be checked on site

Client
CALA (South Home Counties) Ltd/ Bellway
Homes Ltd
Project

Land north of Water Lane, Angemering

Drawing
Gravelly Dell

Sheet	11 of 11	Scale:	1:200@ A3
Date	13:05:22	Drawing No.	HBA-875-311
File location:	P:\875 - Water Lane\Drawings\HBA\Current Drawings		

Hard surface finishes in Play Spaces



Surface Finish
Product Name:
Material: Resin bound rubber bark play surfacing
Colour: Brown, green and grey - colour mixes to be used to achieve more natural/softer colours



Surface Finish
Material: Resin



Surface Finish
Material: Play Bark



Surface Finish
Material: Play Sand



Surface Finish
Material: Composite solid decking with enhanced grain.
Colour: Golden Oak.
Supplier: Millboard or other similar approved