





SECTION THROUGH GABION WALL
(Scale 1:50)

- NOTES:
1. All dimensions to be checked on site. All details and dimensions relating to sub-Contractors work must be checked and agreed between the sub-Contractor or supplier and the general Contractor.
 2. This drawing is to be read in conjunction with all relevant Architect's and Engineer's drawings and specification.
 3. The main Contractor is responsible for ensuring the stability of the structure whilst the works are in progress.
 4. Any information given regarding existing underground services is given in good faith after consultation with the relevant authority. No liability is accepted by the Consultant and the main Contractor is responsible for obtaining and checking all information and taking due care and attention whilst undertaking the works.

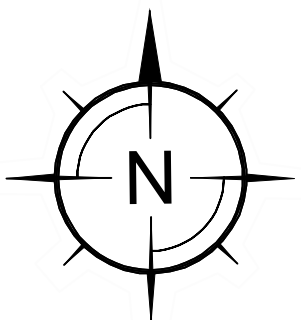

Scale 1:250

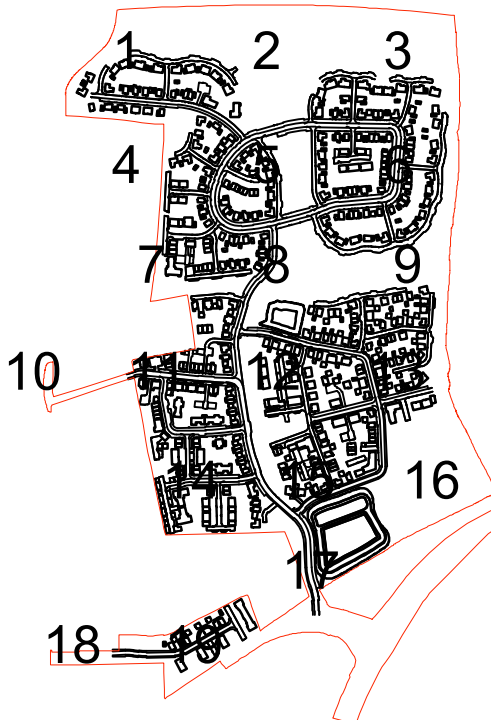

C	17.05.22	[MJP]	Updated site layout - levels to suit	SRM
B	29.04.22	[MJP]	Updated site layout - levels to suit	SRM
A	28.01.22	[MJP]	Retaining walls and plot boundary levels added	SRM
REV	DATE	BY	DESCRIPTION	CHK

Issue Status FOR APPROVAL

The Civil Engineering Practice
11 Tungsten Building
George Street
Fishergate
Sussex
BN41 1RA
01273 424424
reception@civil.co.uk
www.civil.co.uk

CLIENT	Rydon Homes Ltd / Gleeson Land		
PROJECT	Land North Of Water Lane, Angmering		
TITLE	Proposed Levels Sheet 19 of 19		
DRAWN	M Pacifico	DATE	Nov 2021
ENGINEER	S Magowan	CHECKED	
SCALE	1:250 @ A1. 1:500 @ A3		
PROJECT NO.	23544		
DWG NO.	1019 C		