
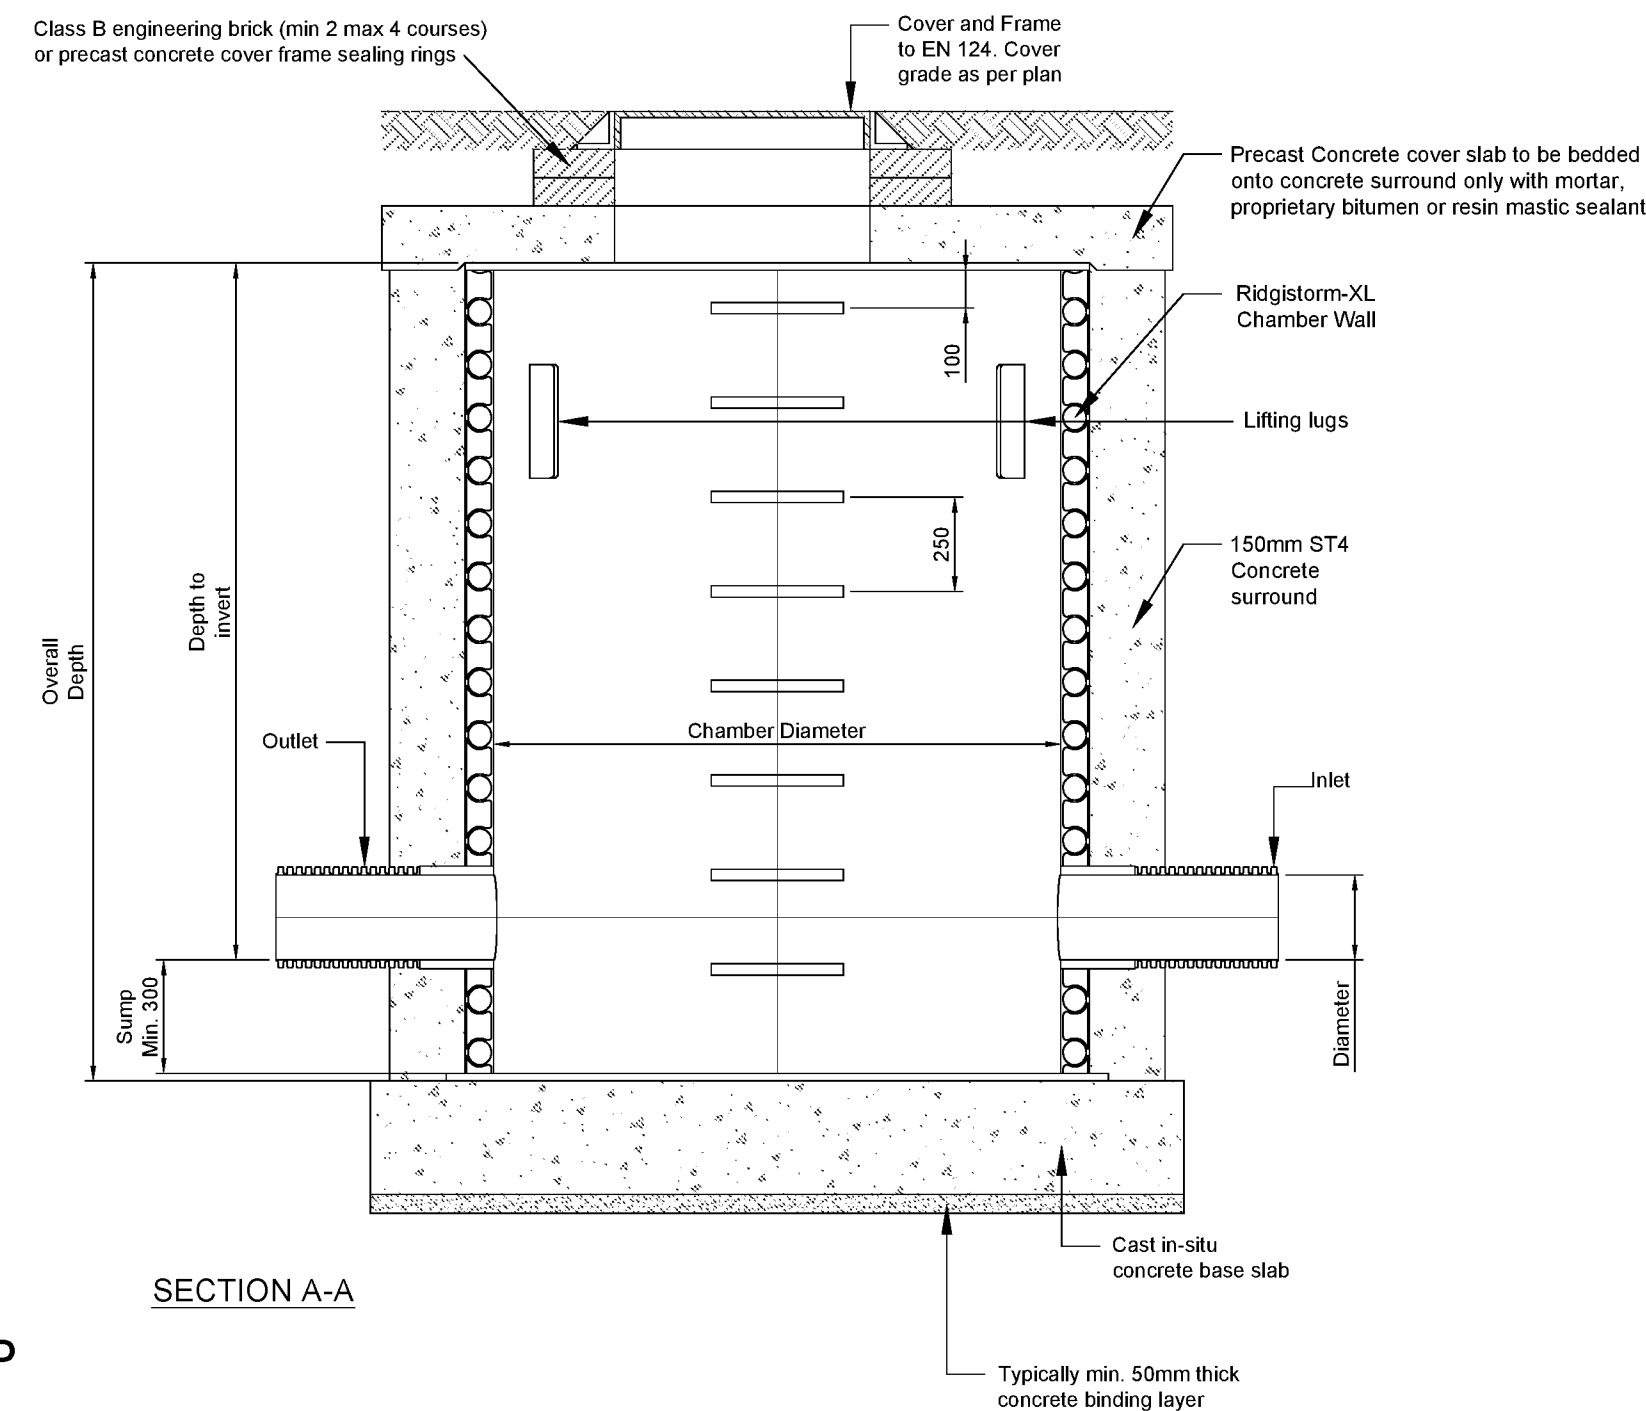
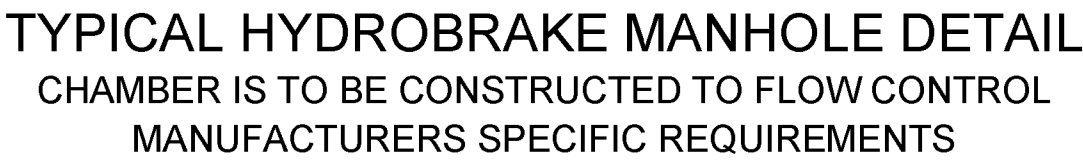


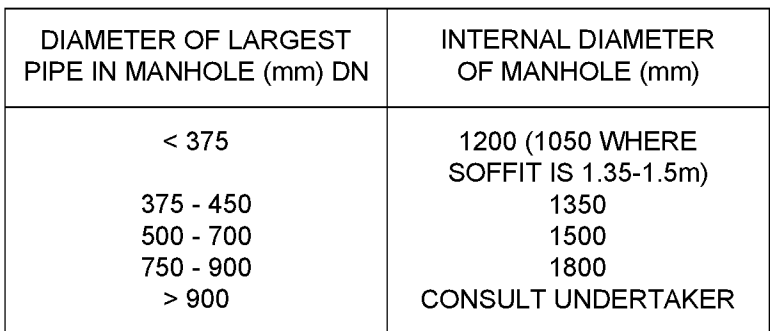

 Consulting Civil Engineers				
CLIENT GD GROUP				
ARCHITECT CITYZEN				
JOB TITLE ARUNDEL ROAD ANGMERING				
DRAWING TITLE CONSTRUCTION DETAILS SHEET 2 OF 2				
DRAWN LH	ENGINEER CS	CHECKED CS	APPROVED	
DATE NOVEMBER 2019		SCALE @ A1	1:20	
JOB NO. C1276	STATUS P	DRAWING NO.	301	REV P1

PRELIMINARY