


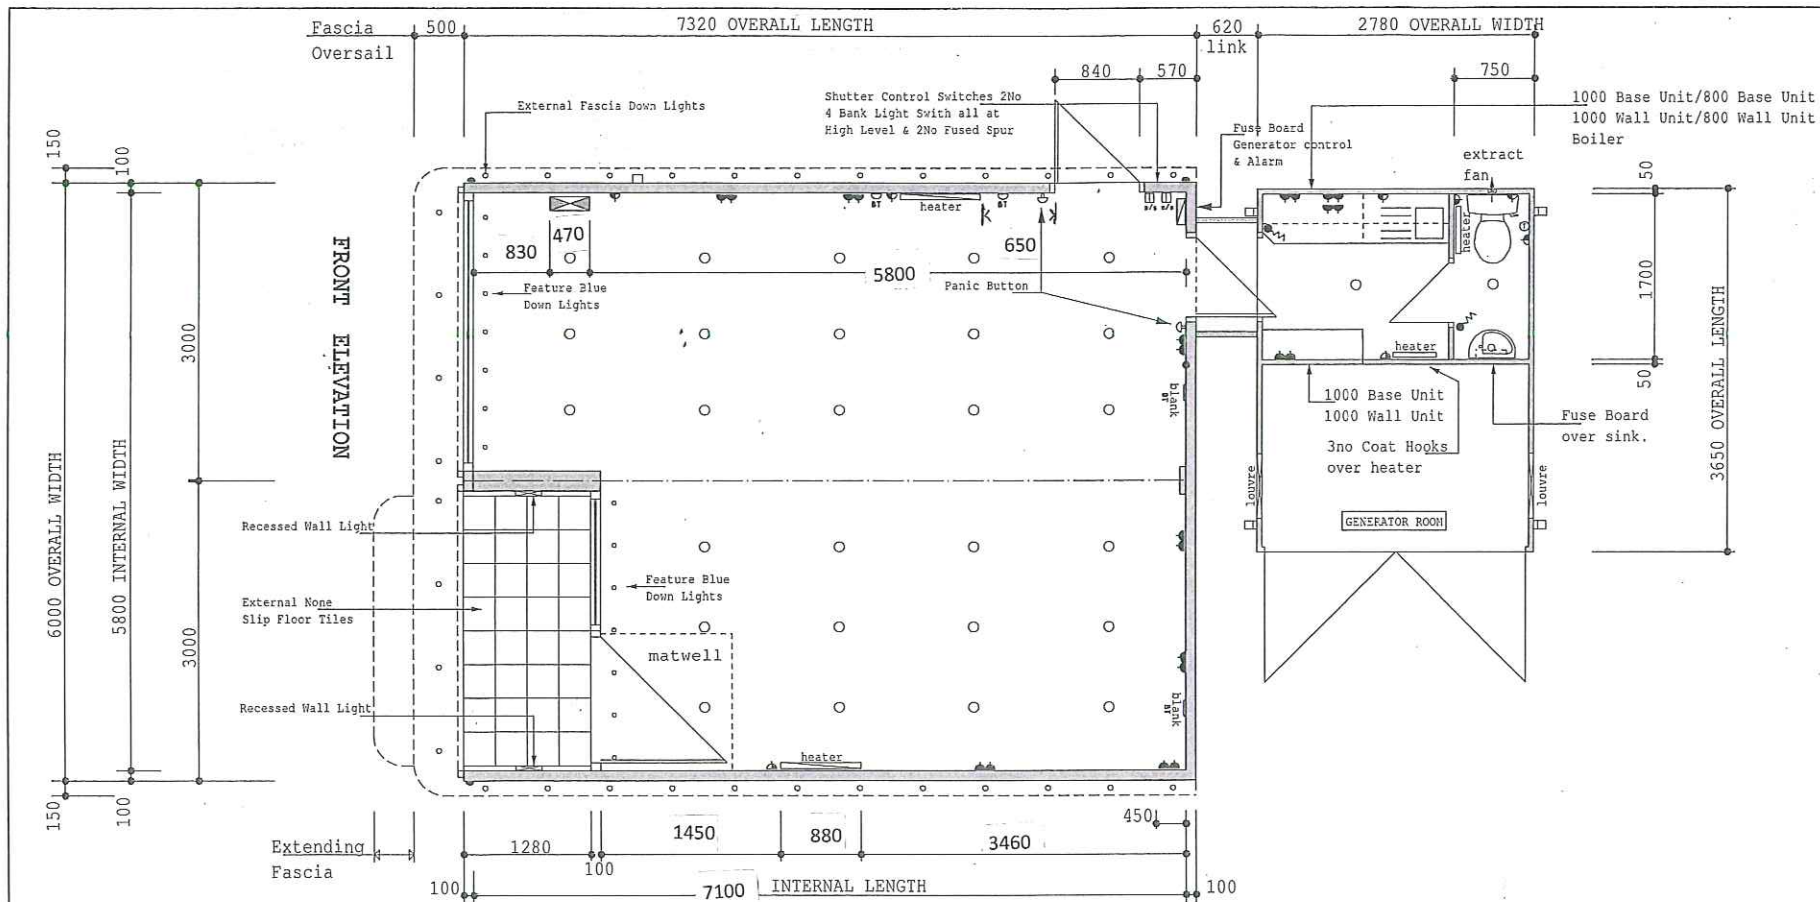

PLAN LAYOUT GENERAL ARRANGEMENT

0 1 2 3 4 5 6 7 8 9 10 Scale 1:50

TITLE
TEL **LGCHA061**
COL.

DRAWING No 01
REVISION No A

DATE
DRAWN BY

NOTES

KEY

Single switched socket	Light switch	Door	Shutter Switch
Two switched socket	Light switch cord	Recessed Ceiling Light	BT
Switched fused spur	Extractor fan	Emergency Light	Panic Light
30A socket panel	Consumer unit	Dimmer Switch	Bell Box
Ceiling Light	Heater	Light Switch	
Thermostat	Thermostat	Refrigerating Unit	
Fluorescent light fitting	Panic Alarm		

Liberty
GUARD

Tel: 0845 094 4487