


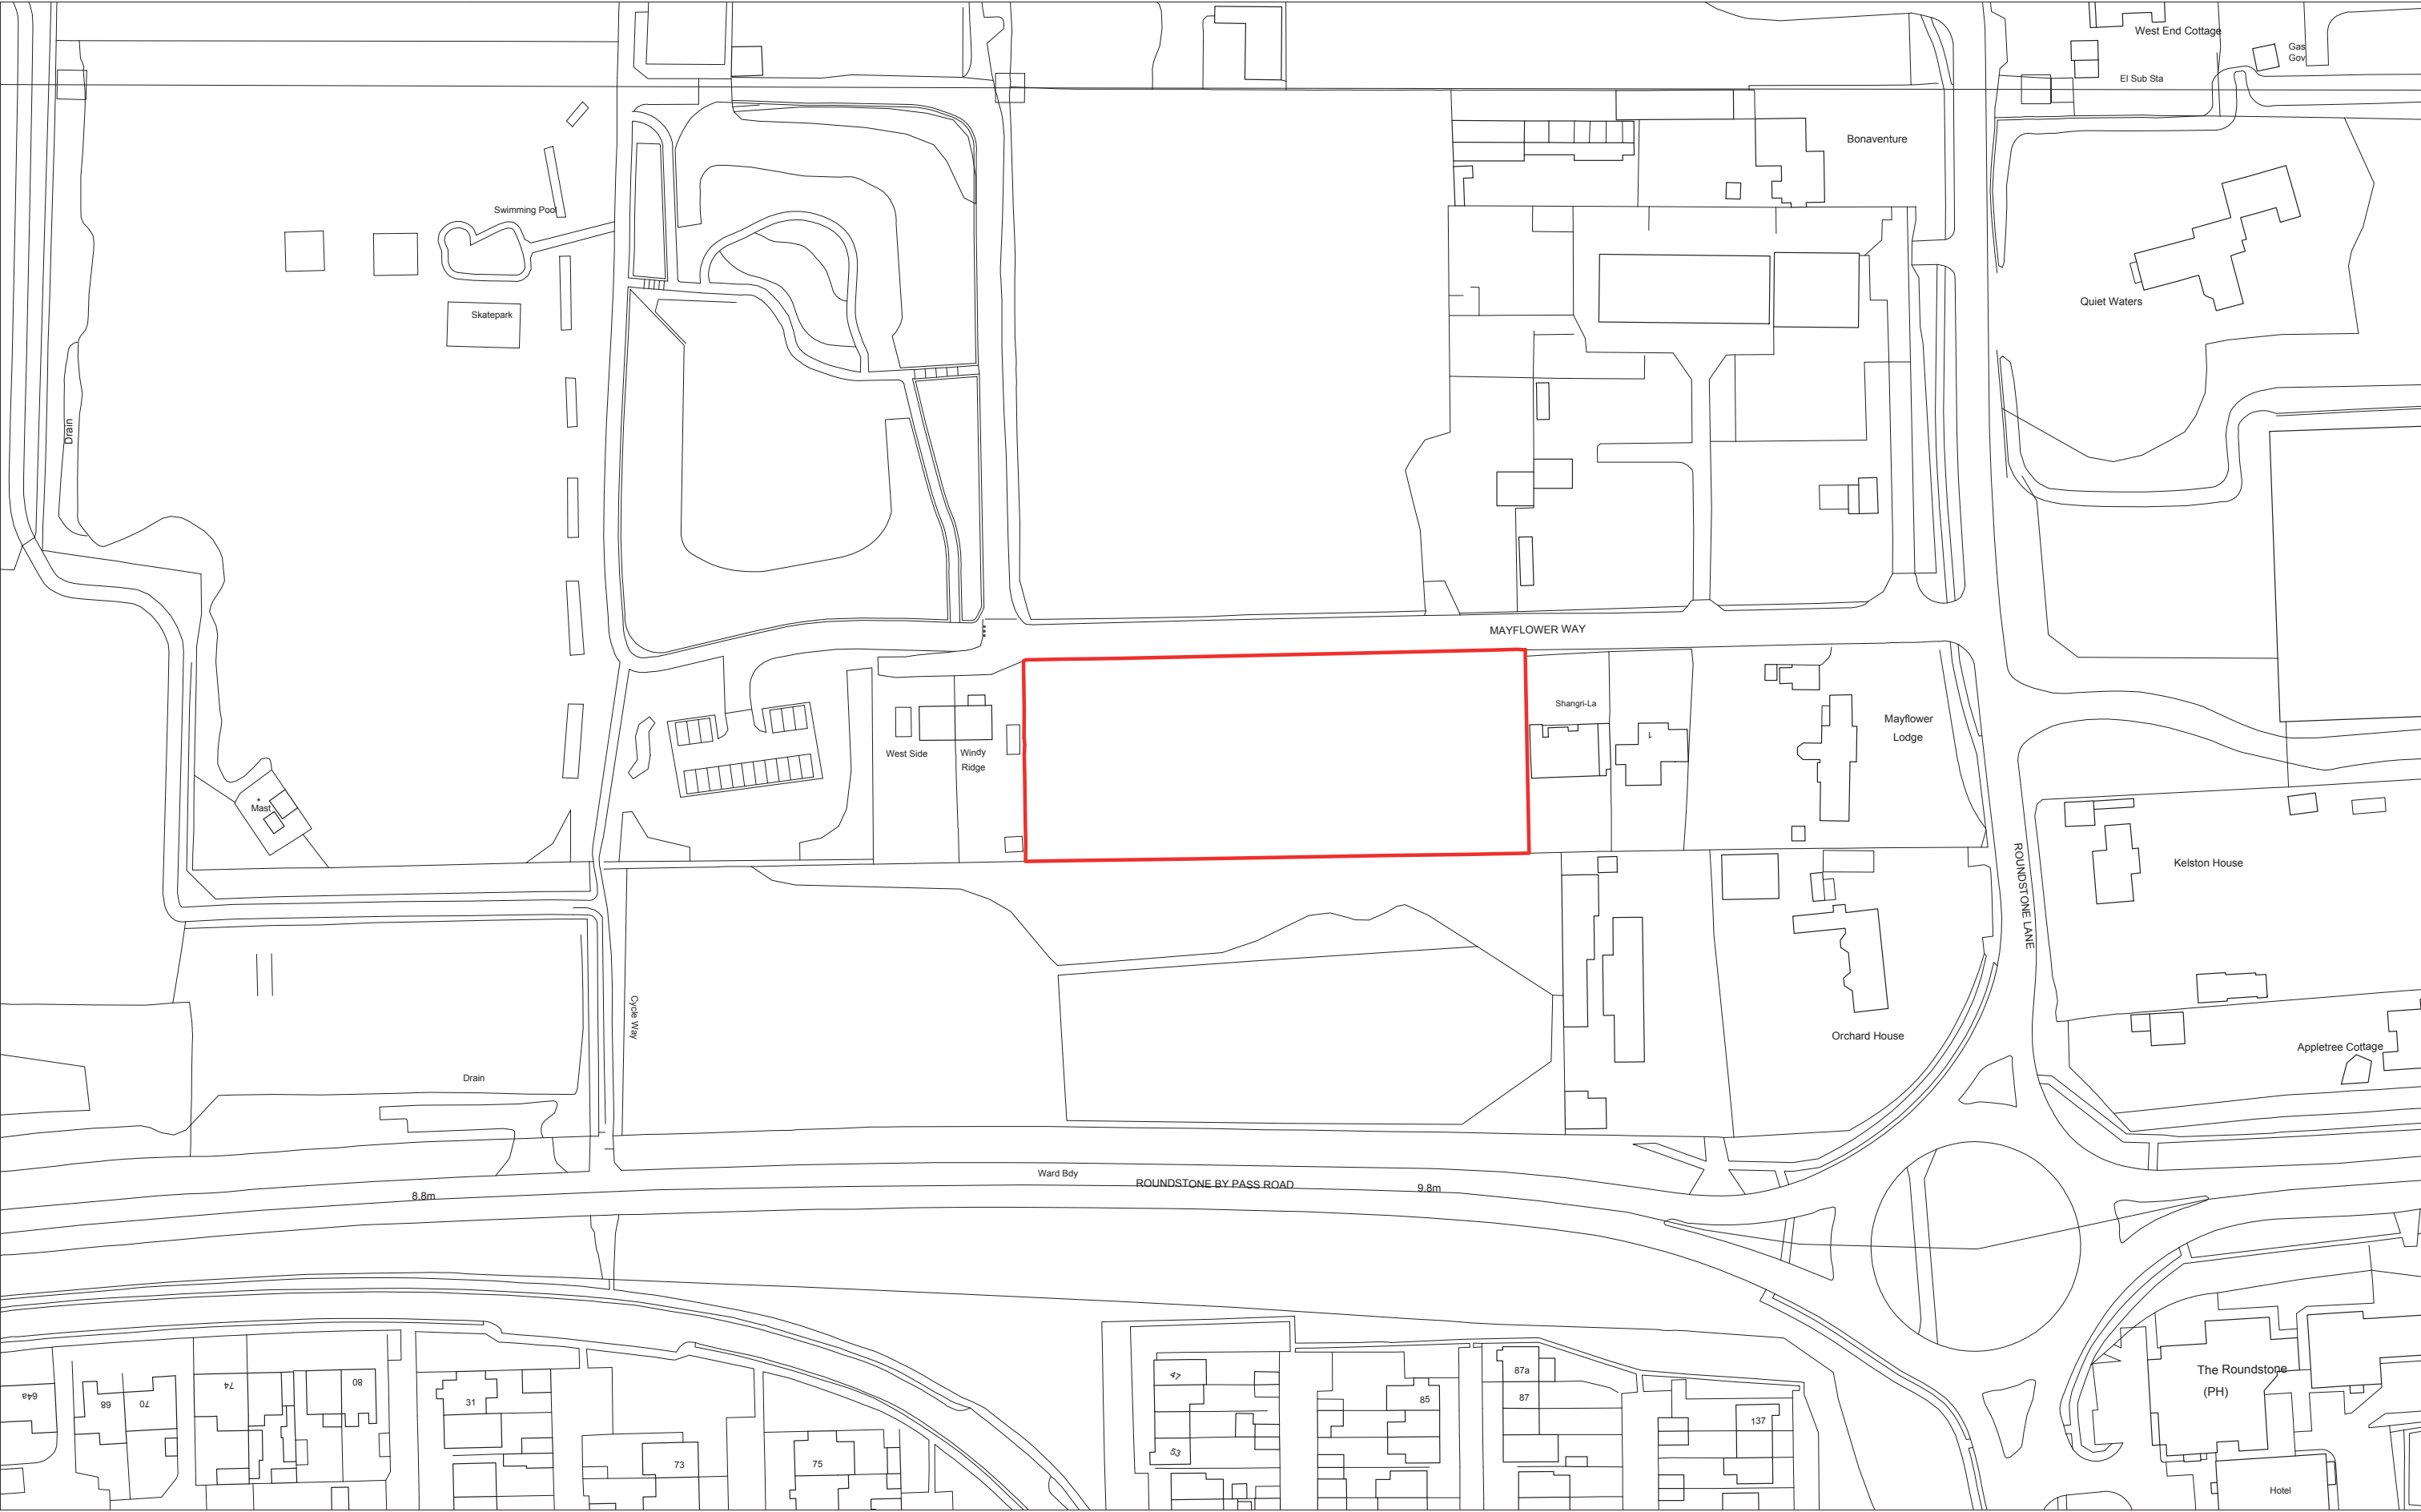

Rev	Date	By	Revision Note
-----	------	----	---------------


18 Shacklewell Lane
E8 2EZ
London

www.rabble.place
enquiries@rabble.place
+44 (0) 7778796328

Check all dimensions on site
Do not scale drawing
All dimensions in millimeters

ARUN DISTRICT COUNCIL A/262/21/PL

0 50 m

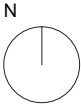

R A B B L E

Project
Mayflower Way ACLT
Drawing
Location Plan

Drawn
WA

Date
8 th December 2017

Stage

Scale
1:1250 @ A3

Project No.
18

Drawing No.
001
Revision
00