


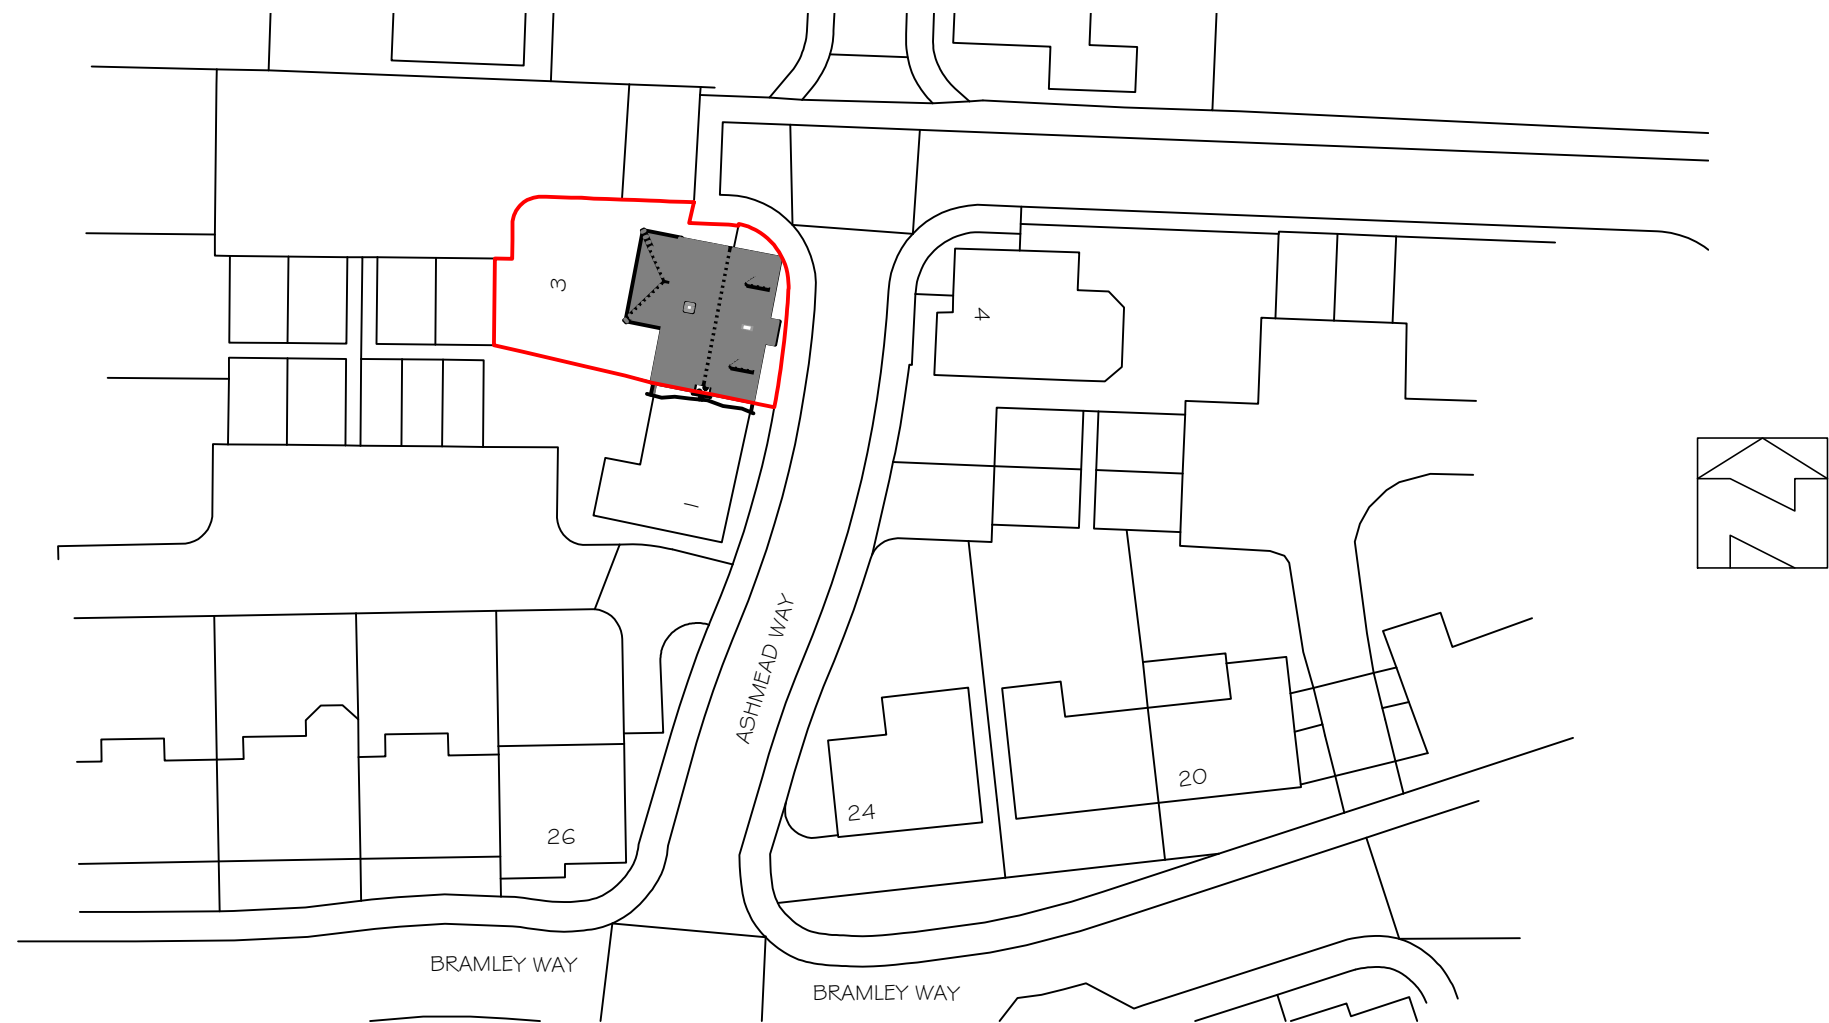


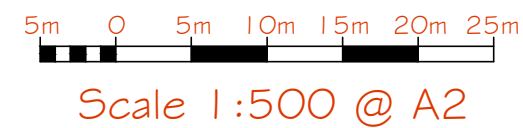


Existing Block 1:500

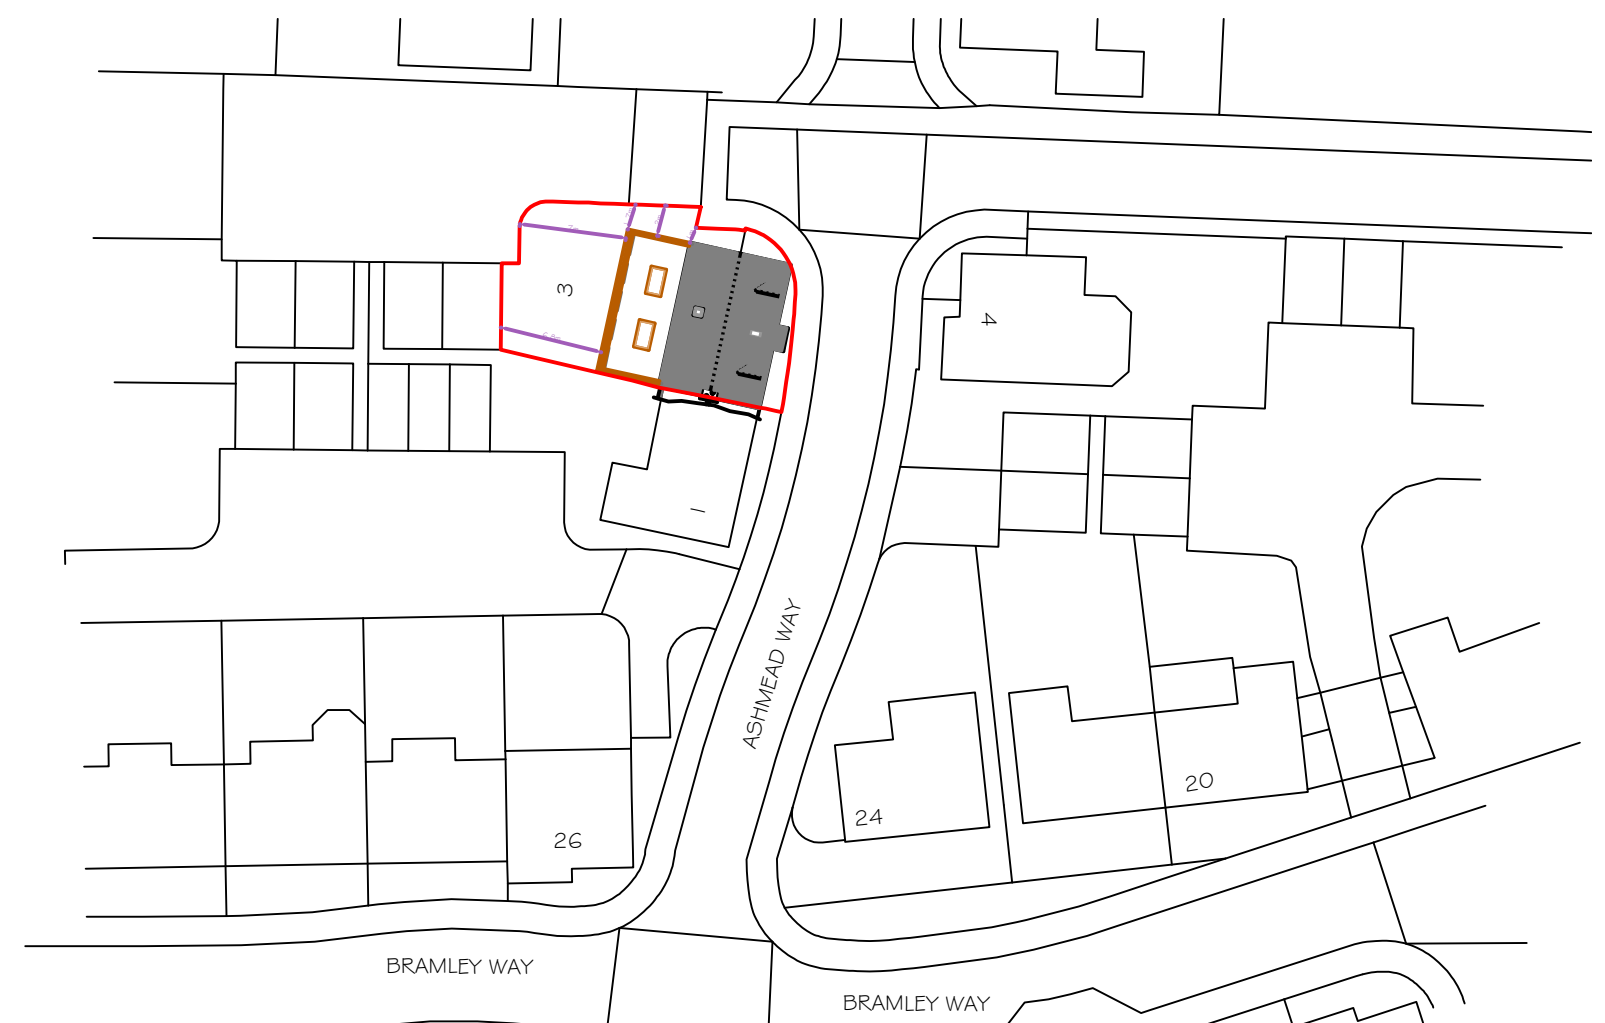

Proposed Block 1:500

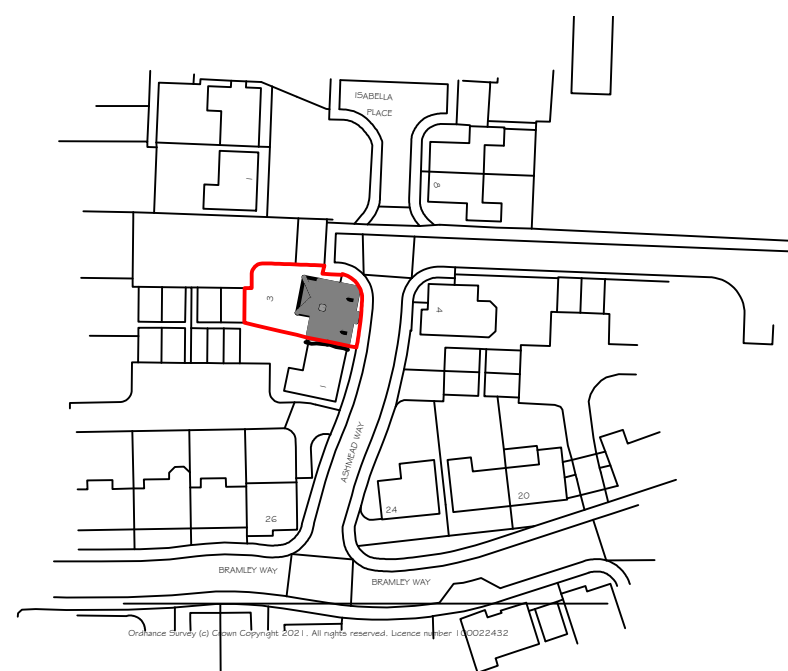

Location 1:1250

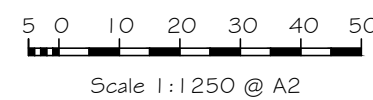

Johar Design

65 Stoneage Close
North Bersted
Bognor Regis
West Sussex
PO22 9QW

Copyright Johar Design
Not to be reproduced without permission

Tel/Fax:01243 830999
Mobile:07709 508347
E-mail:johar.design@btinternet.com

Client	Draw No	Notes
Mr & Mrs Hargreaves	11-21 AW Pc	1. Dimensions in figures on drawings or specifications are to be taken in preference to scaled dimensions. 2. Preference should be given to large scale drawings. 3. Critical dimensions should be taken from site. 4. If in ANY DOUBT the contractor MUST ASK for clarification
		3 Ashmead Way Angmering West Sussex BN16 4AR
		Location, Existing and Proposed Block
		November 2021