A965-3

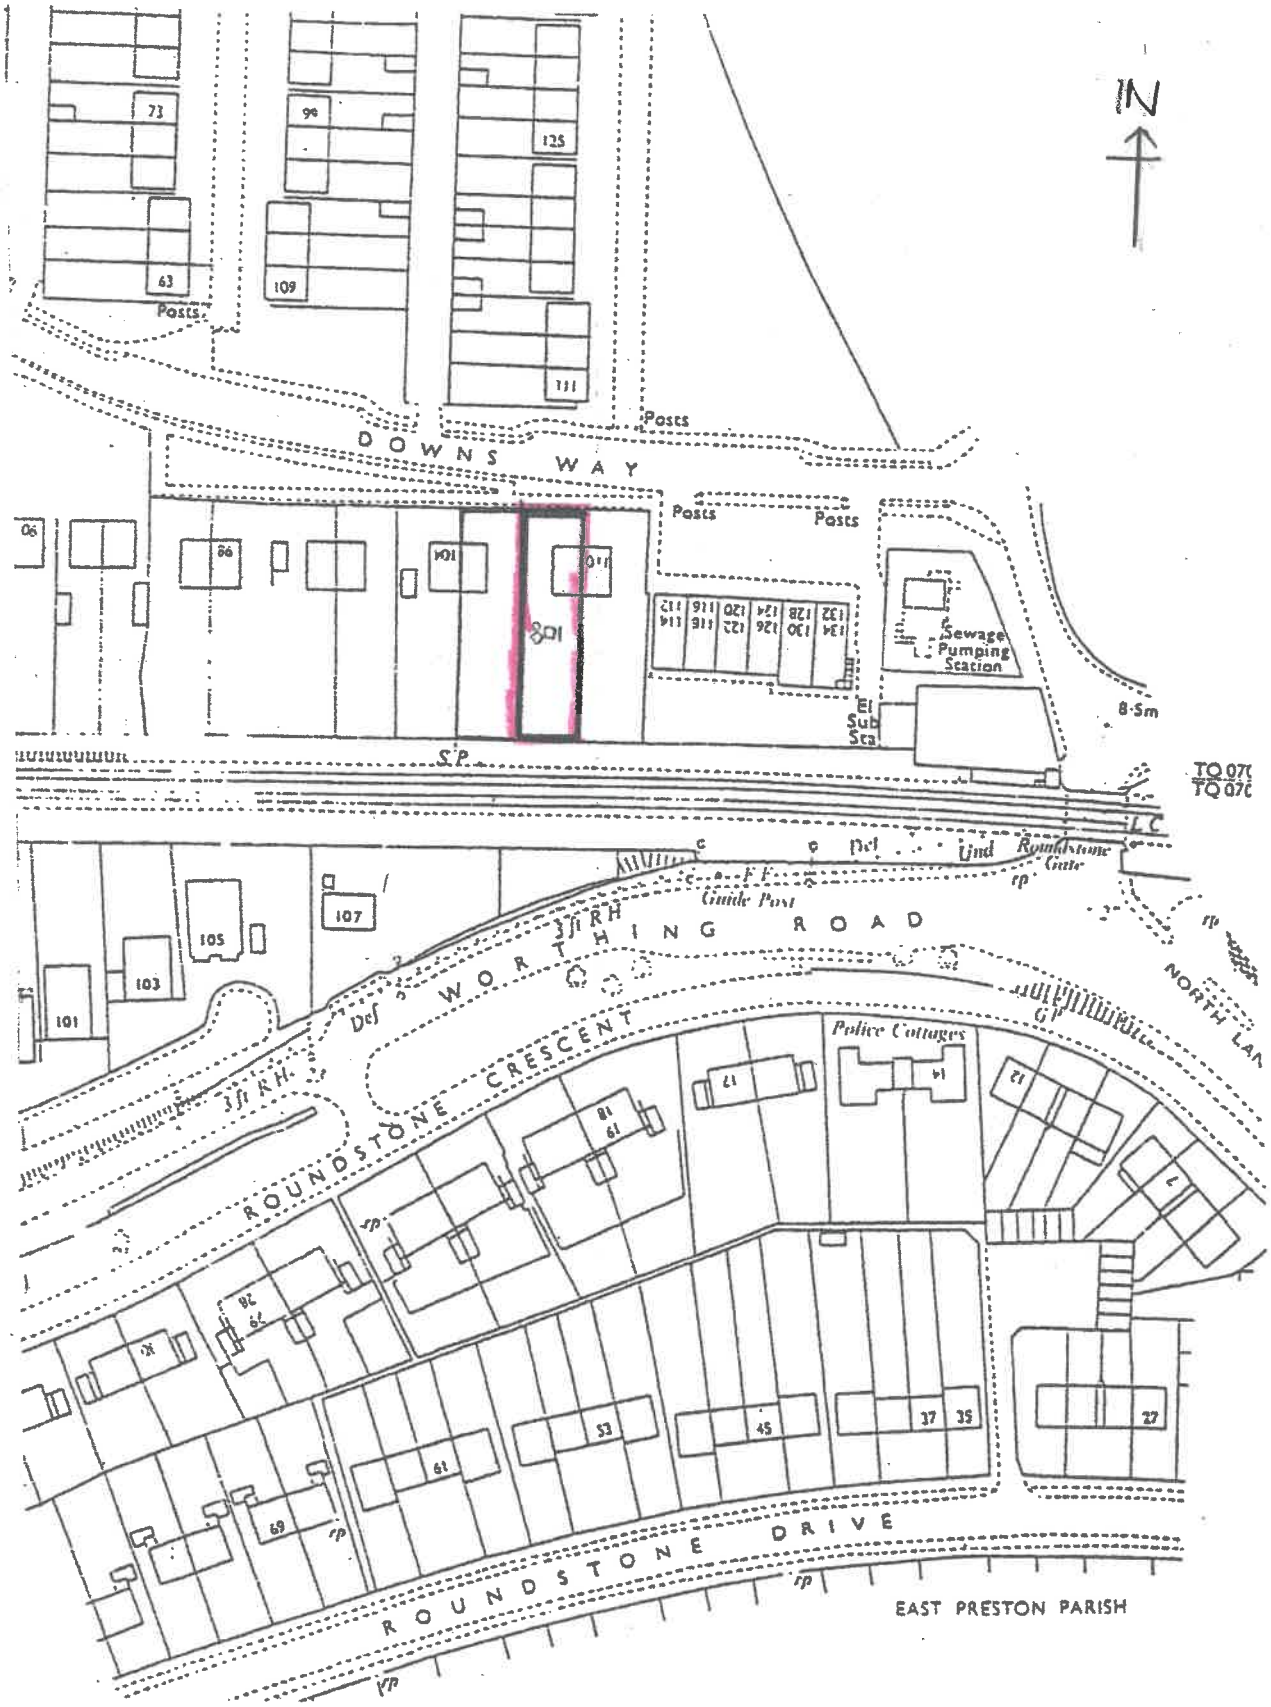

MR S. WISEMAN
108 DOWNS WAY
EAST PRESTON

location plan - 1:1250

ARUN DISTRICT COUNCIL A/26/20/HH