



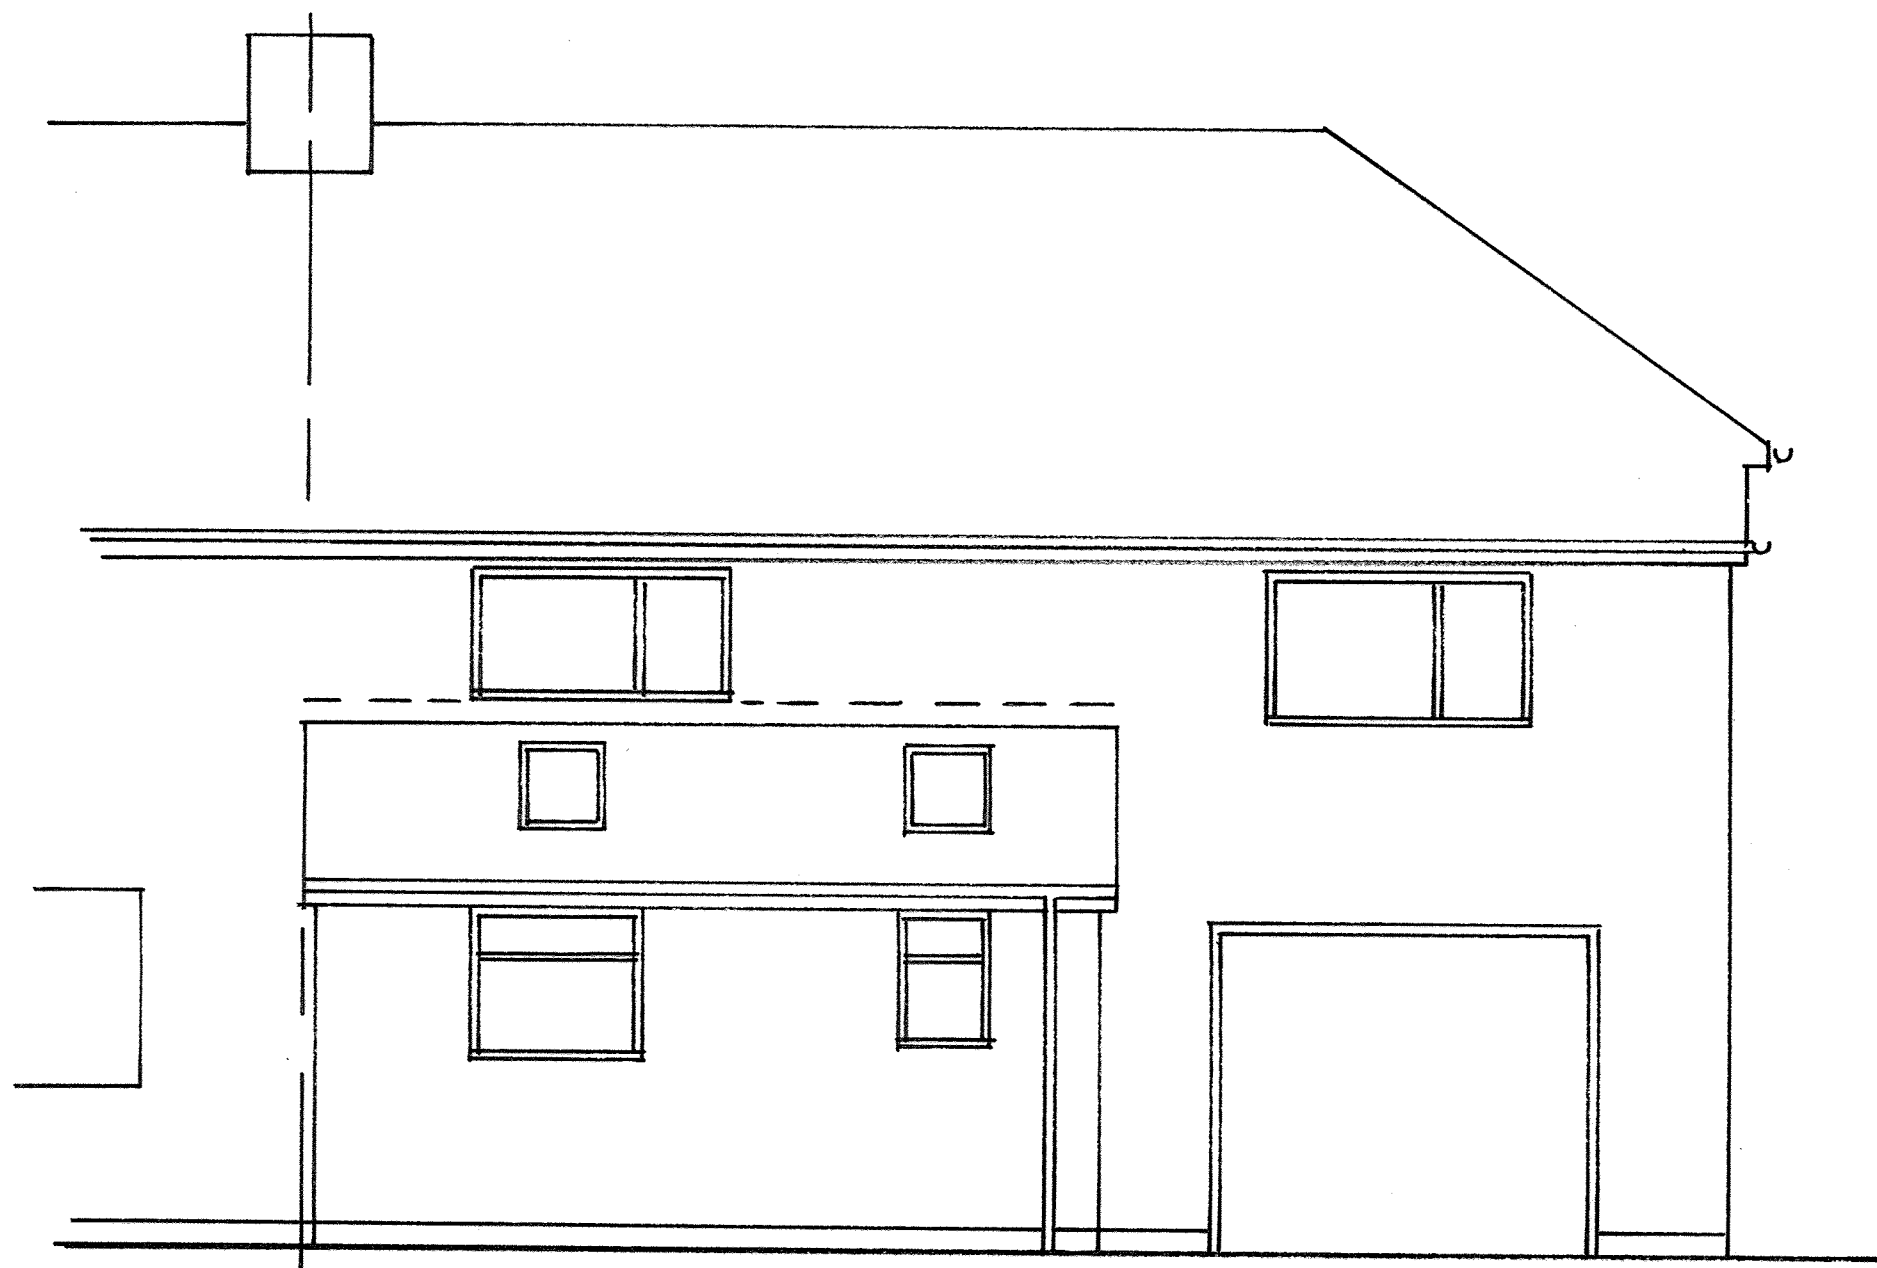

FRONT ELEVATION (NORTH) 1:50 AT A3

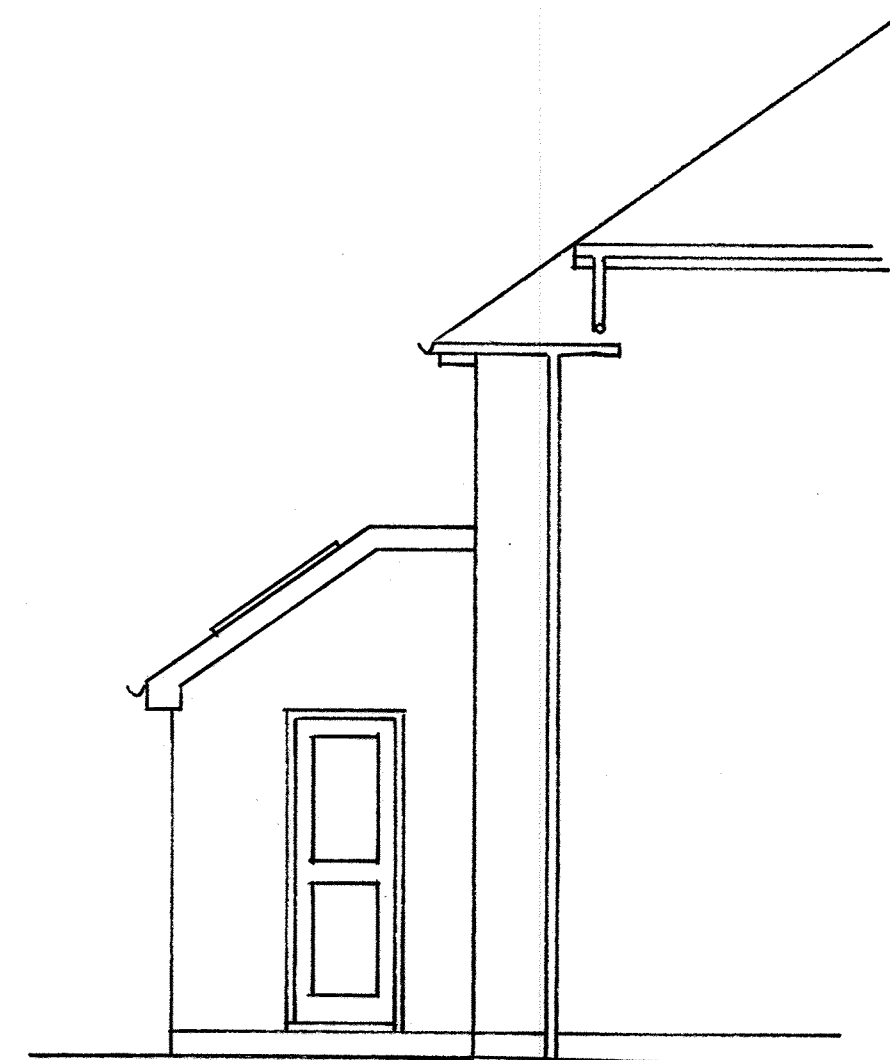

SIDE ELEVATION (WEST) 1:50 AT A3

OPTION 1.

108 DOWNS WAY, EAST PRESTON. BN16 1AF