
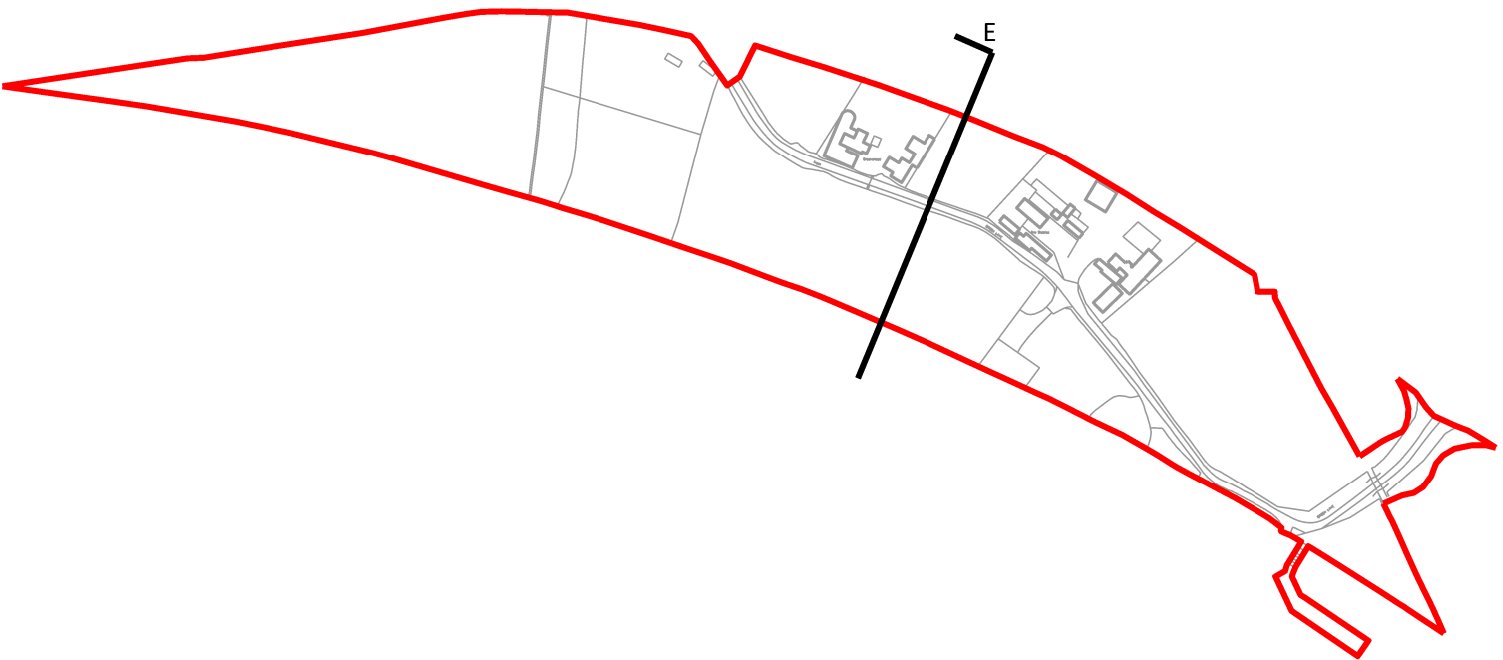
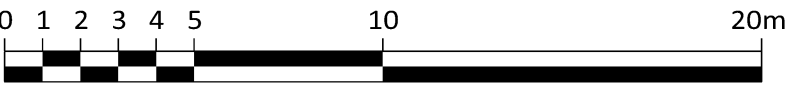


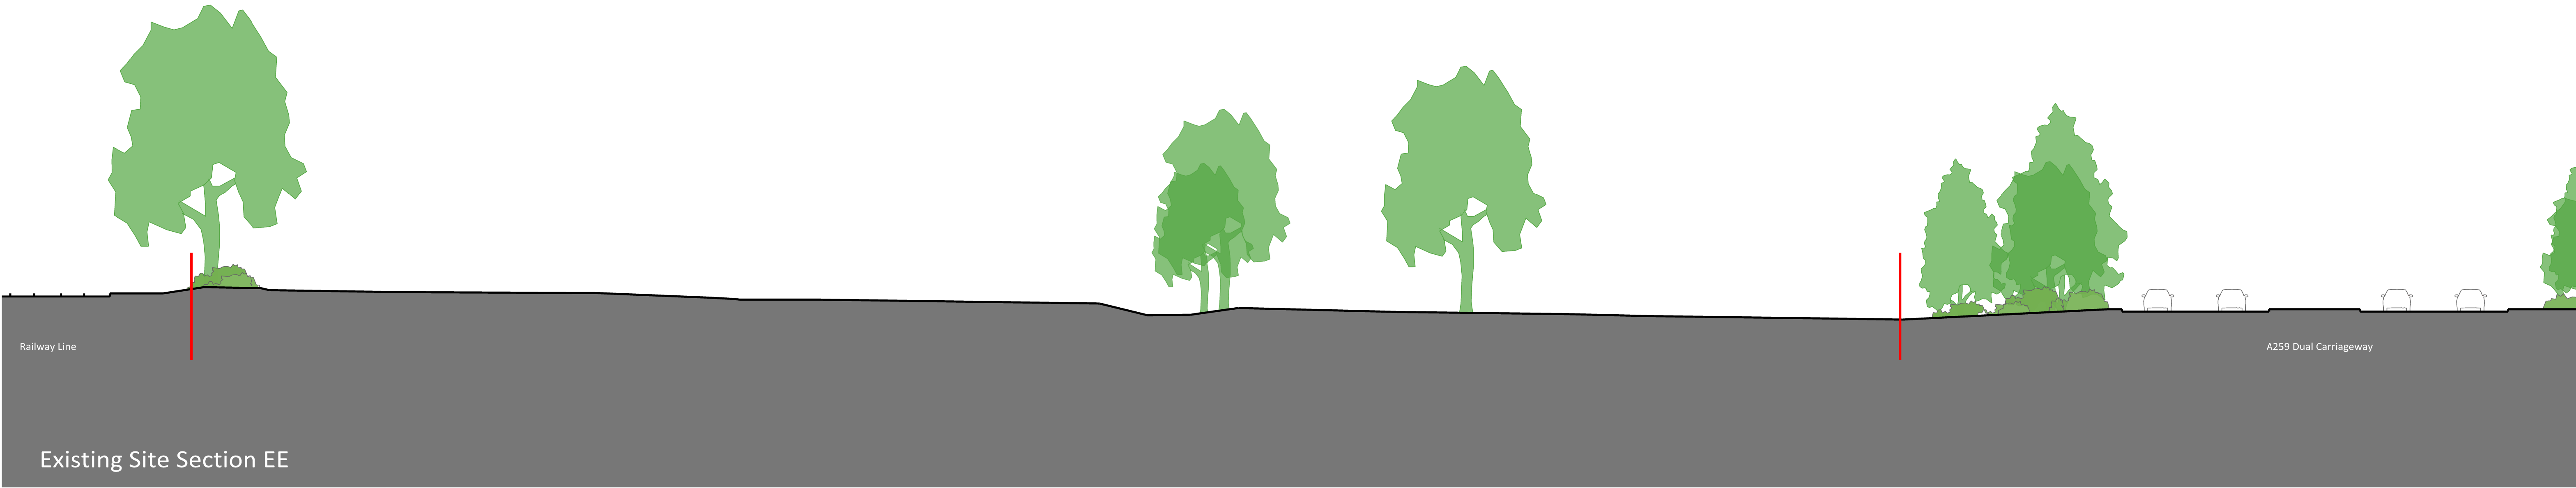

Brook Lane Masterplan

Drawing title								Amendments
Existing Site Section/ Elevation EE								
Drawing No.								Revision
3670-BRK-SRA-XX-XX-DR-A-04-062								P01
Project No.	Location	Originator	Volume	Level	File Type	Disc	System	Number
Drawn by	Checked by		Approved by		A1 Scale		Date	
GD	GD		AB		1:200		27/01/2021	

SRA | ARCHITECTS