
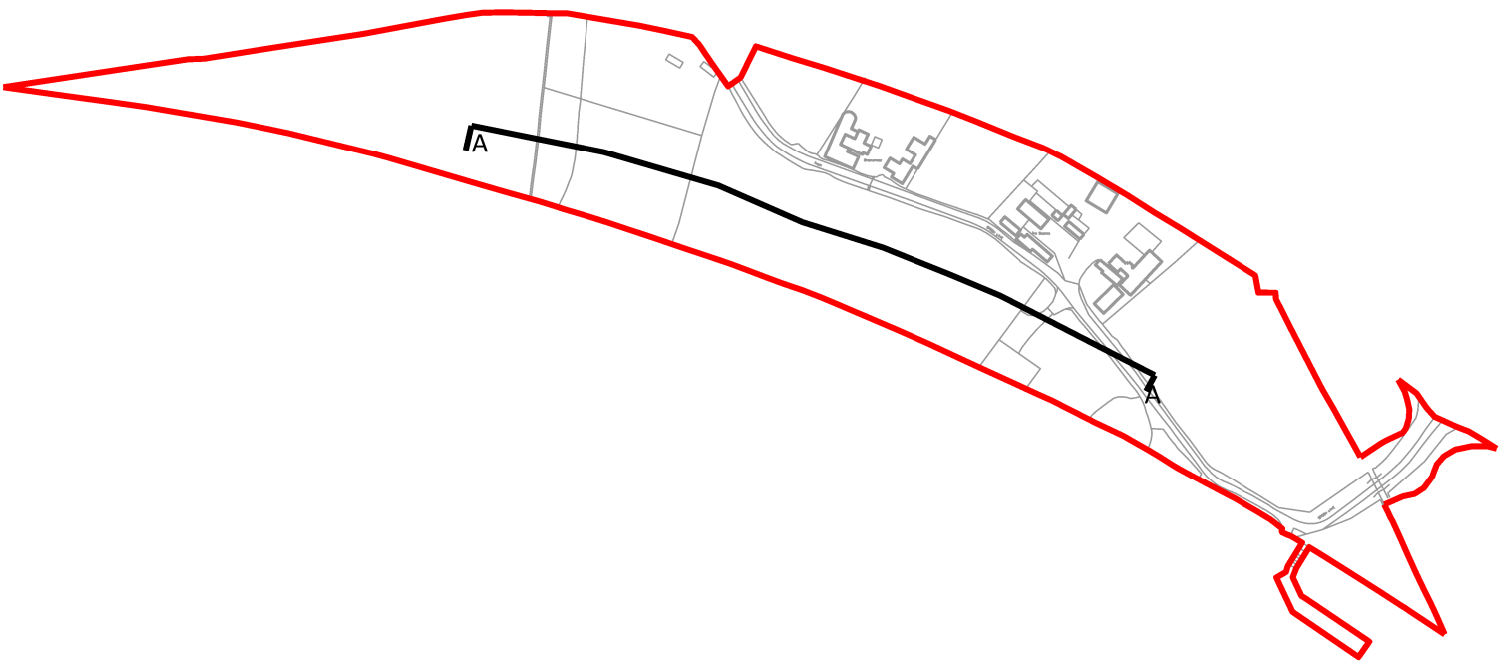
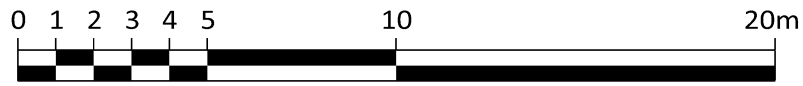


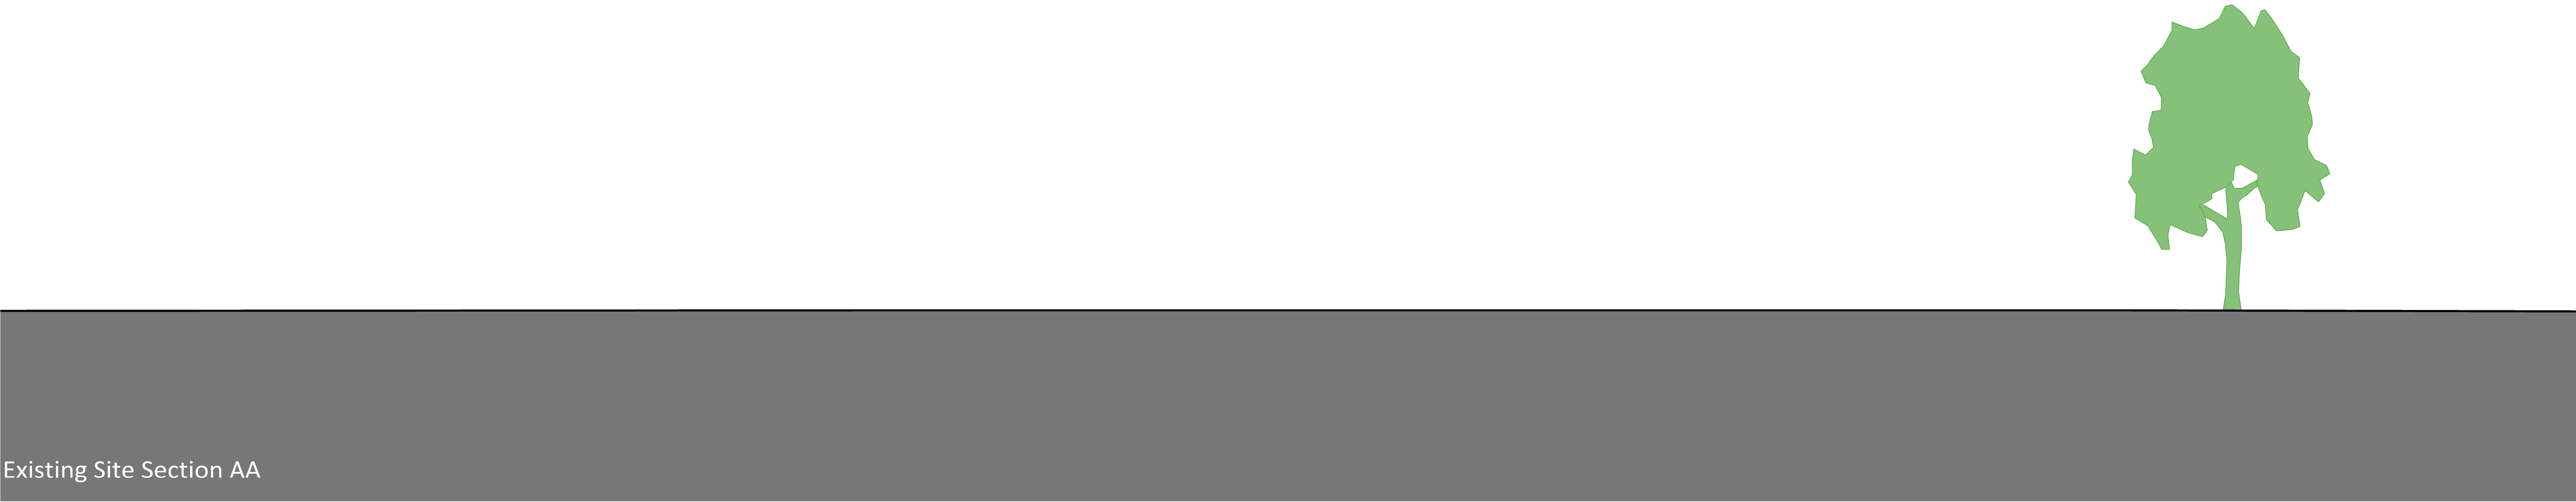

Brook Lane Masterplan

Drawing title		Amendments	
Existing Site Section/ Elevation			
AA			
Drawing No.		Revision	
3670-BRK-SRA-XX-XX-DR-A-04-060		P01	
Project No.	Location	Originator	Volume
Level	File Type	Disc	System
Number			
Drawn by	Checked by	Approved by	A1 Scale
GD	GD	AB	1:200
Date	Reason for Issue		
27/01/2021	PLANNING		

SRA | ARCHITECTS